





KEY PLAN SCALE 1:2500




SIDE ELEVATION FRONT ELEVATION SIDE ELEVATION REAR ELEVATION

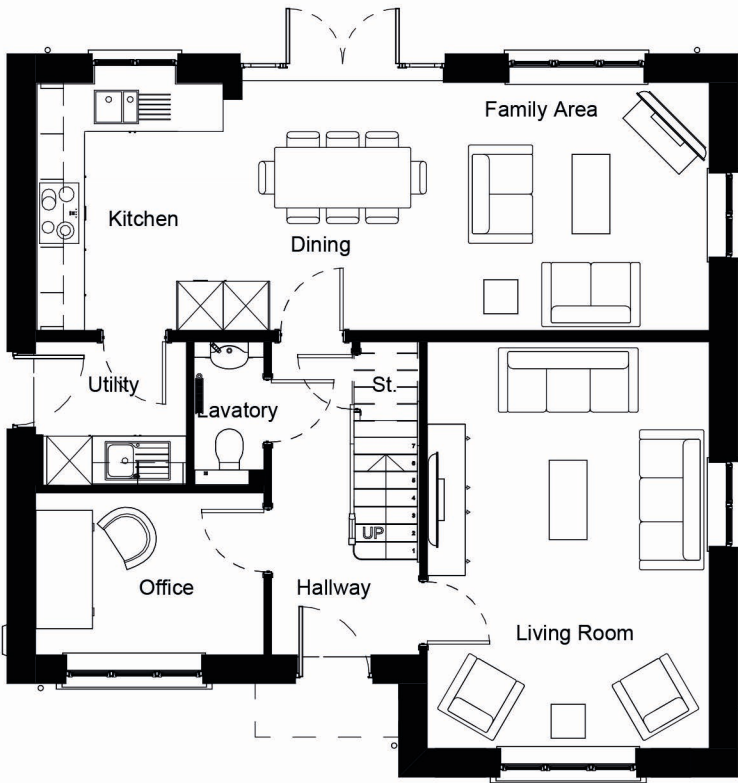


GROUND FLOOR

 

4 Bed - 3 WC
Note: Materials as per Material Plan

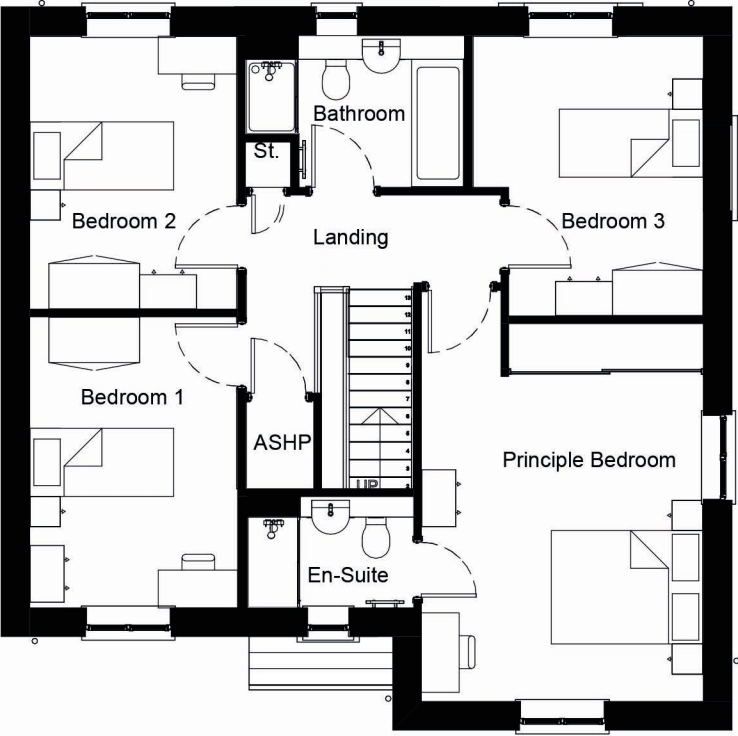

FIRST FLOOR

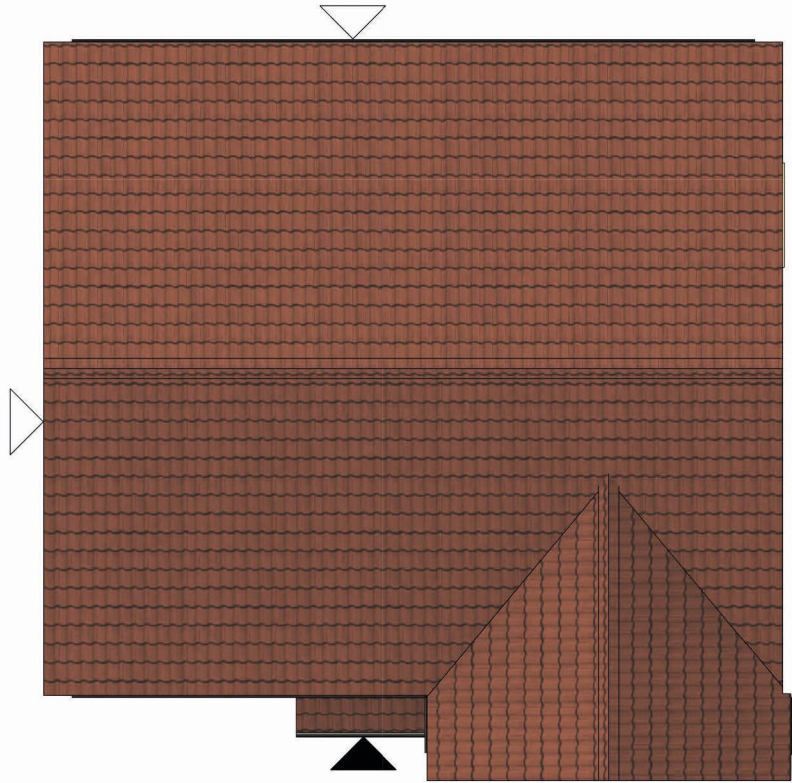

ROOF PLAN

Schedule of Revisions			
Rev:	Description:	Date:	Initial:
 Created for Living			
Client: Hill Residential Limited The Courtyard, Abbey Barns, Ickleton, CB10 1SX			
Project: Crow Furlong, Hitchin, Hertfordshire			
Drawing: Housetype H Floor Plans and Elevations Plot 8			
Scale: 1:100 @ A2		Date: June 2025	
Drawn By: CK		Checked By: PD	
Drawing No: 181-PS-2-270			Revision: