




KEY PLAN SCALE 1:2500




SIDE ELEVATION (AS + HANDED)

FRONT ELEVATION


REAR ELEVATION

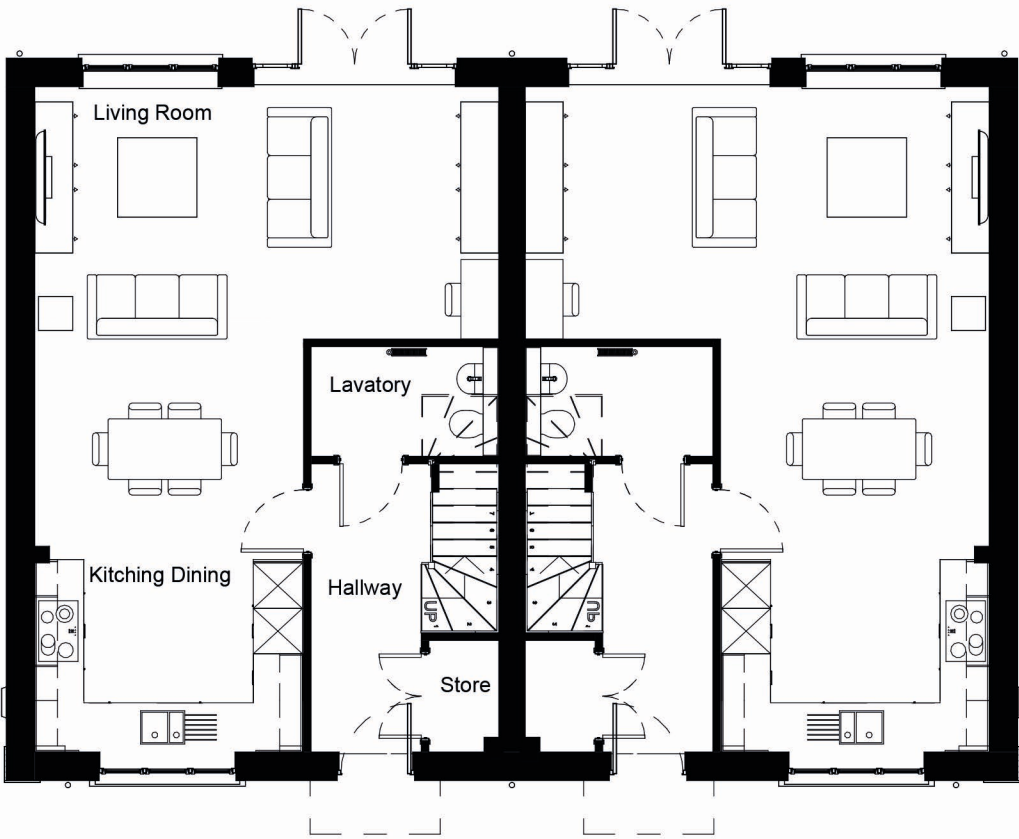

GROUND FLOOR PLAN

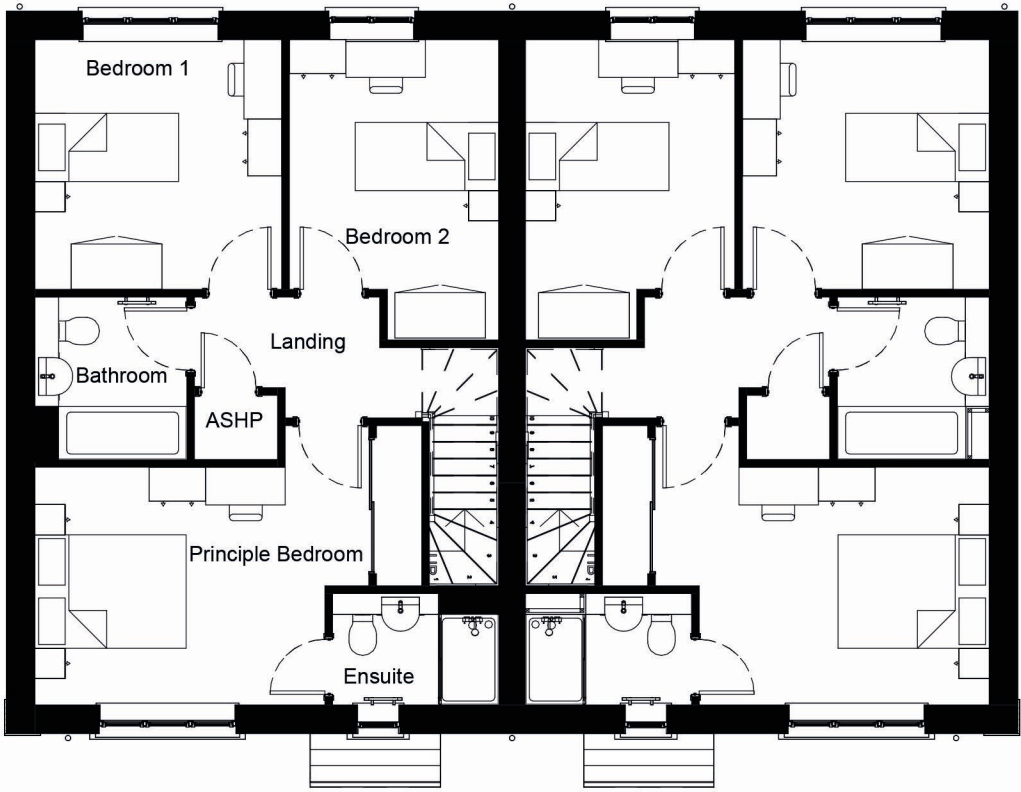

FIRST FLOOR PLAN

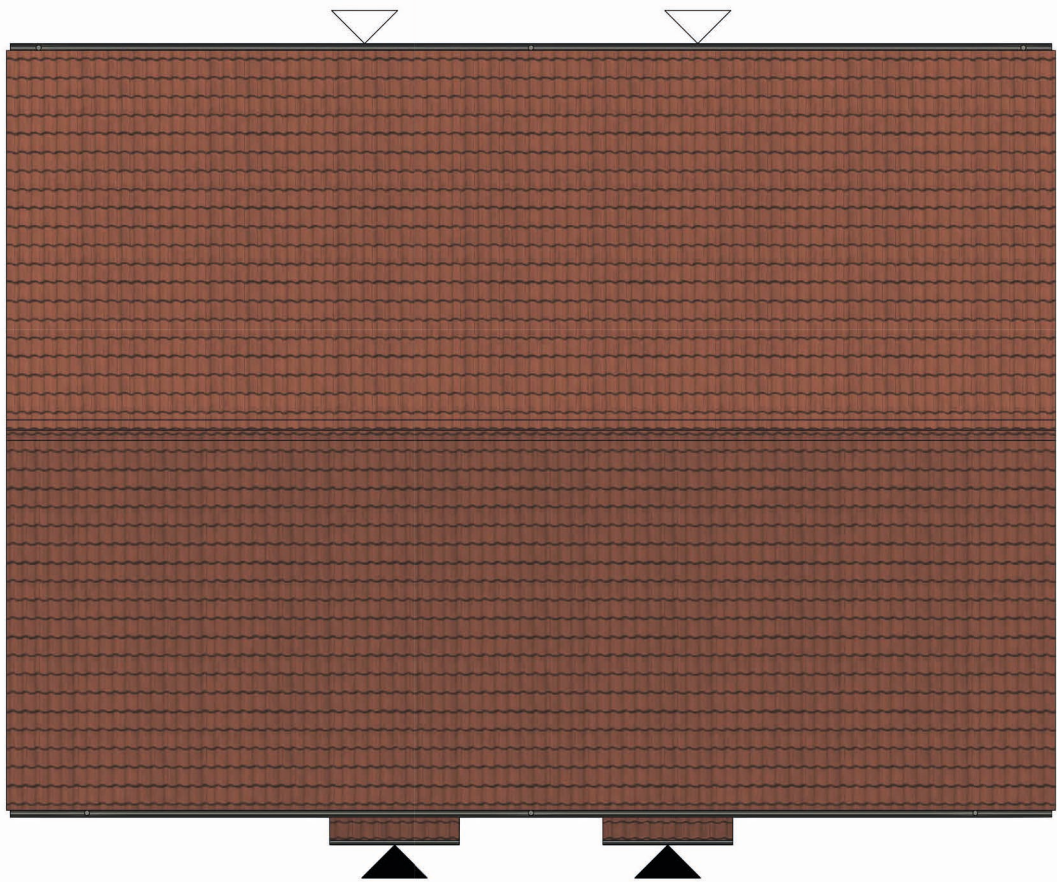

ROOF PLAN

1 0 1 2 3 4 5
SCALE 100
1:
3 Bed - 3 WC
Note: Materials as per Material Plan

Schedule of Revisions			
Rev:	Description:	Date:	Initial:
 <i>Created for Living</i>			
Client: Hill Residential Limited The Courtyard, Abbey Barns, Ickleton, CB10 1SX			
Project: Crow Furlong, Hitchin, Hertfordshire			
Drawing: Housetype F - Semi Floor Plans and Elevations Plots 14/15			
Scale: 1:100 @ A2		Date: June 2025	
Drawn By: CK		Checked By: PD	
Drawing No: 181-PS-2-251			Revision: