



SIDE ELEVATION

FRONT ELEVATION

SIDE ELEVATION

REAR ELEVATION



SIDE ELEVATION

FRONT ELEVATION



SIDE ELEVATION

REAR ELEVATION


THIS DRAWING IS A COPYRIGHT
All dimensions to be checked on site or in the workshop before work commences.
Only figured dimensions to be worked to. Any discrepancies to be reported to the Architect.



KEY PLAN SCALE 1:2500

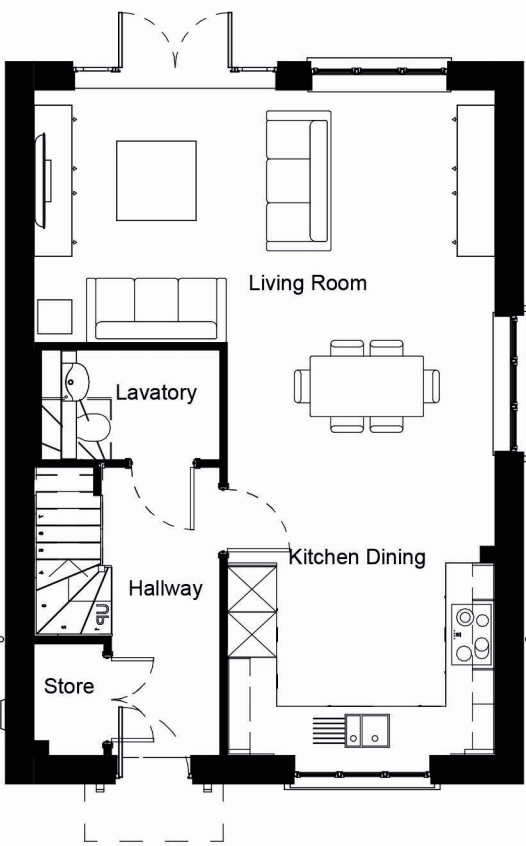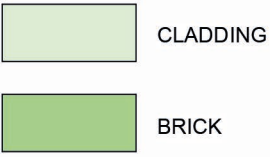


GROUND FLOOR PLAN

 


3 Bed - 3 WC

Plot 40 is handed

Note: Materials as per Material Plan

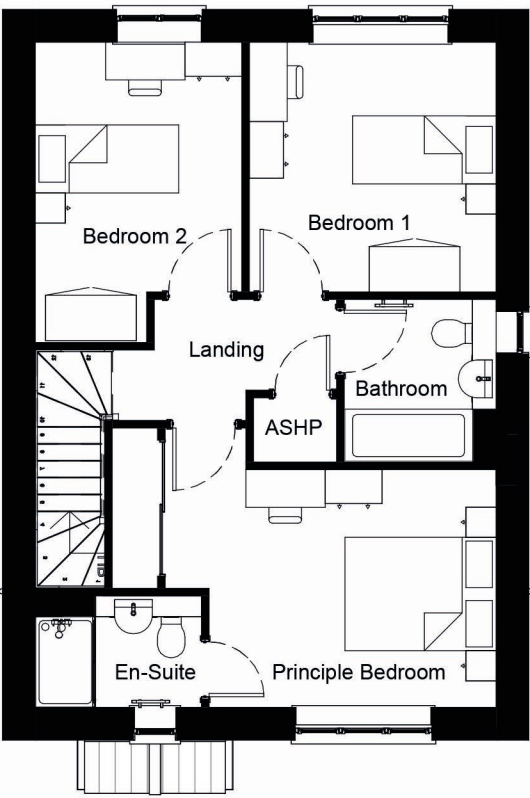

FIRST FLOOR PLAN

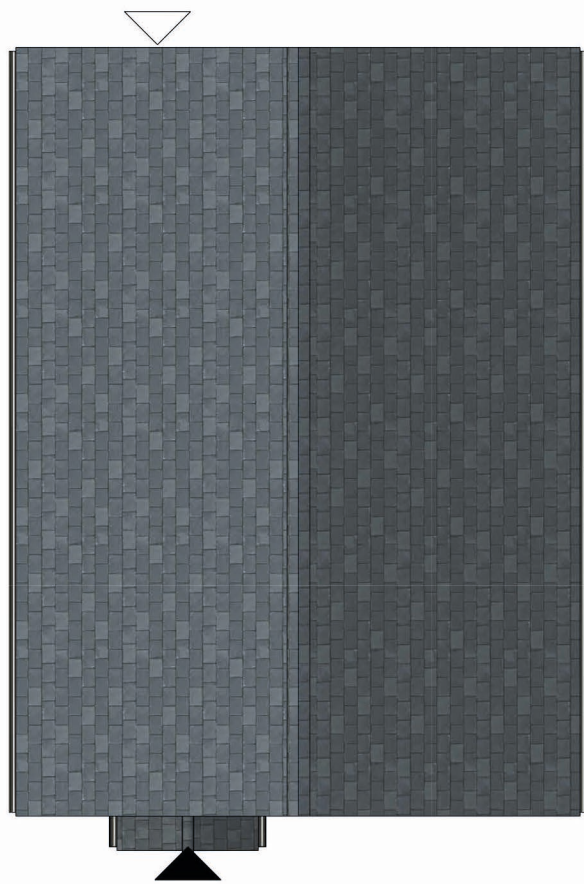

ROOF PLAN

Schedule of Revisions

Rev:	Description:	Date:	Initial:



Client:
Hill Residential Limited
The Courtyard, Abbey Barns,
Ickleton, CB10 1SX

Project:
Crow Furlong, Hitchin, Hertfordshire

Drawing:
Housetype F - Detached
Floor Plans and Elevations
Plot 17 & 40

Scale: 1:100 @ A2
Date: June 2025

Drawn By: CK
Checked By: PD

Drawing No: 181-PS-2-250
Revision: