



KEY PLAN SCALE 1:2500




SIDE ELEVATION

FRONT ELEVATION

SIDE ELEVATION

REAR ELEVATION

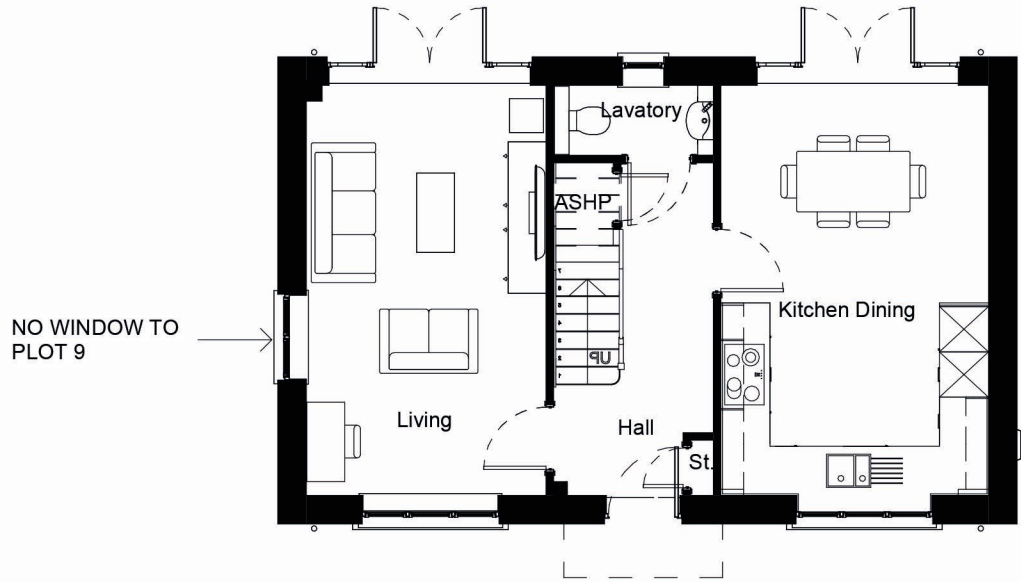


GROUND FLOOR

1 0 1 2 3 4 5
SCALE 100
1: m


3 Bed - 3 WC

Plot 9 is handed

Note: Materials as per Material Plan

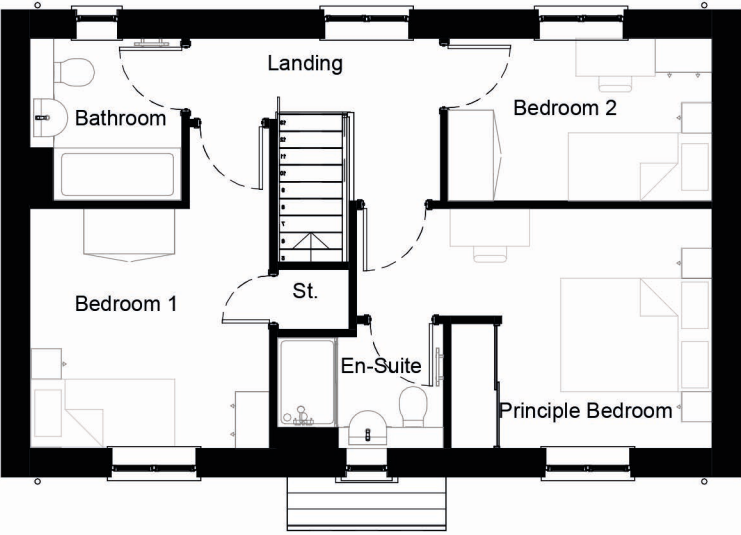

FIRST FLOOR

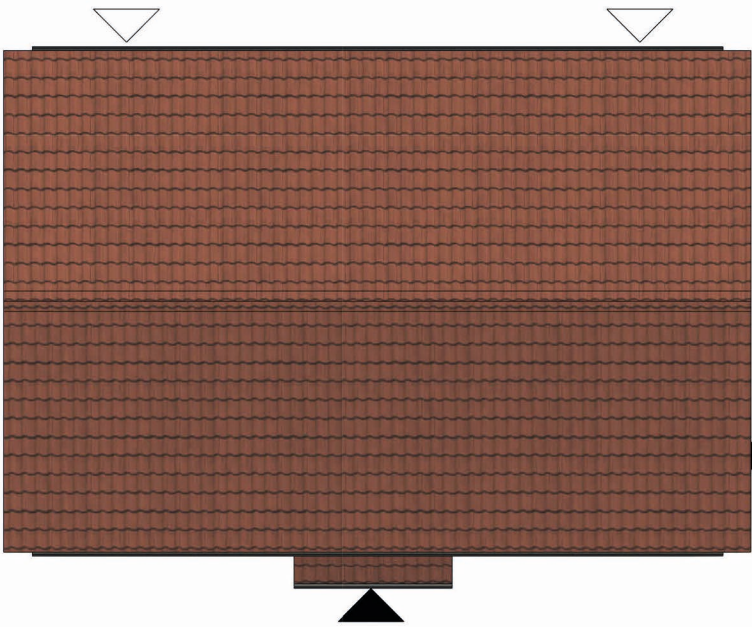

ROOF PLAN

Schedule of Revisions			
Rev:	Description:	Date:	Initial:
 <i>Created for Living</i>			
Client: Hill Residential Limited The Courtyard, Abbey Barns, Ickleton, CB10 1SX			
Project: Crow Furlong, Hitchin, Hertfordshire			
Drawing: Housetype C Floor Plans and Elevations Plot 9 & 10			
Scale: 1:100 @ A2		Date: June 2025	
Drawn By: CK		Checked By: PD	
Drawing No: 181-PS-2-220			Revision: