



SIDE ELEVATION (AS + HANDED)

FRONT ELEVATION

REAR ELEVATION





SIDE ELEVATION (AS + HANDED)

FRONT ELEVATION


REAR ELEVATION




KEY PLAN SCALE 1:2500

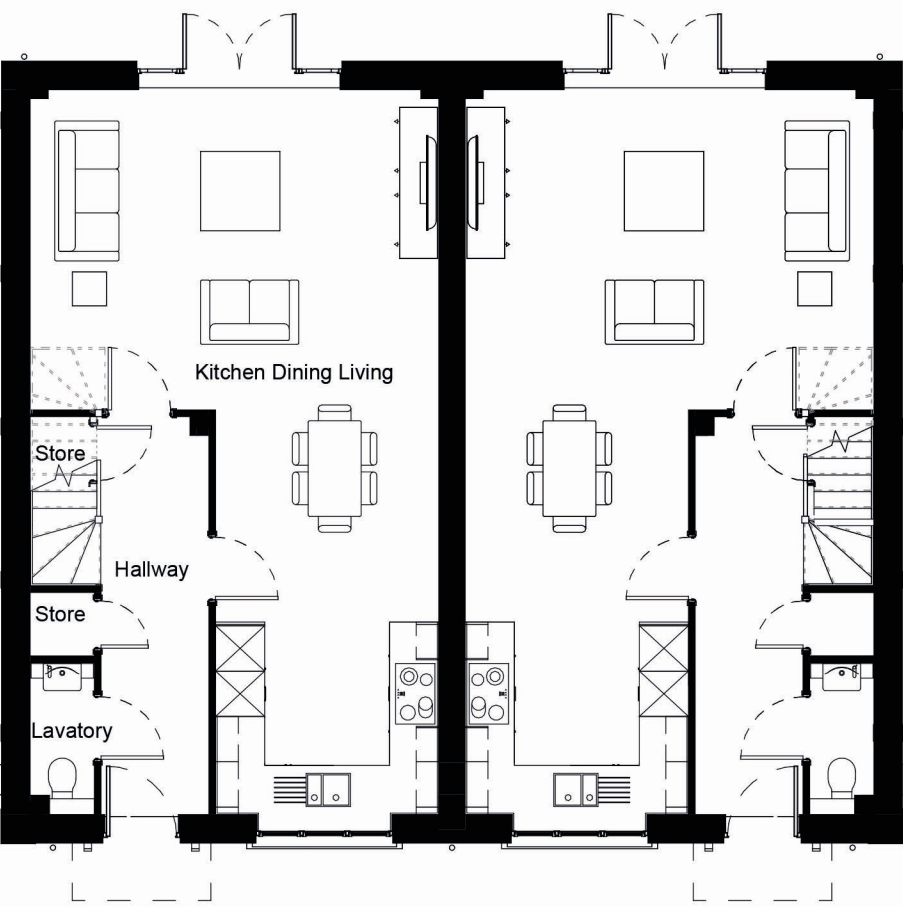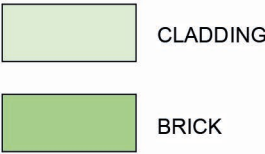


GROUND FLOOR PLAN

 

2 Bed - 3 WC
Note: Materials as per Material Plan

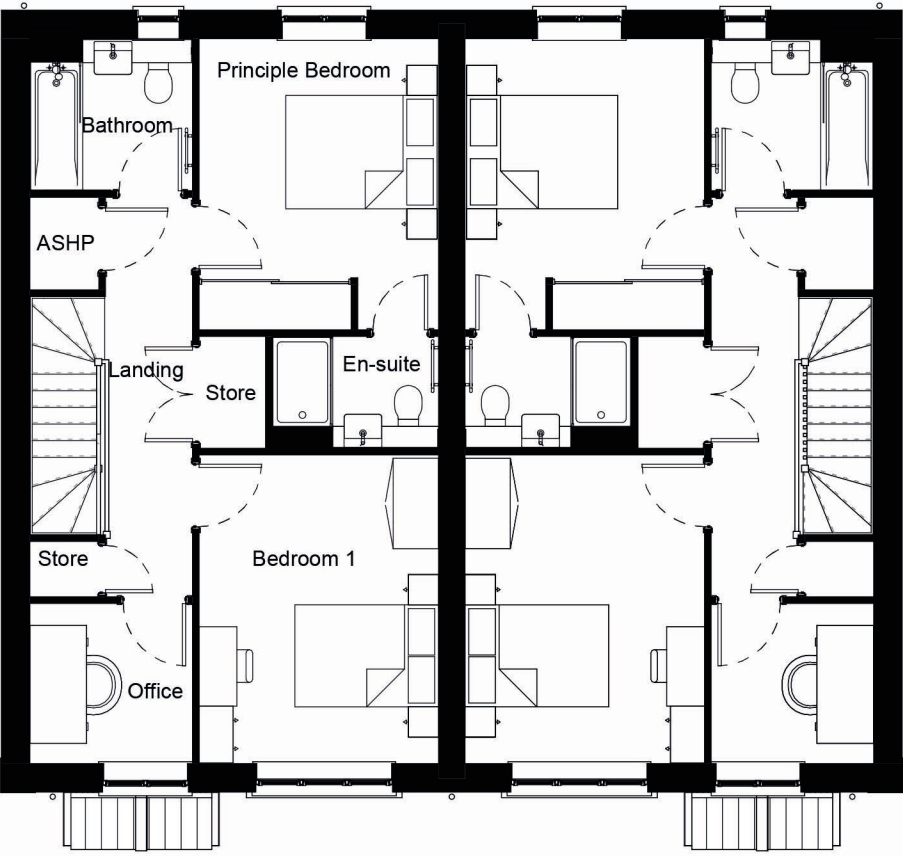

FIRST FLOOR PLAN

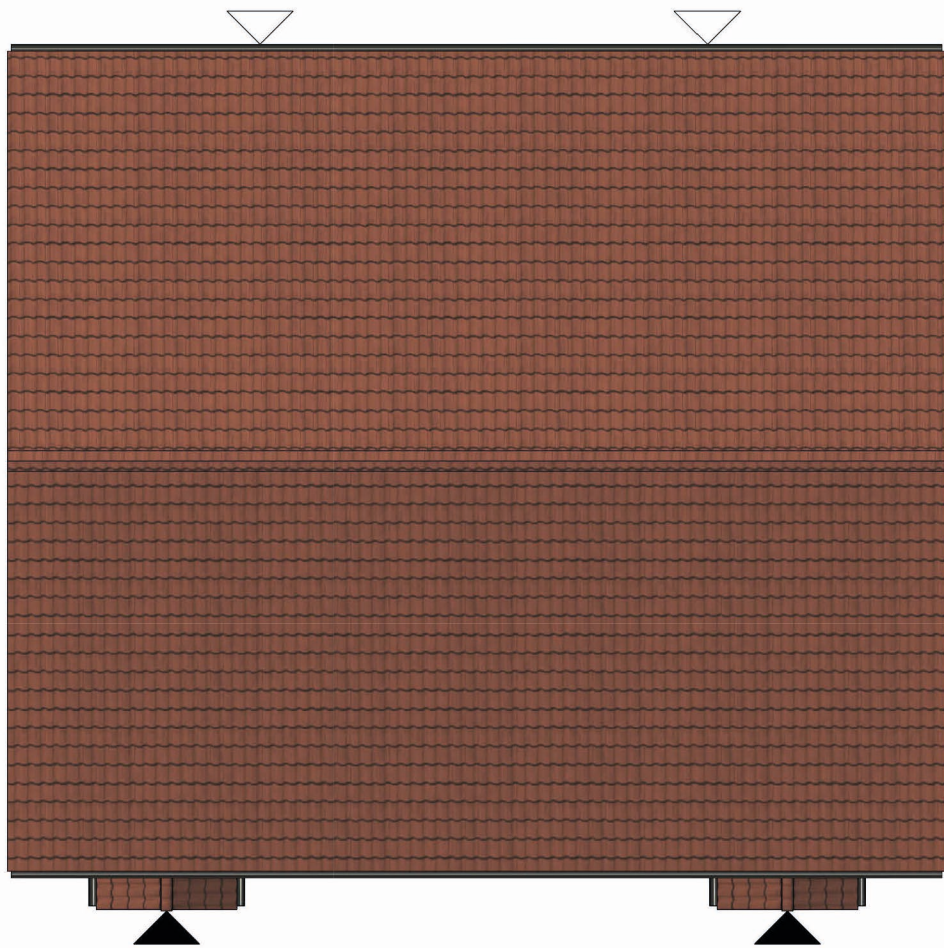

ROOF PLAN

Schedule of Revisions			
Rev:	Description:	Date:	Initial:
 <i>Created for Living</i>			
Client: Hill Residential Limited The Courtyard, Abbey Barns, Ickleton, CB10 1SX			
Project: Crow Furlong, Hitchin, Hertfordshire			
Drawing: Housetype A - Semi Floor Plans and Elevations Plots 12/13 & 20/21			
Scale: 1:100 @ A2		Date: June 2025	
Drawn By: CK		Checked By: PD	
Drawing No: 181-PS-2-201			Revision: