




NORTH WEST ELEVATION (as proposed)



NORTH EAST ELEVATION (as proposed)




SOUTH EAST ELEVATION (as proposed)

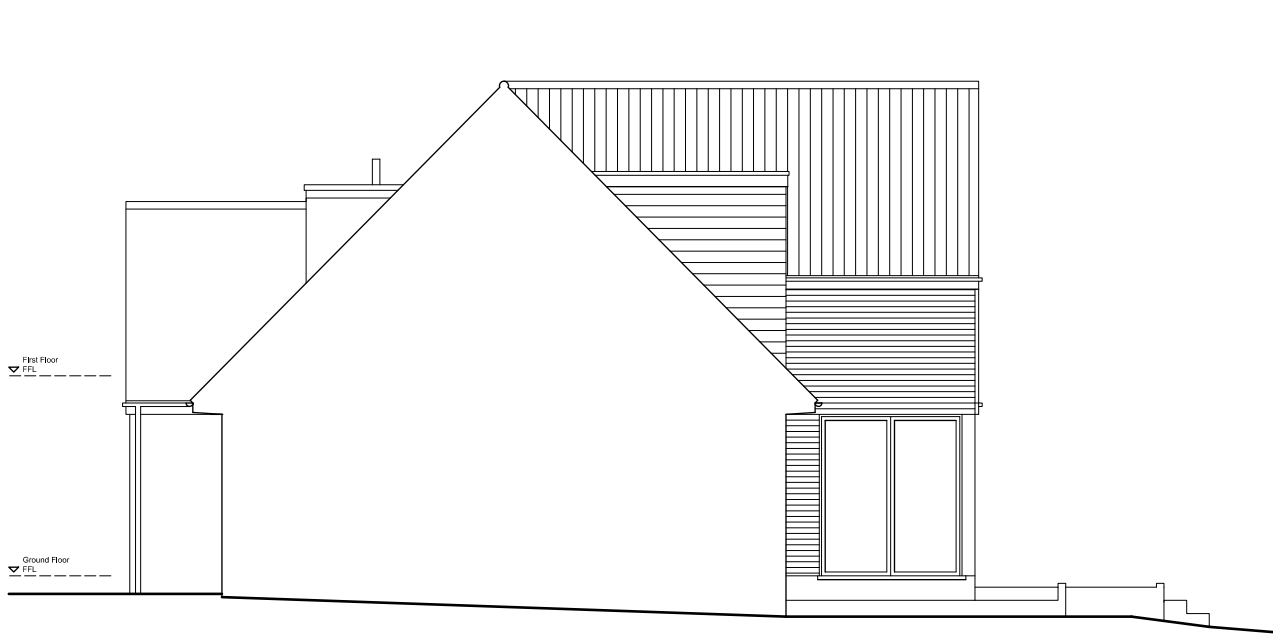


SOUTH WEST ELEVATION (as proposed)


0 2 10 METRES @ 1:100 SCALE @ A1

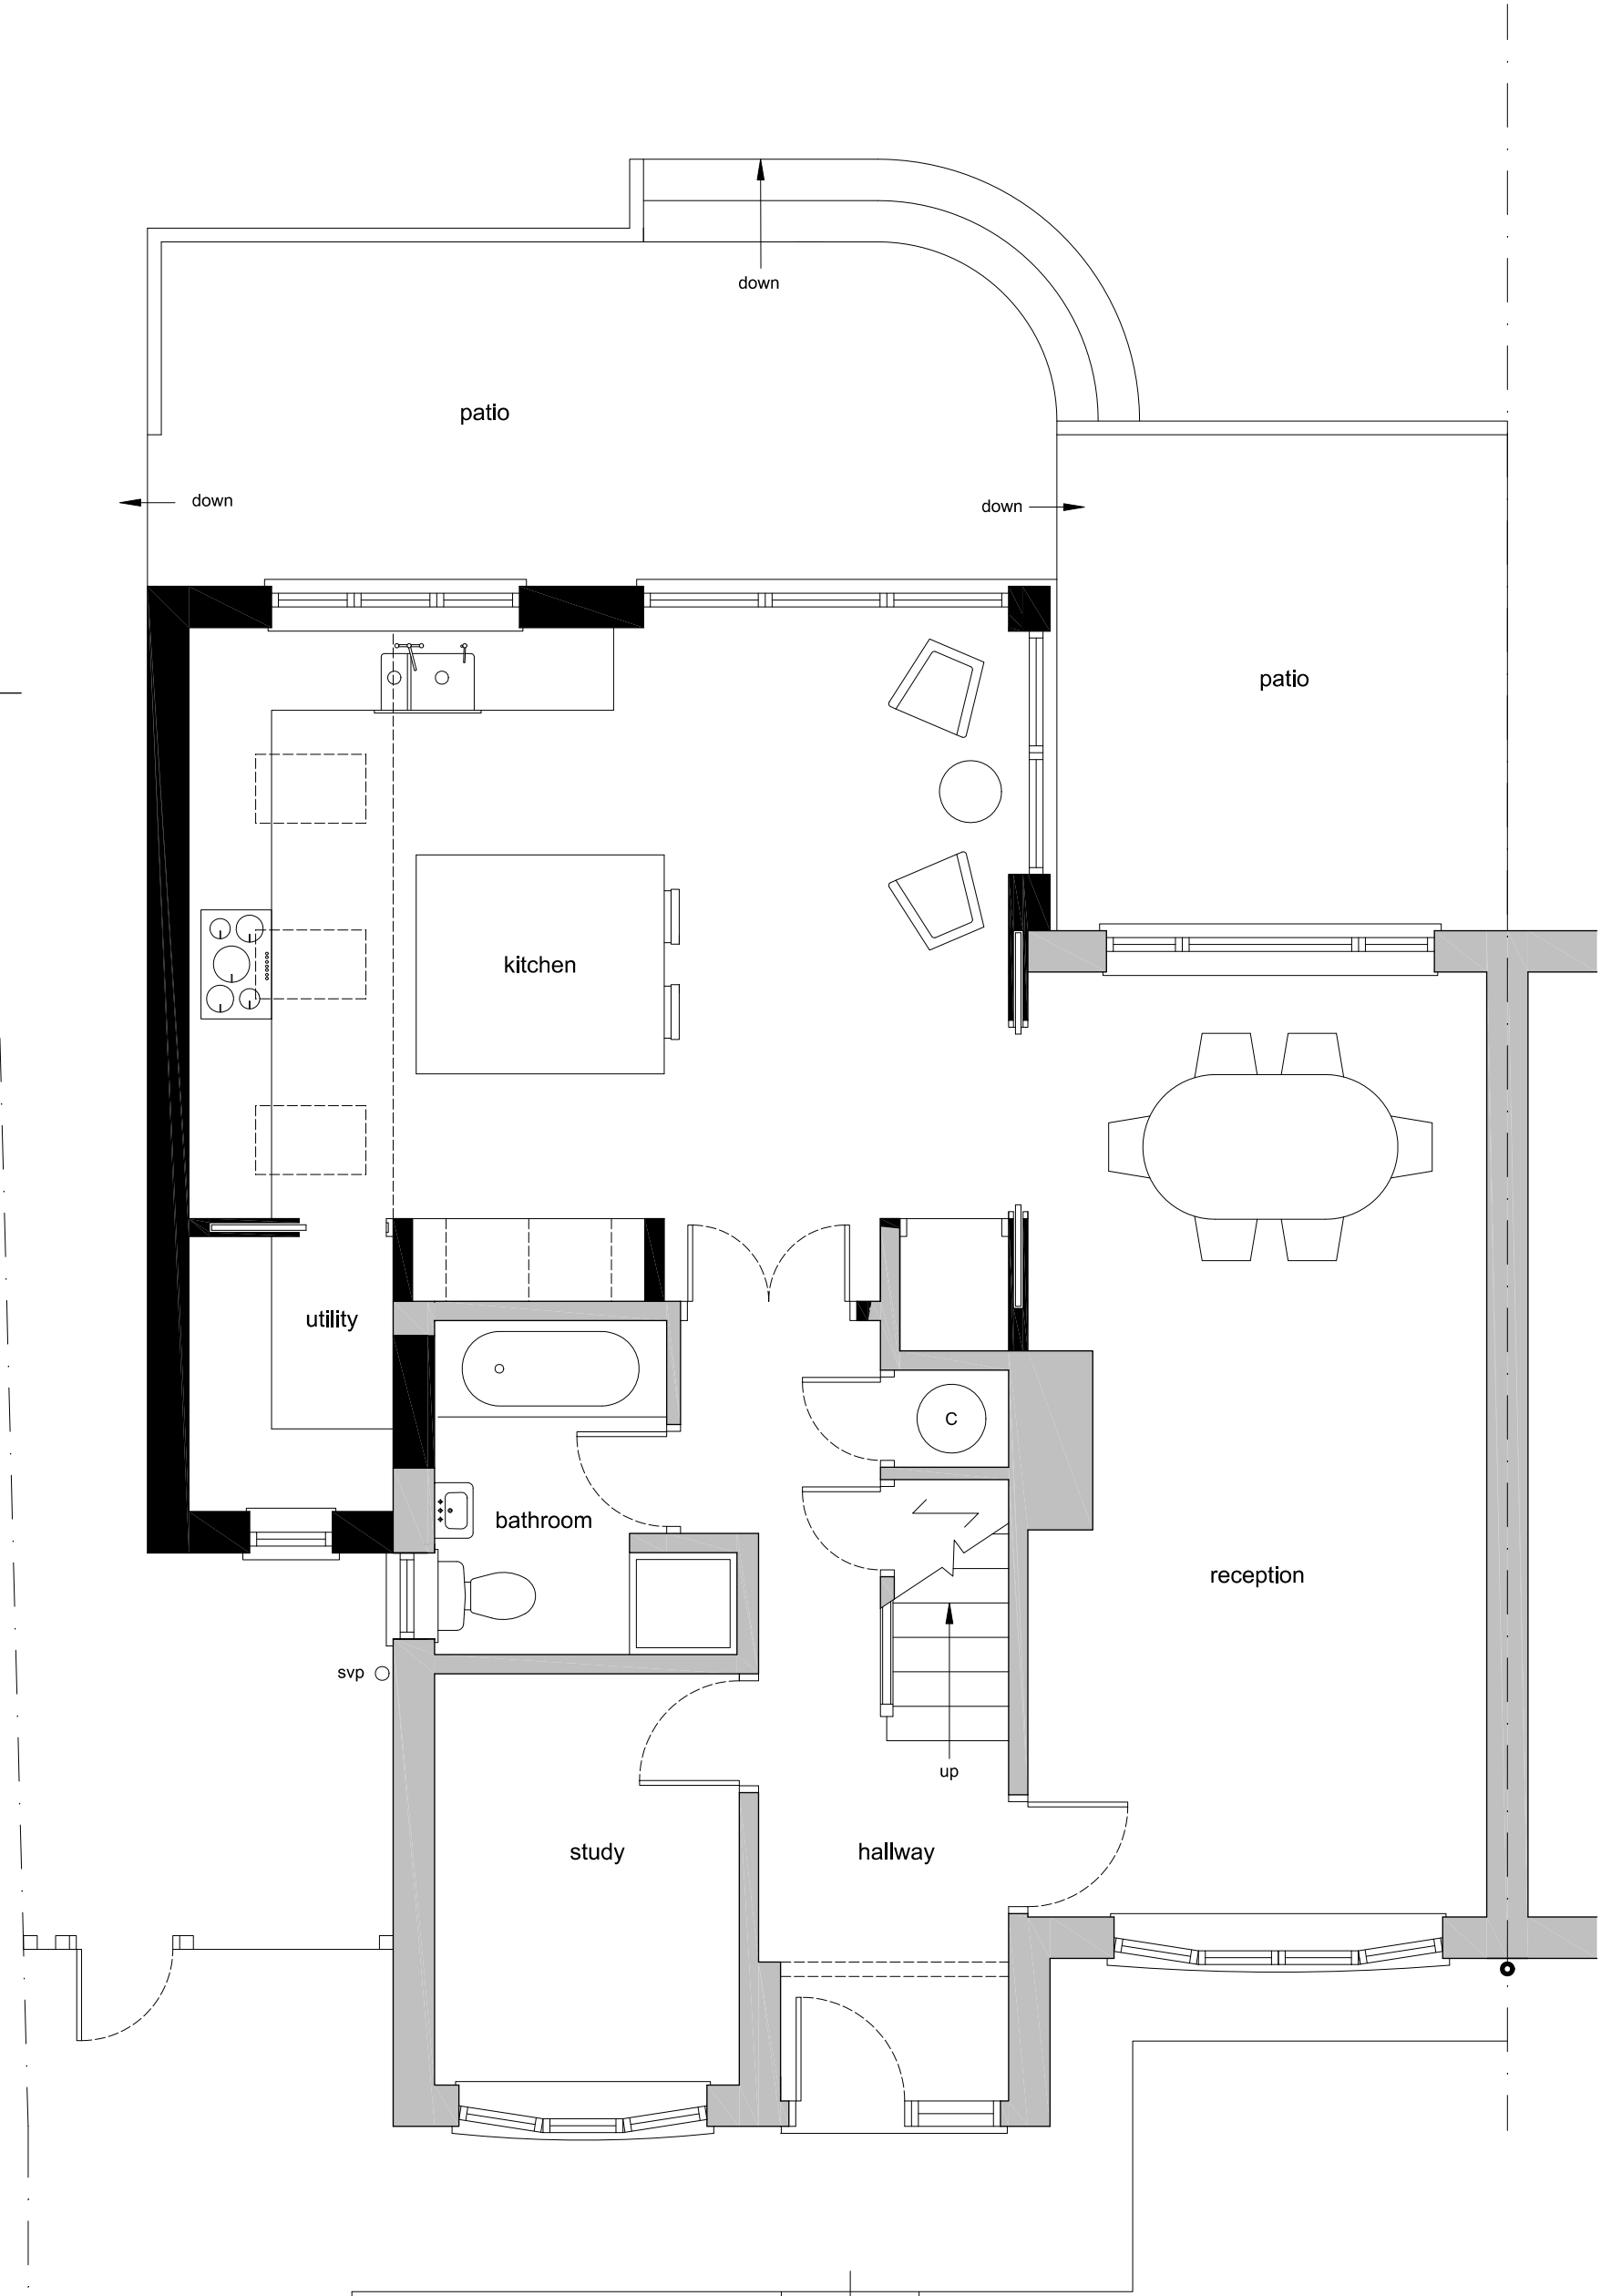

GROUND FLOOR PLAN (as proposed)

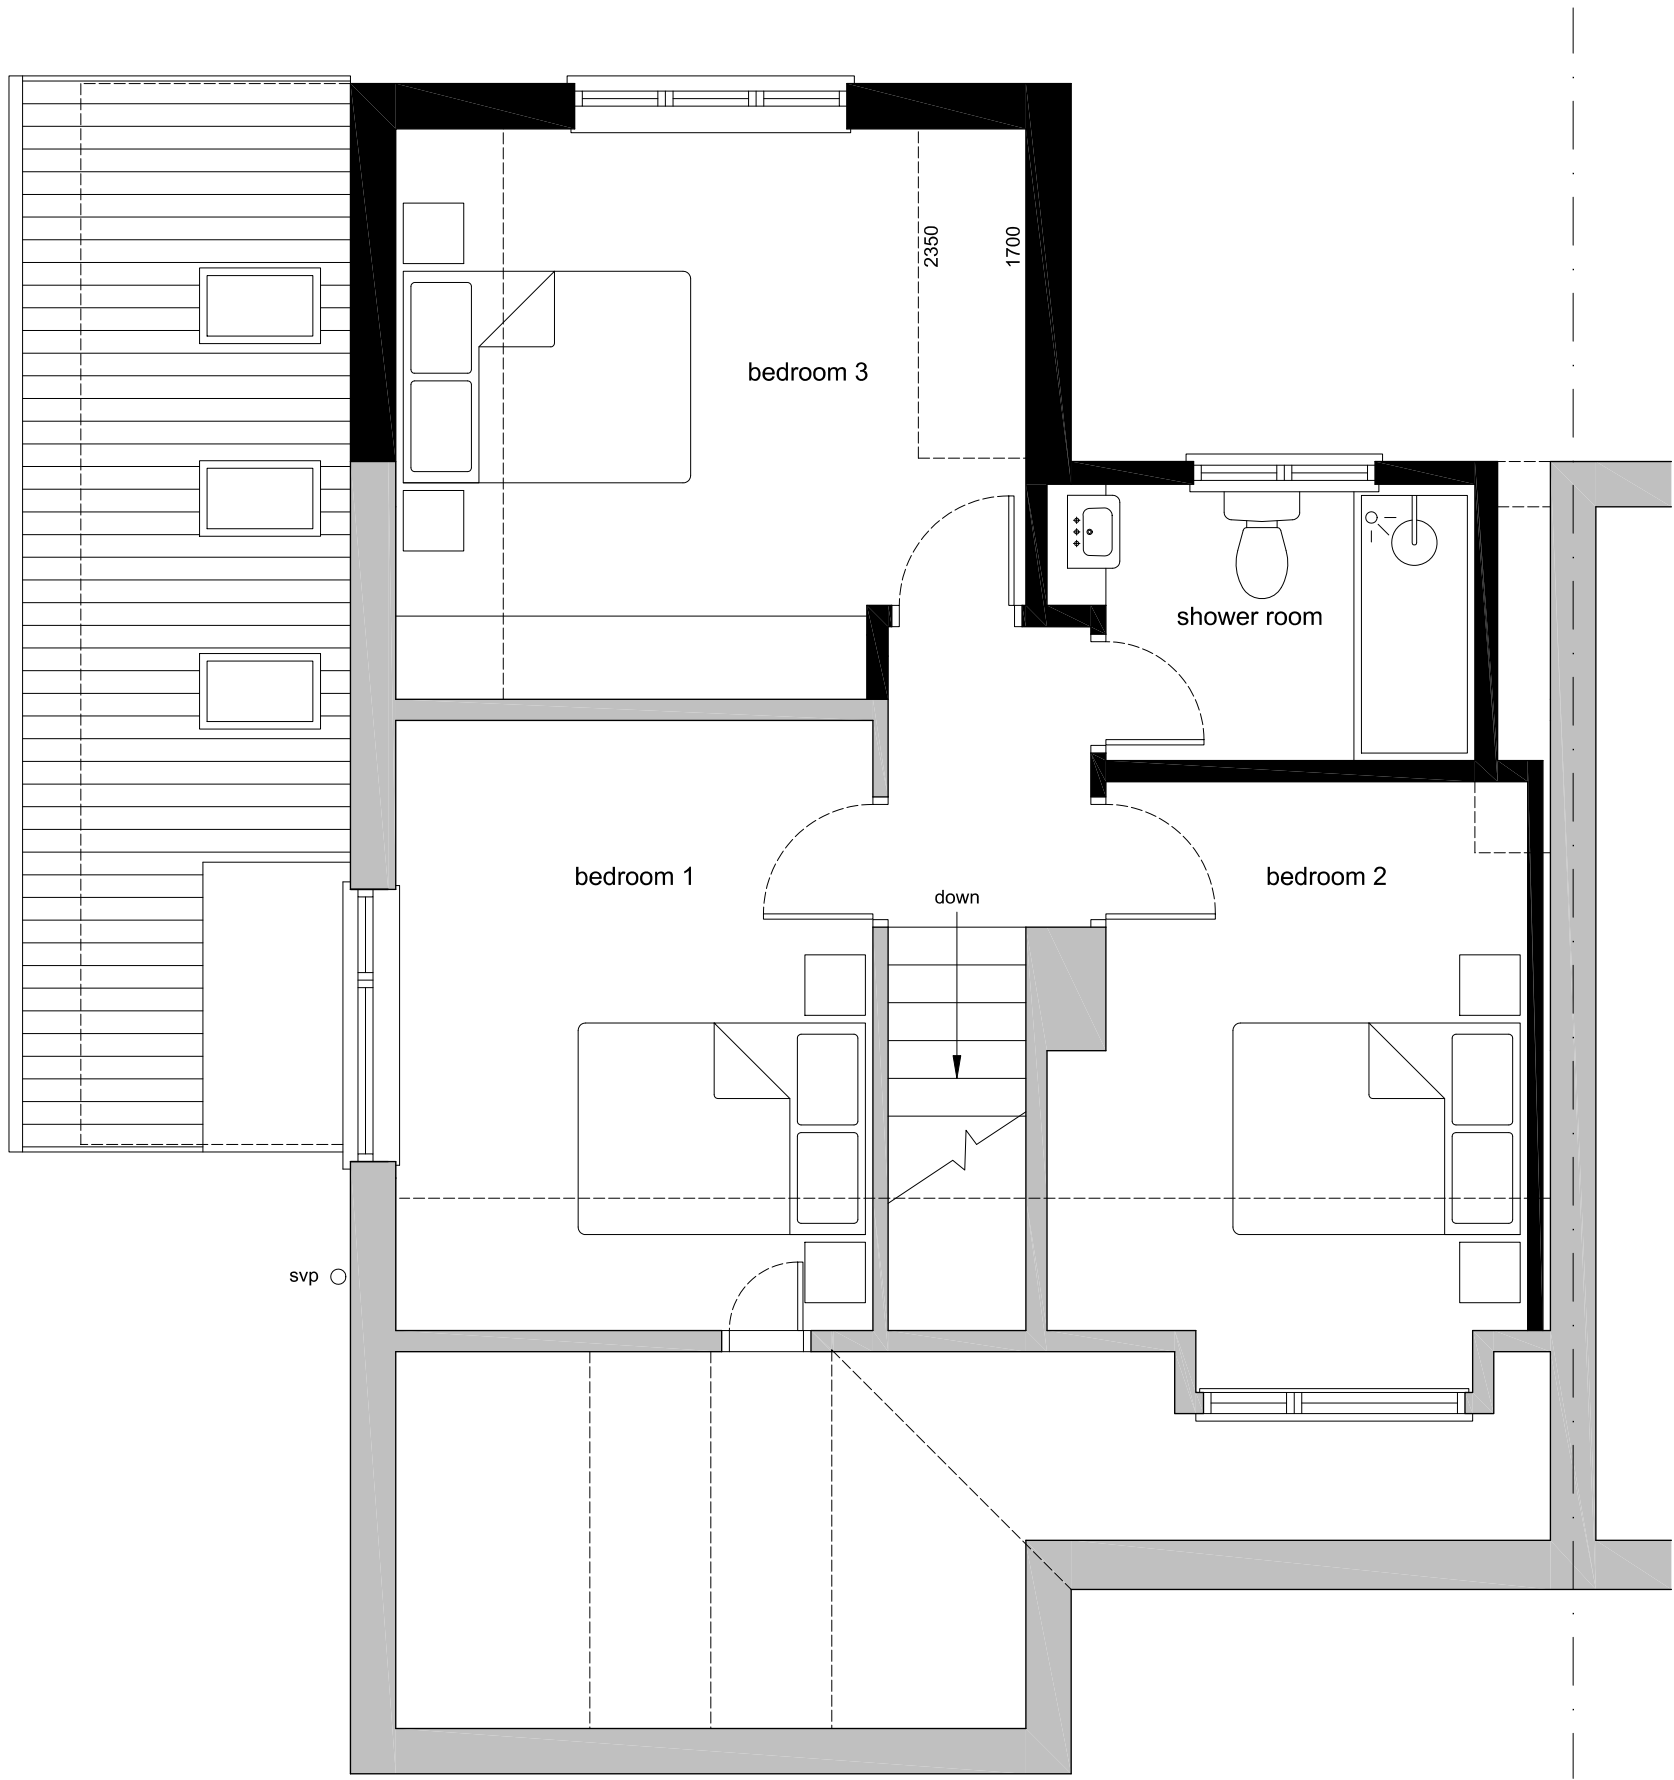

FIRST FLOOR PLAN (as proposed)

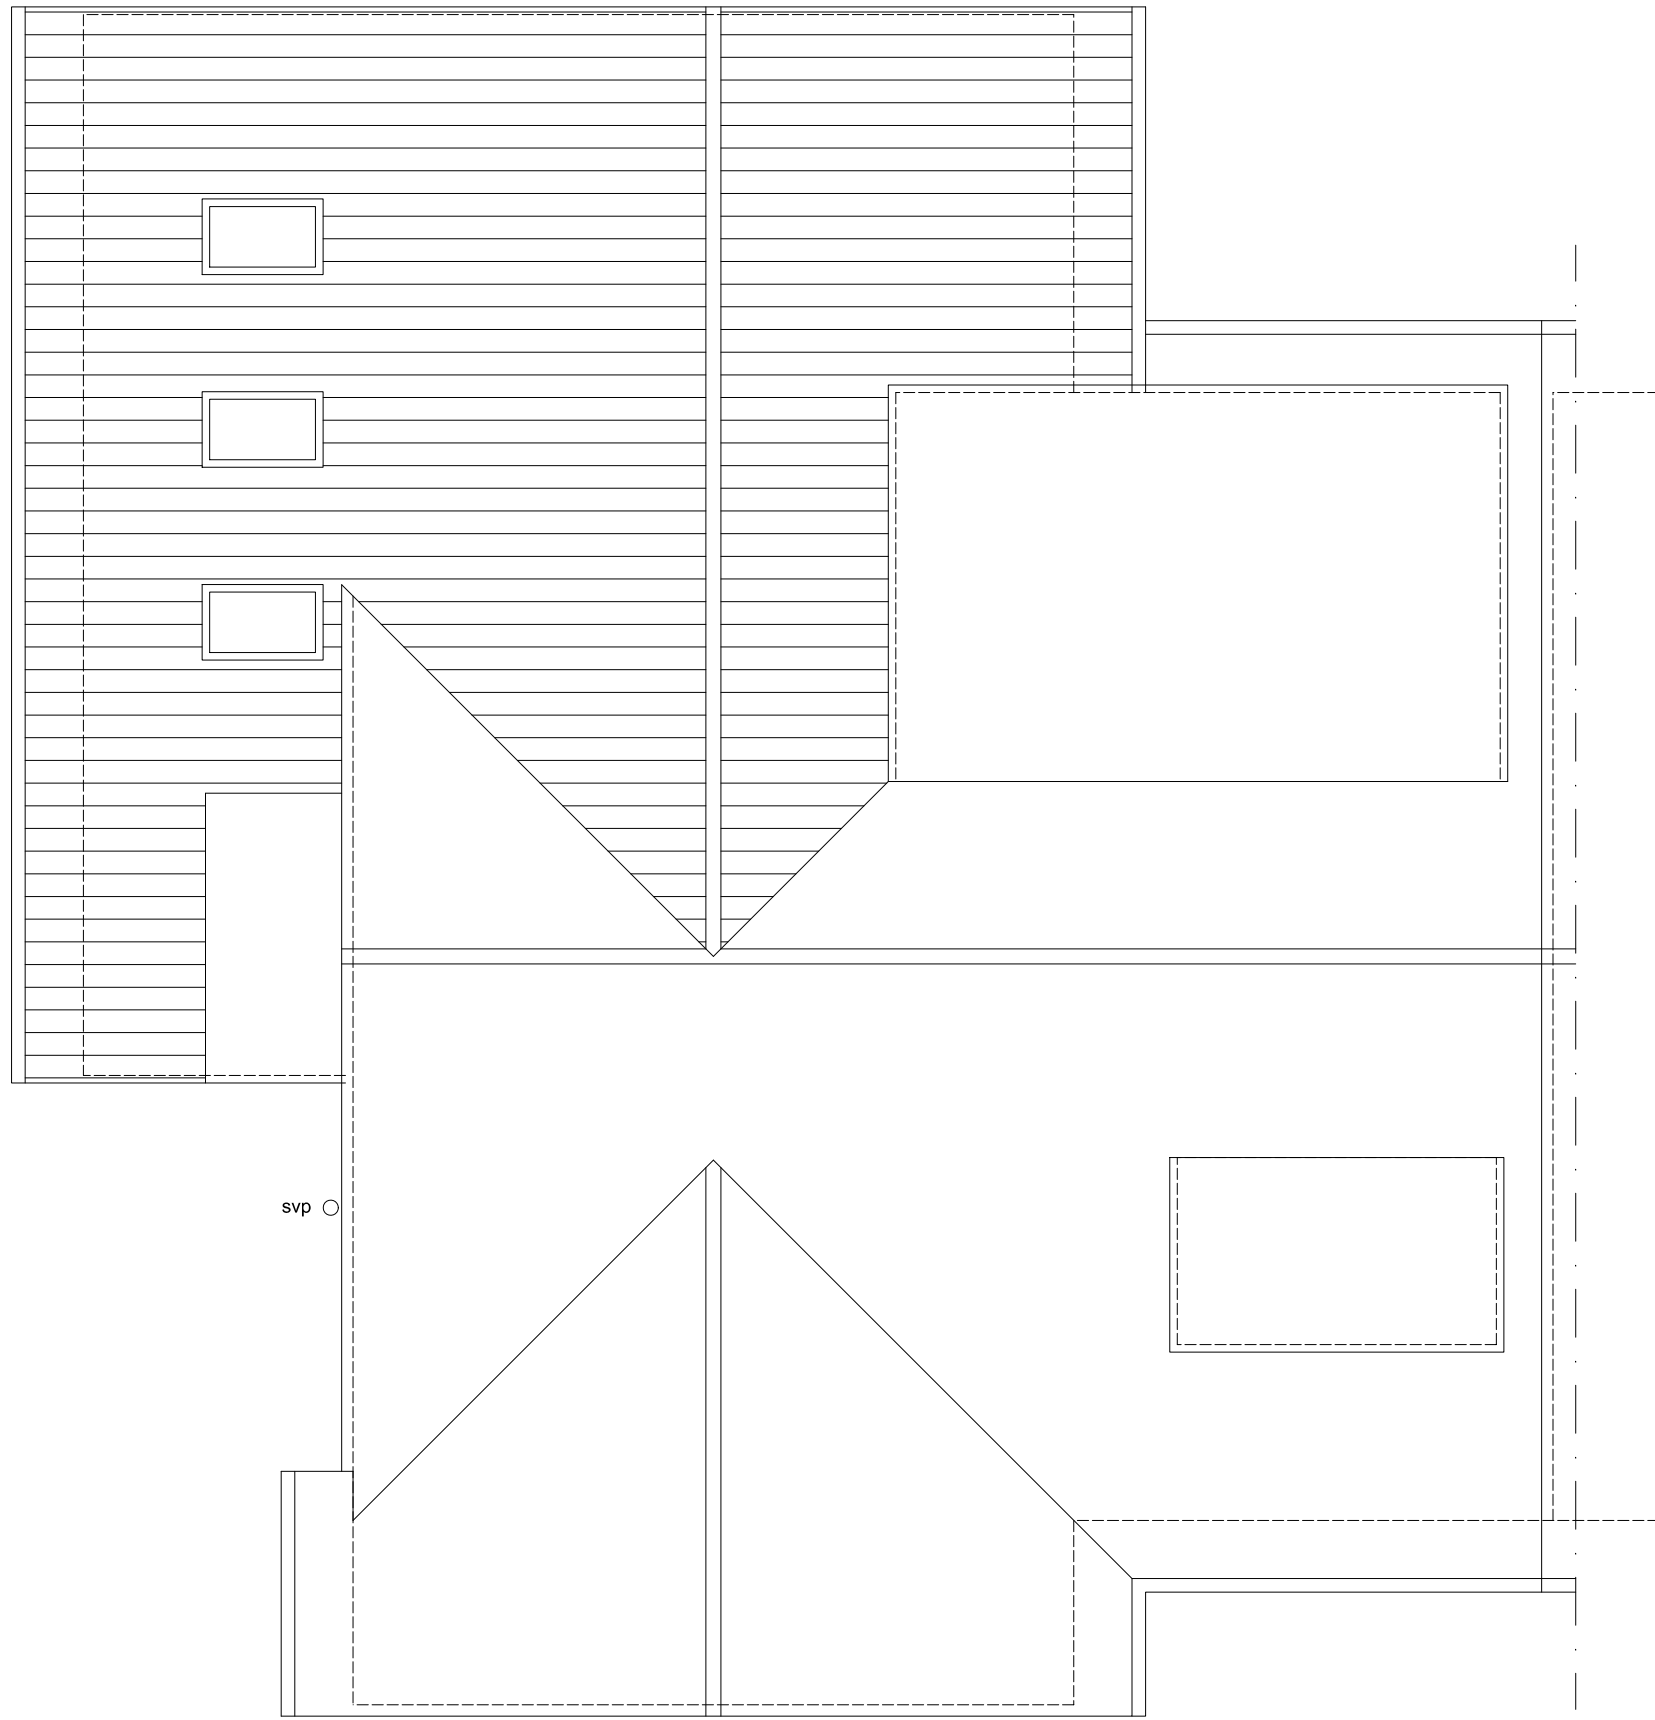

ROOF PLAN (as proposed)



0 1 5 METRES @ 1:50 scale @ A1

GENERAL NOTES

No.	Description
01	Check all dimensions on site
02	Walls existing
03	Walls proposed
04	EXTERNAL MATERIALS EXTENSION ROOF: Concrete interlocking tiles and EPDM rubber finished in dark grey. EXTENSION WALLS: Facing brick work to match existing house. EXTENSION WINDOWS: White uPVC flush casement windows. EXTENSION DOORS: White powder coated aluminium doors. ROOFLIGHTS: Velux style rooflights. RAINWATER GOODS: Black uPVC half round gutters and rainwater pipes.

REVISIONS

Rev	Date	Description

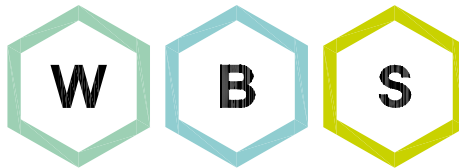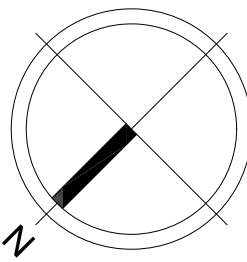

WHITEBRICK

29b Hermitage Road,
Hitchin, Hertfordshire, SG5 1BY.
info@whitebrick.studio

CLIENT

Mrs Thomas

PROJECT

Extension and alterations at
62 Broadmead, Hitchin,
Hertfordshire, SG4 9LX

DRAWING TITLE

Proposed Plans and
Elevations

INFORMATION

Job ref	2509
Drawing no.	2509-02
Scale	1:50, 1:100 @ ISOA1
Date	May 25
Drawn	CWM