


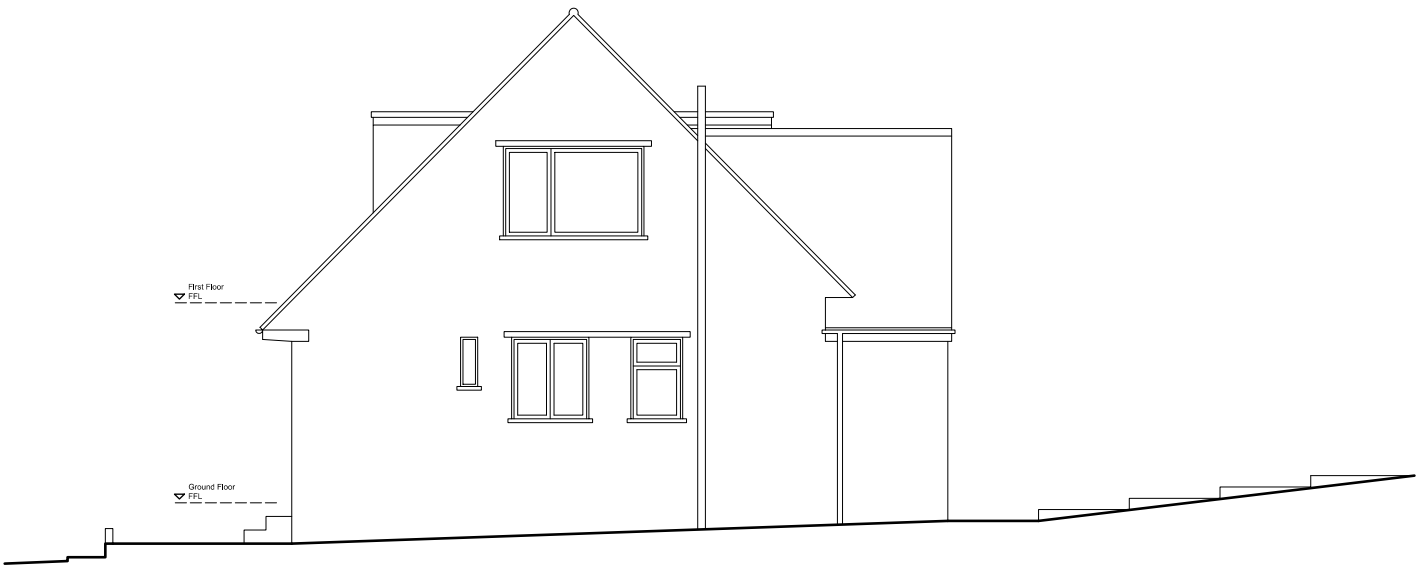


NORTH WEST ELEVATION (as existing)



NORTH EAST ELEVATION (as existing)




SOUTH EAST ELEVATION (as existing)

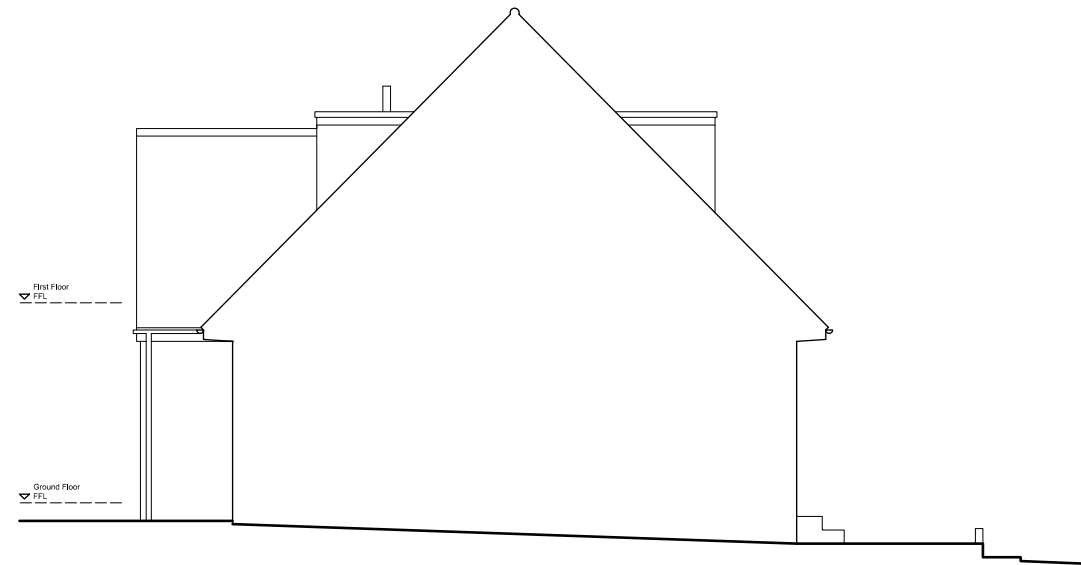


SOUTH WEST ELEVATION (as existing)


0 2 10 METRES @ 1:100 SCALE @ A1

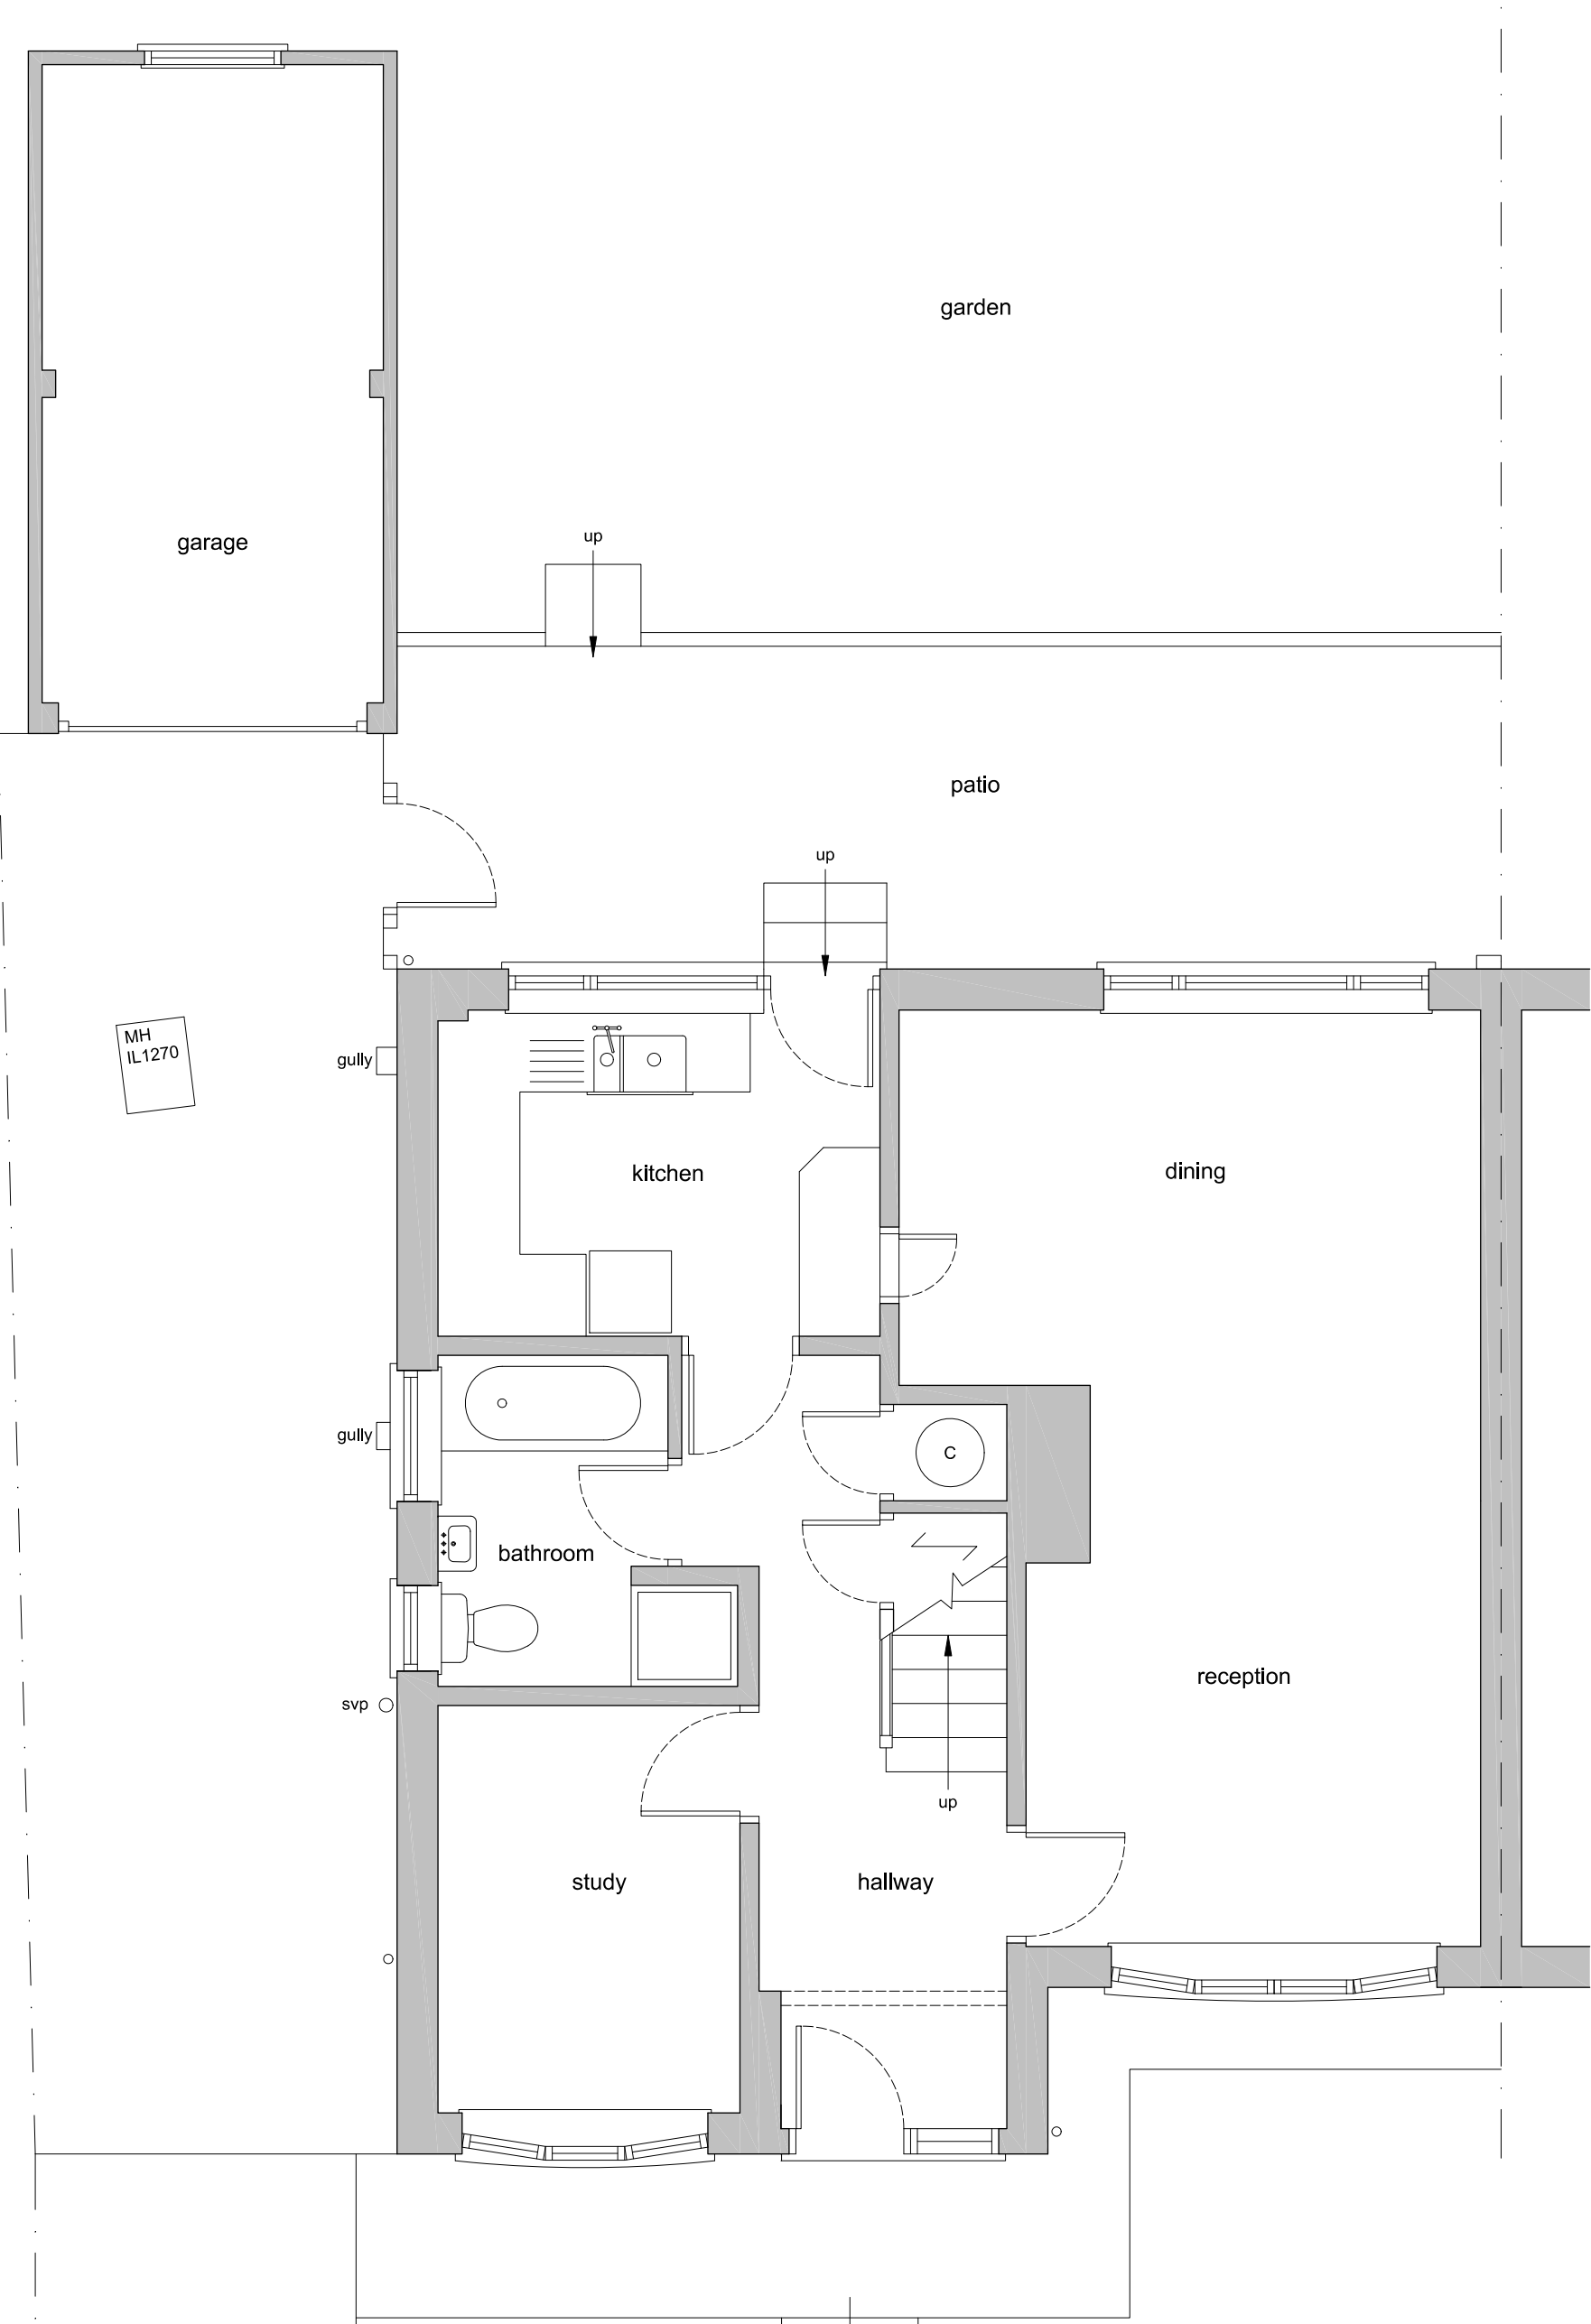

GROUND FLOOR PLAN (as existing)

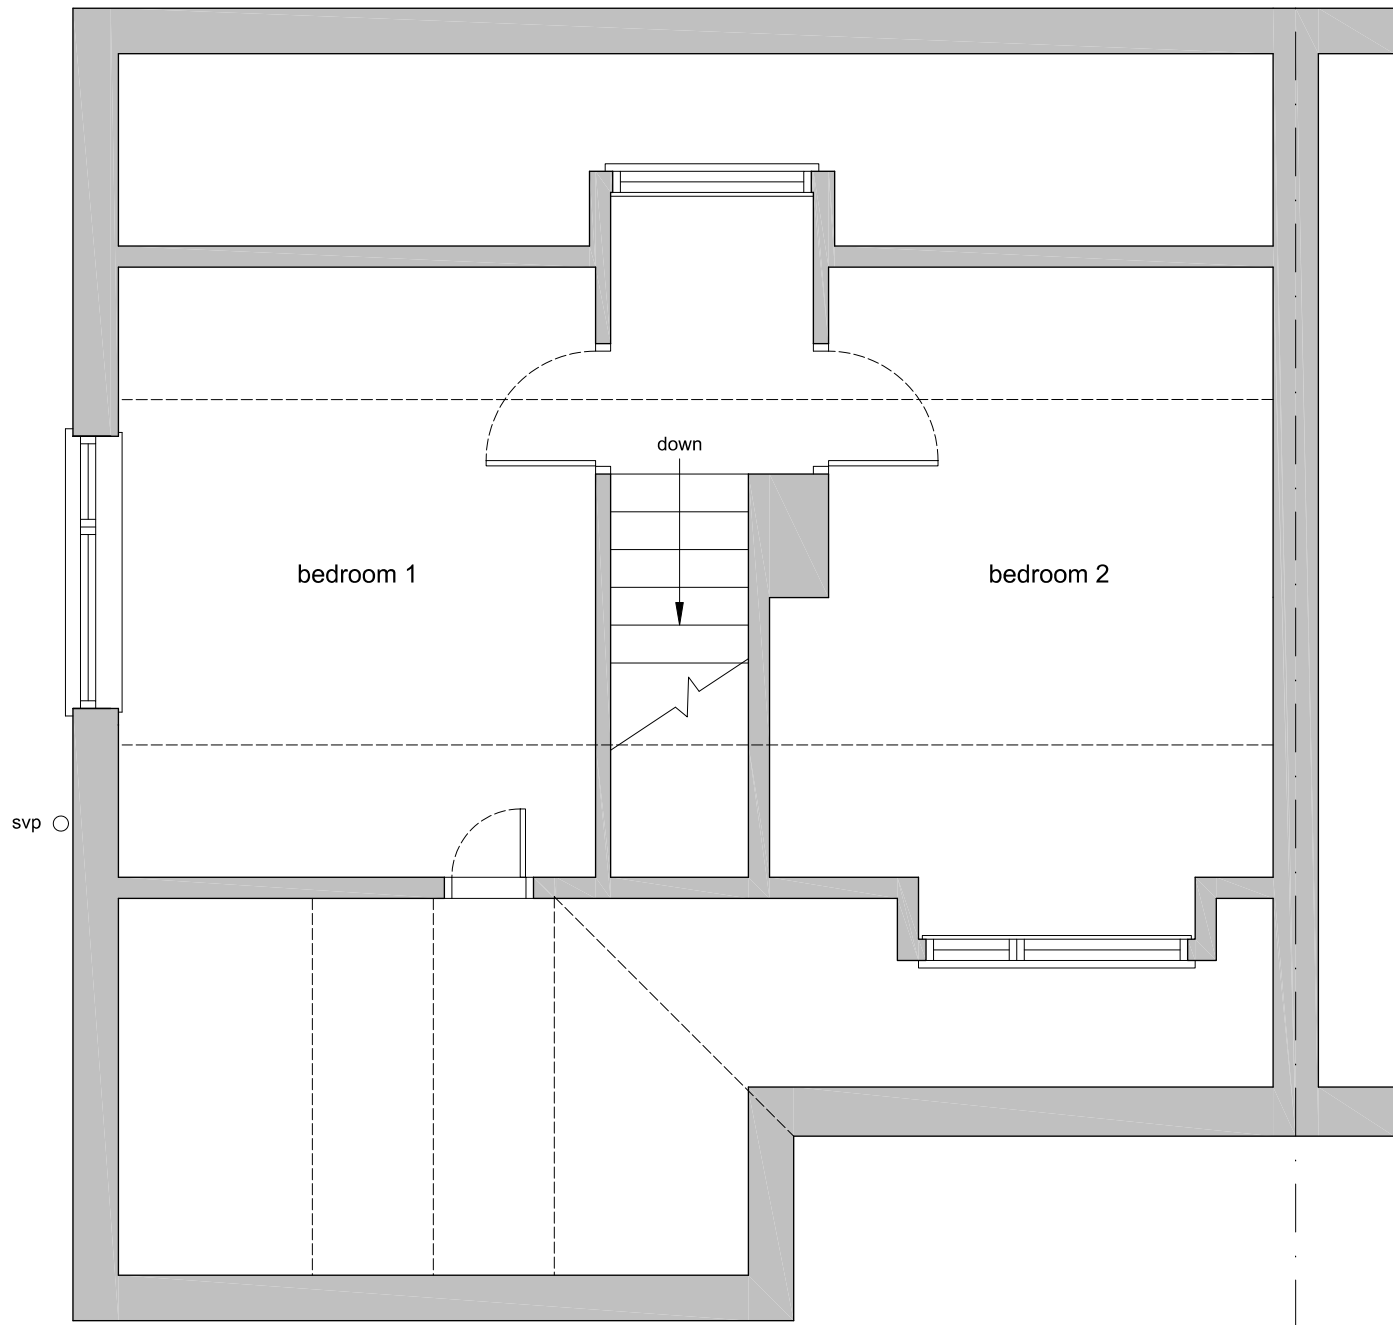

FIRST FLOOR PLAN (as existing)

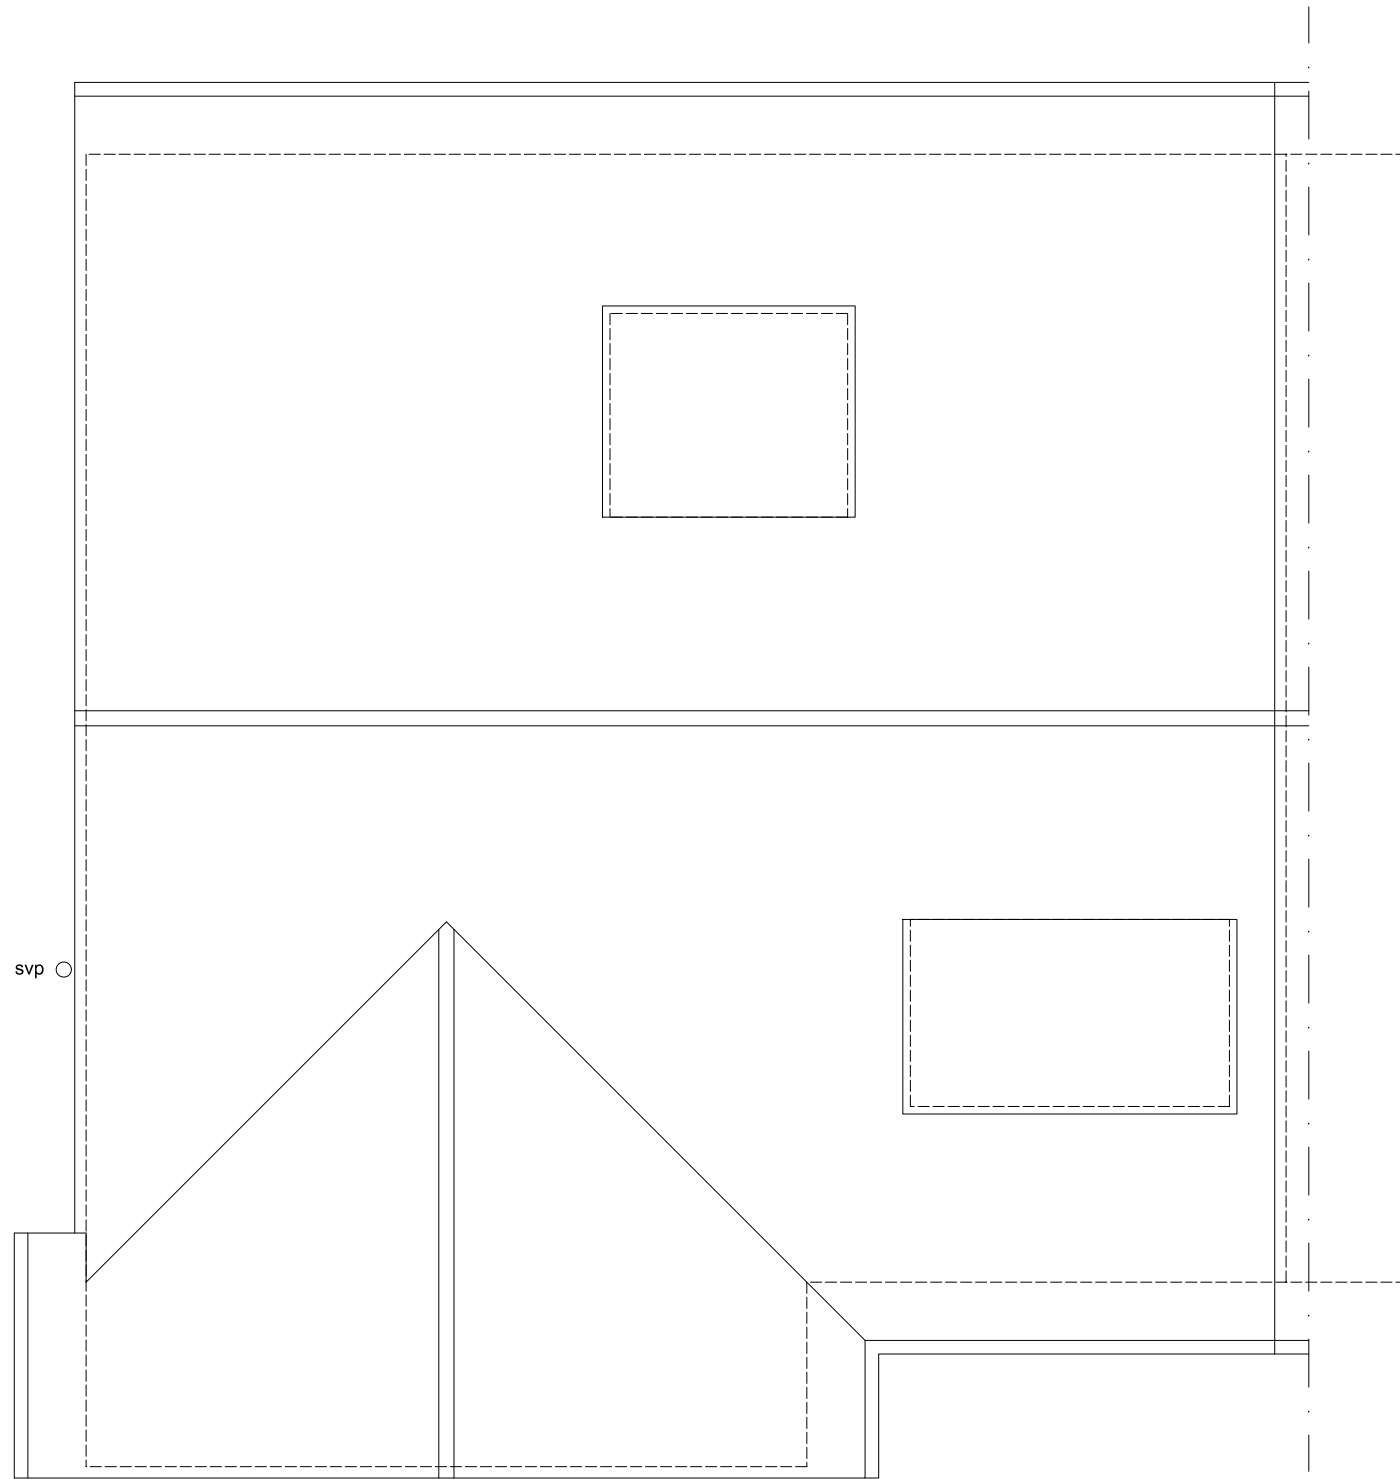



ROOF PLAN (as existing)

GENERAL NOTES

No.	Description
01	Check all dimensions on site
02	Walls existing
03	Walls removed

REVISIONS

Rev.	Date	Description

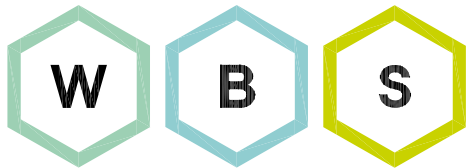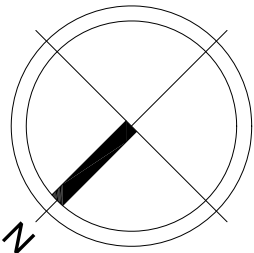

WHITEBRICK

29b Hermitage Road,
Hitchin, Hertfordshire, SG5 1BY.
info@whitebrick.studio

CLIENT

Mrs Thomas

PROJECT

Extension and alterations at
62 Broadmead, Hitchin,
Hertfordshire, SG4 9LX

DRAWING TITLE

Existing Plans and
Elevations

INFORMATION

Job ref	2509
Drawing no.	2509-01
Scale	1:50, 1:100 @ ISOA1
Date	May 25
Drawn	CWM