


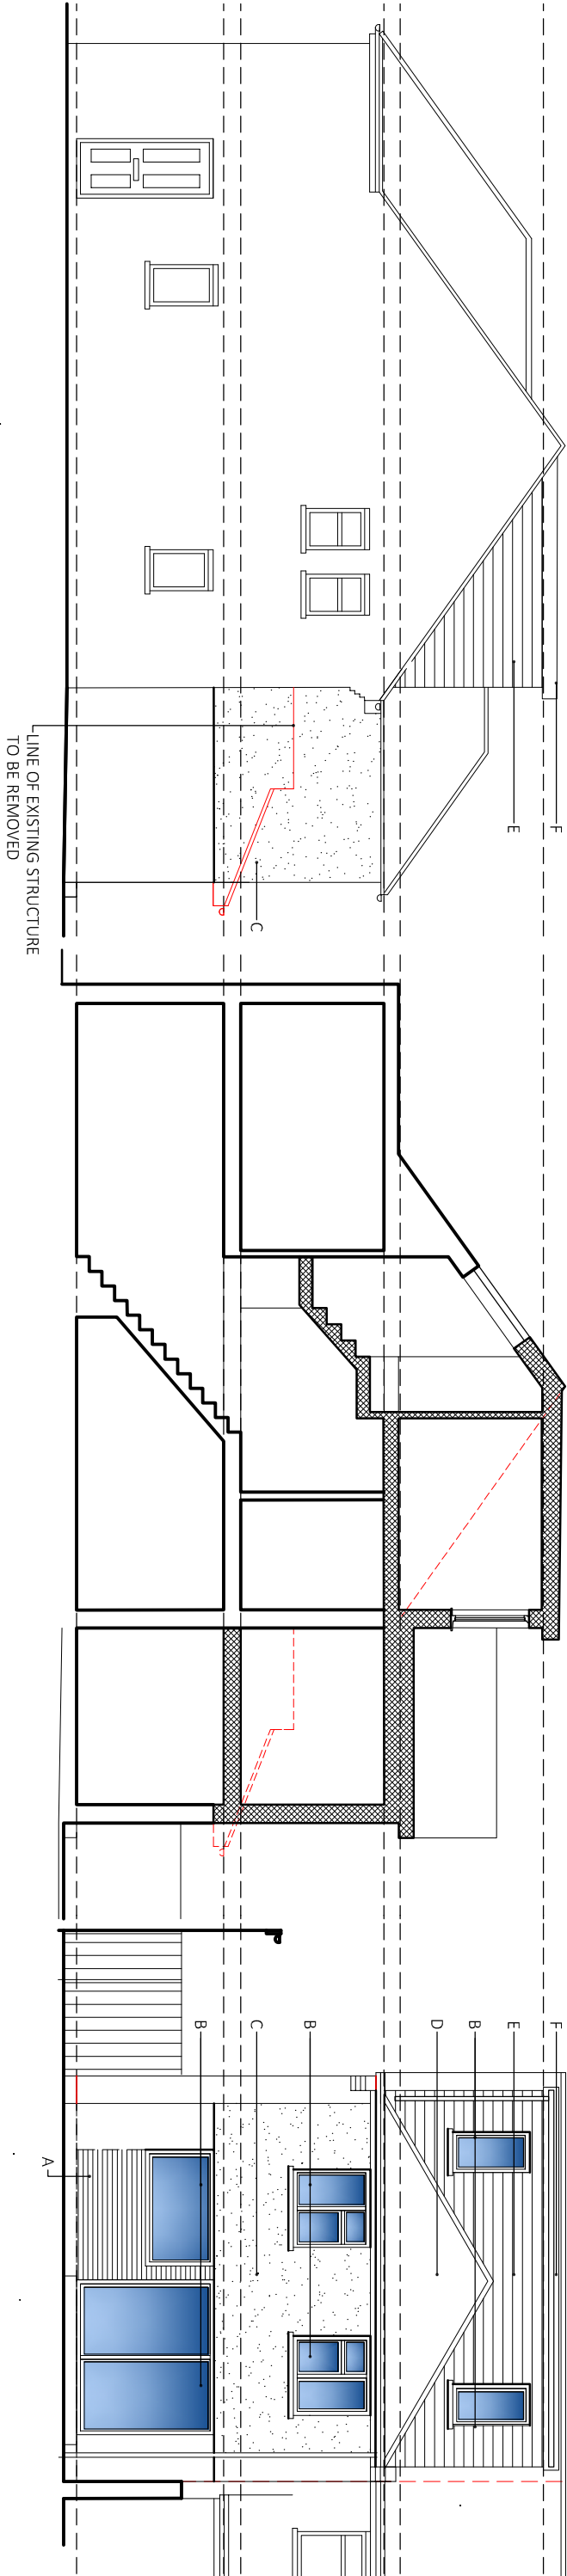


NOTE: FIRST FLOOR EXTENSION TO MATCH PLANNING APPROVAL 24/00780/FPH

PROPOSED SIDE ELEVATION

PROPOSED SECTION

PROPOSED REAR ELEVATION

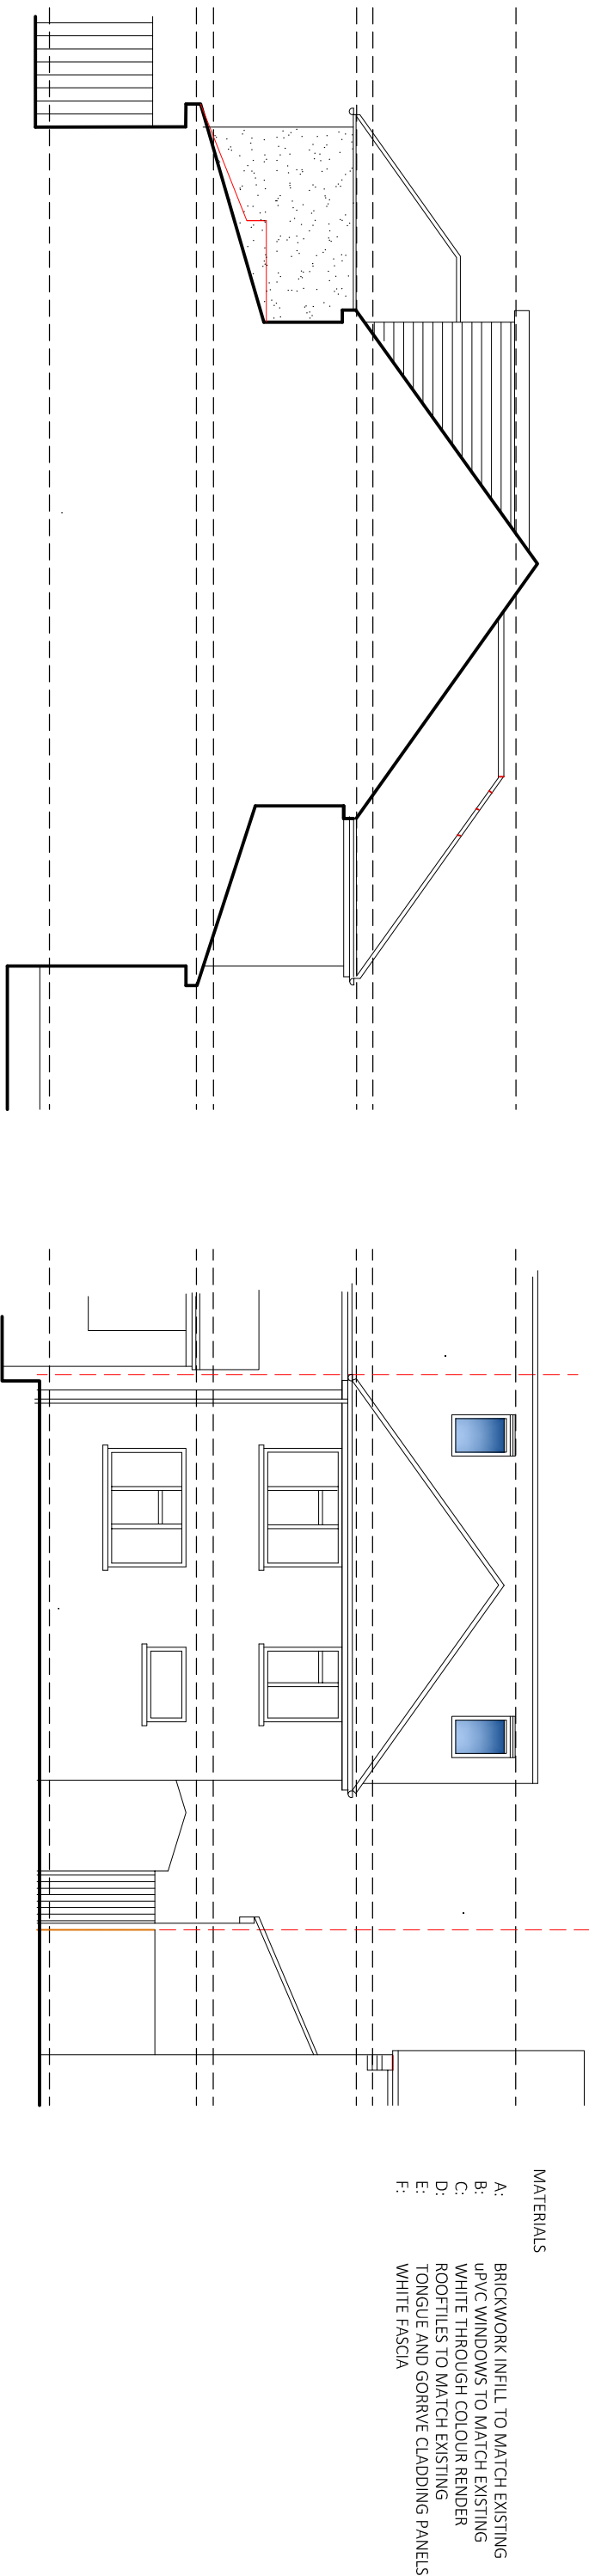

- MATERIALS
- A: BRICKWORK INFILL TO MATCH EXISTING
 - B: UPVC WINDOWS TO MATCH EXISTING
 - C: WHITE THROUGH COLOUR RENDER
 - D: ROOFTILES TO MATCH EXISTING
 - E: TONGUE AND GORRYE CLADDING PANELS
 - F: WHITE FASCIA

PROPOSED SIDE ELEVATION

PROPOSED FRONT ELEVATION

1:100@A3



Subject to detailed dimensional survey - Please note these drawings are based on existing drawings prepared by others.

Neil Gaskell Architects cannot be held responsible for any discrepancies and/or inaccuracy that may arise

SCHEME DESIGN SUBJECT TO
STRUCTURAL ENGINEER /SERVICES ENGINEER,
& PLANNERS COMMENT

FOR PLANNING

NEIL GASKELL
ARCHITECTS
BALDOCK - HERTFORDSHIRE
INFO@GASKELLARCHITECTS.CO.UK

Date	NOV24	Project	PROPOSED REAR EXTENSION AND MANSARD ROOF
Scale	1:100@A3	Address	20 BYRD WALK BALDOCK
Rev	B	Client	K. MATTHEWS
		Drawing Number	PROPOSED ELEVATIONS

BCV-210

This drawing is not to be scaled. Use figured dimensions only. All dimensions are to be checked on site and any discrepancies, errors or omissions are to be reported to the architect prior to commencement of works.

© 2024 NEIL GASKELL ARCHITECTS

ALL RIGHTS RESERVED