


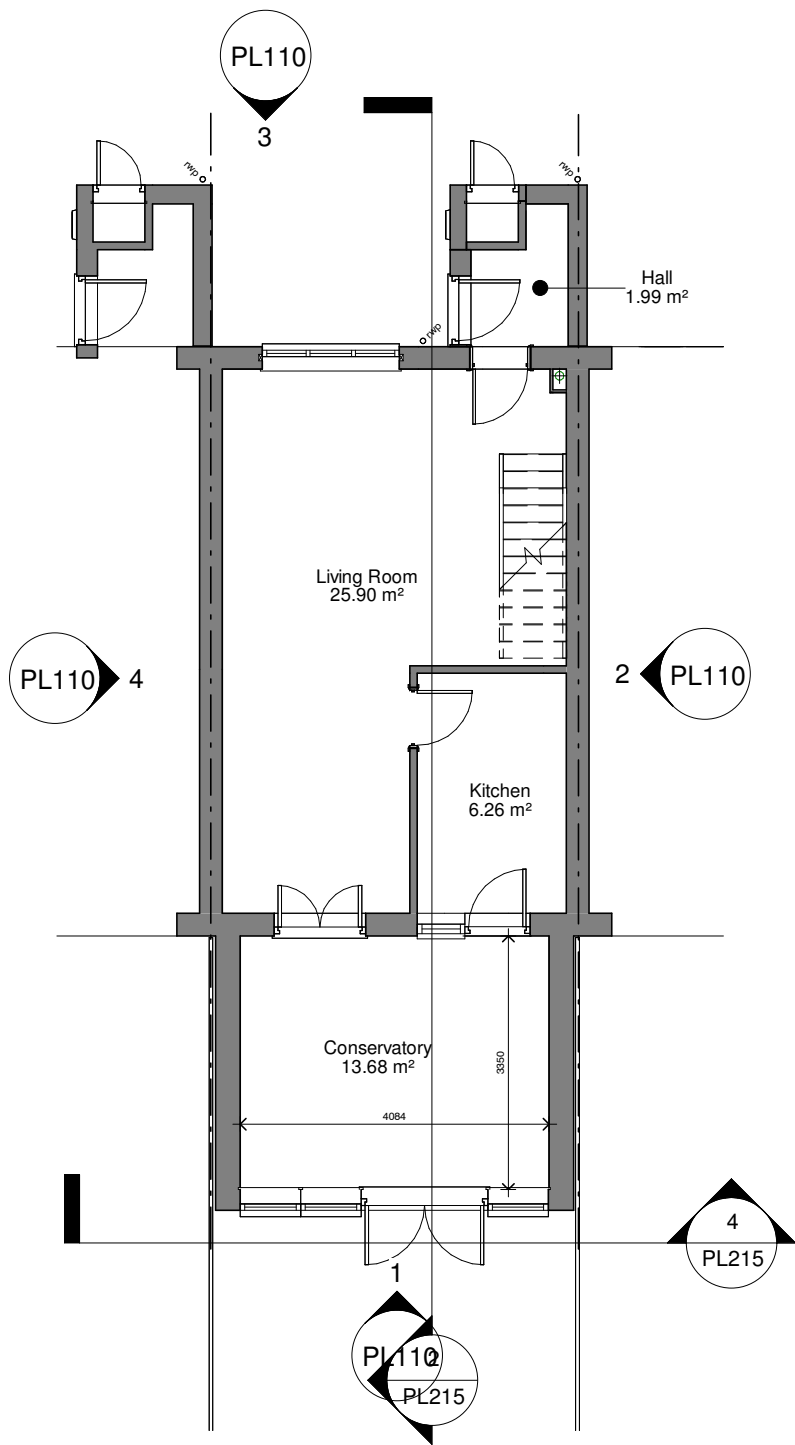


 

1 **GROUND - Existing**
1 : 100 @A3

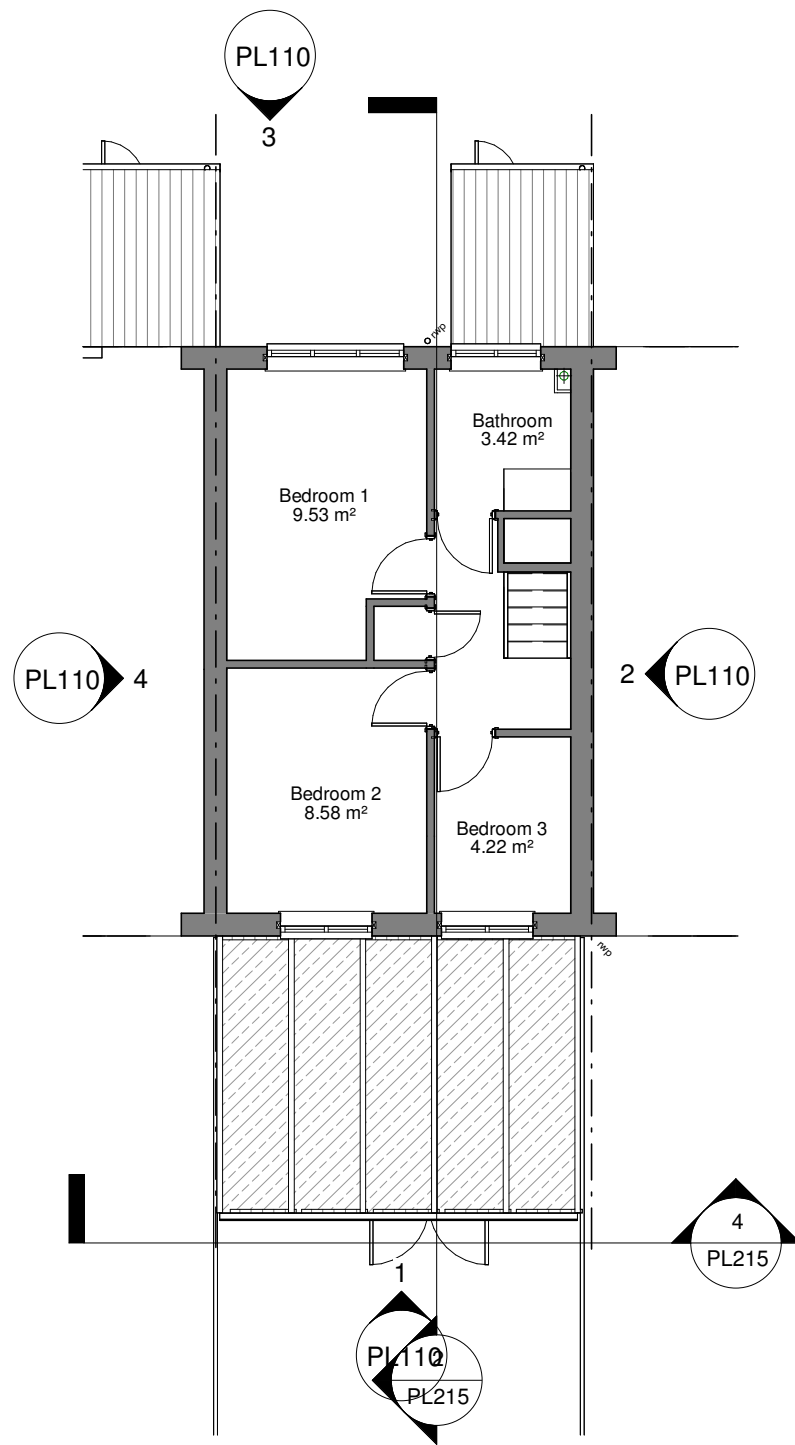

2 **FIRST - existing**
1 : 100 @A3

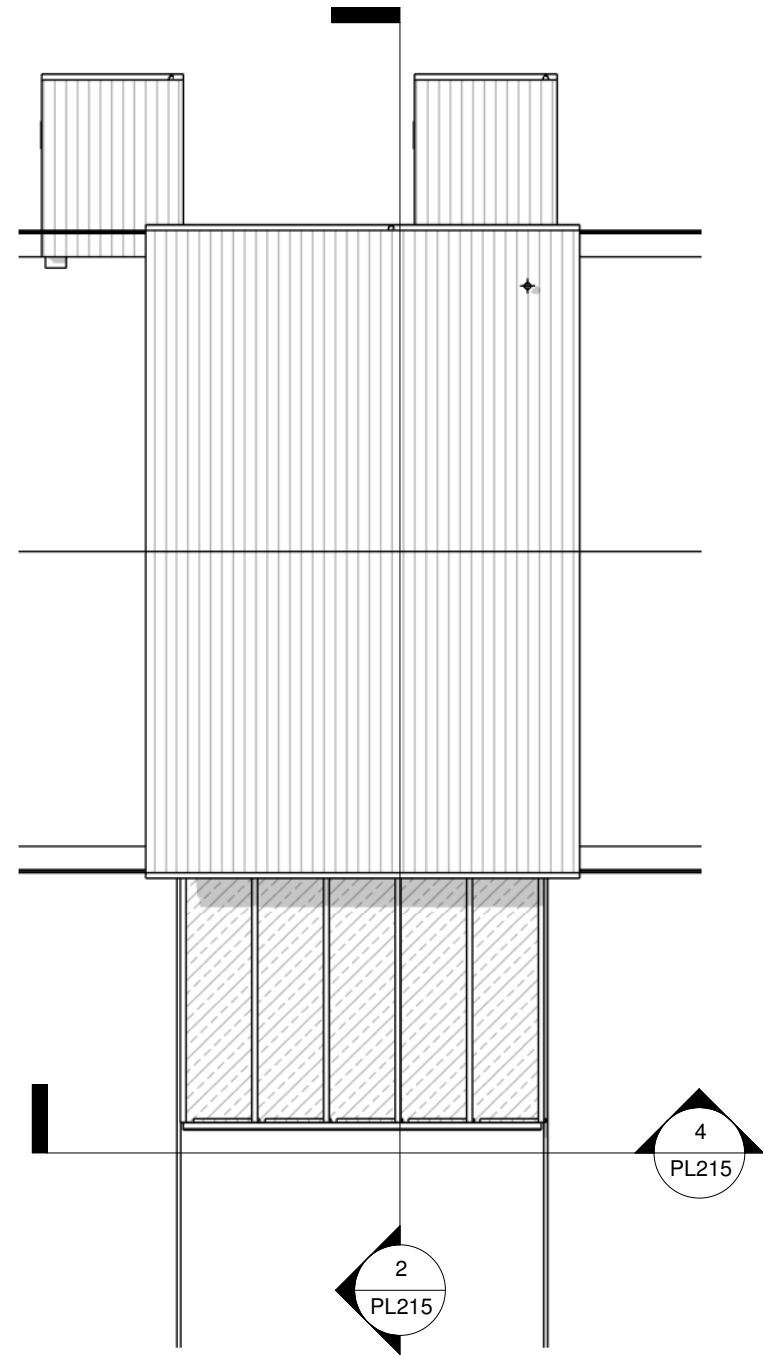

3 **ROOF Plan -Proposed**
1 : 100 @A3



PicklePlanning
1 Sale Drive-Baldock-SG7 6NS
07843238113 - pickleplanning@gmail.com
www.pickleplanning.co.uk

Name: Gwen Warren														
Address: 19 Barley Rise, Baldock														
Title: Existing Floor Plans														
Dwg no. GW-2517-PL101	Rev: B													
Status: PLAN	Scale: 1 : 100@A3	Date: 14/12/20												
Revisions: <table><thead><tr><th>Rev</th><th>Description</th><th>Date</th></tr></thead><tbody><tr><td>-</td><td>ISSUED FOR COMMENT</td><td>14.12.20</td></tr><tr><td>A</td><td>PLANNING ISSUE</td><td>22.01.21</td></tr><tr><td>B</td><td>PLANNING ISSUE</td><td>21.03.25</td></tr></tbody></table>			Rev	Description	Date	-	ISSUED FOR COMMENT	14.12.20	A	PLANNING ISSUE	22.01.21	B	PLANNING ISSUE	21.03.25
Rev	Description	Date												
-	ISSUED FOR COMMENT	14.12.20												
A	PLANNING ISSUE	22.01.21												
B	PLANNING ISSUE	21.03.25												
The content of this drawing is the property of PicklePlanning and may not be copied in whole or part without formal consent.														