



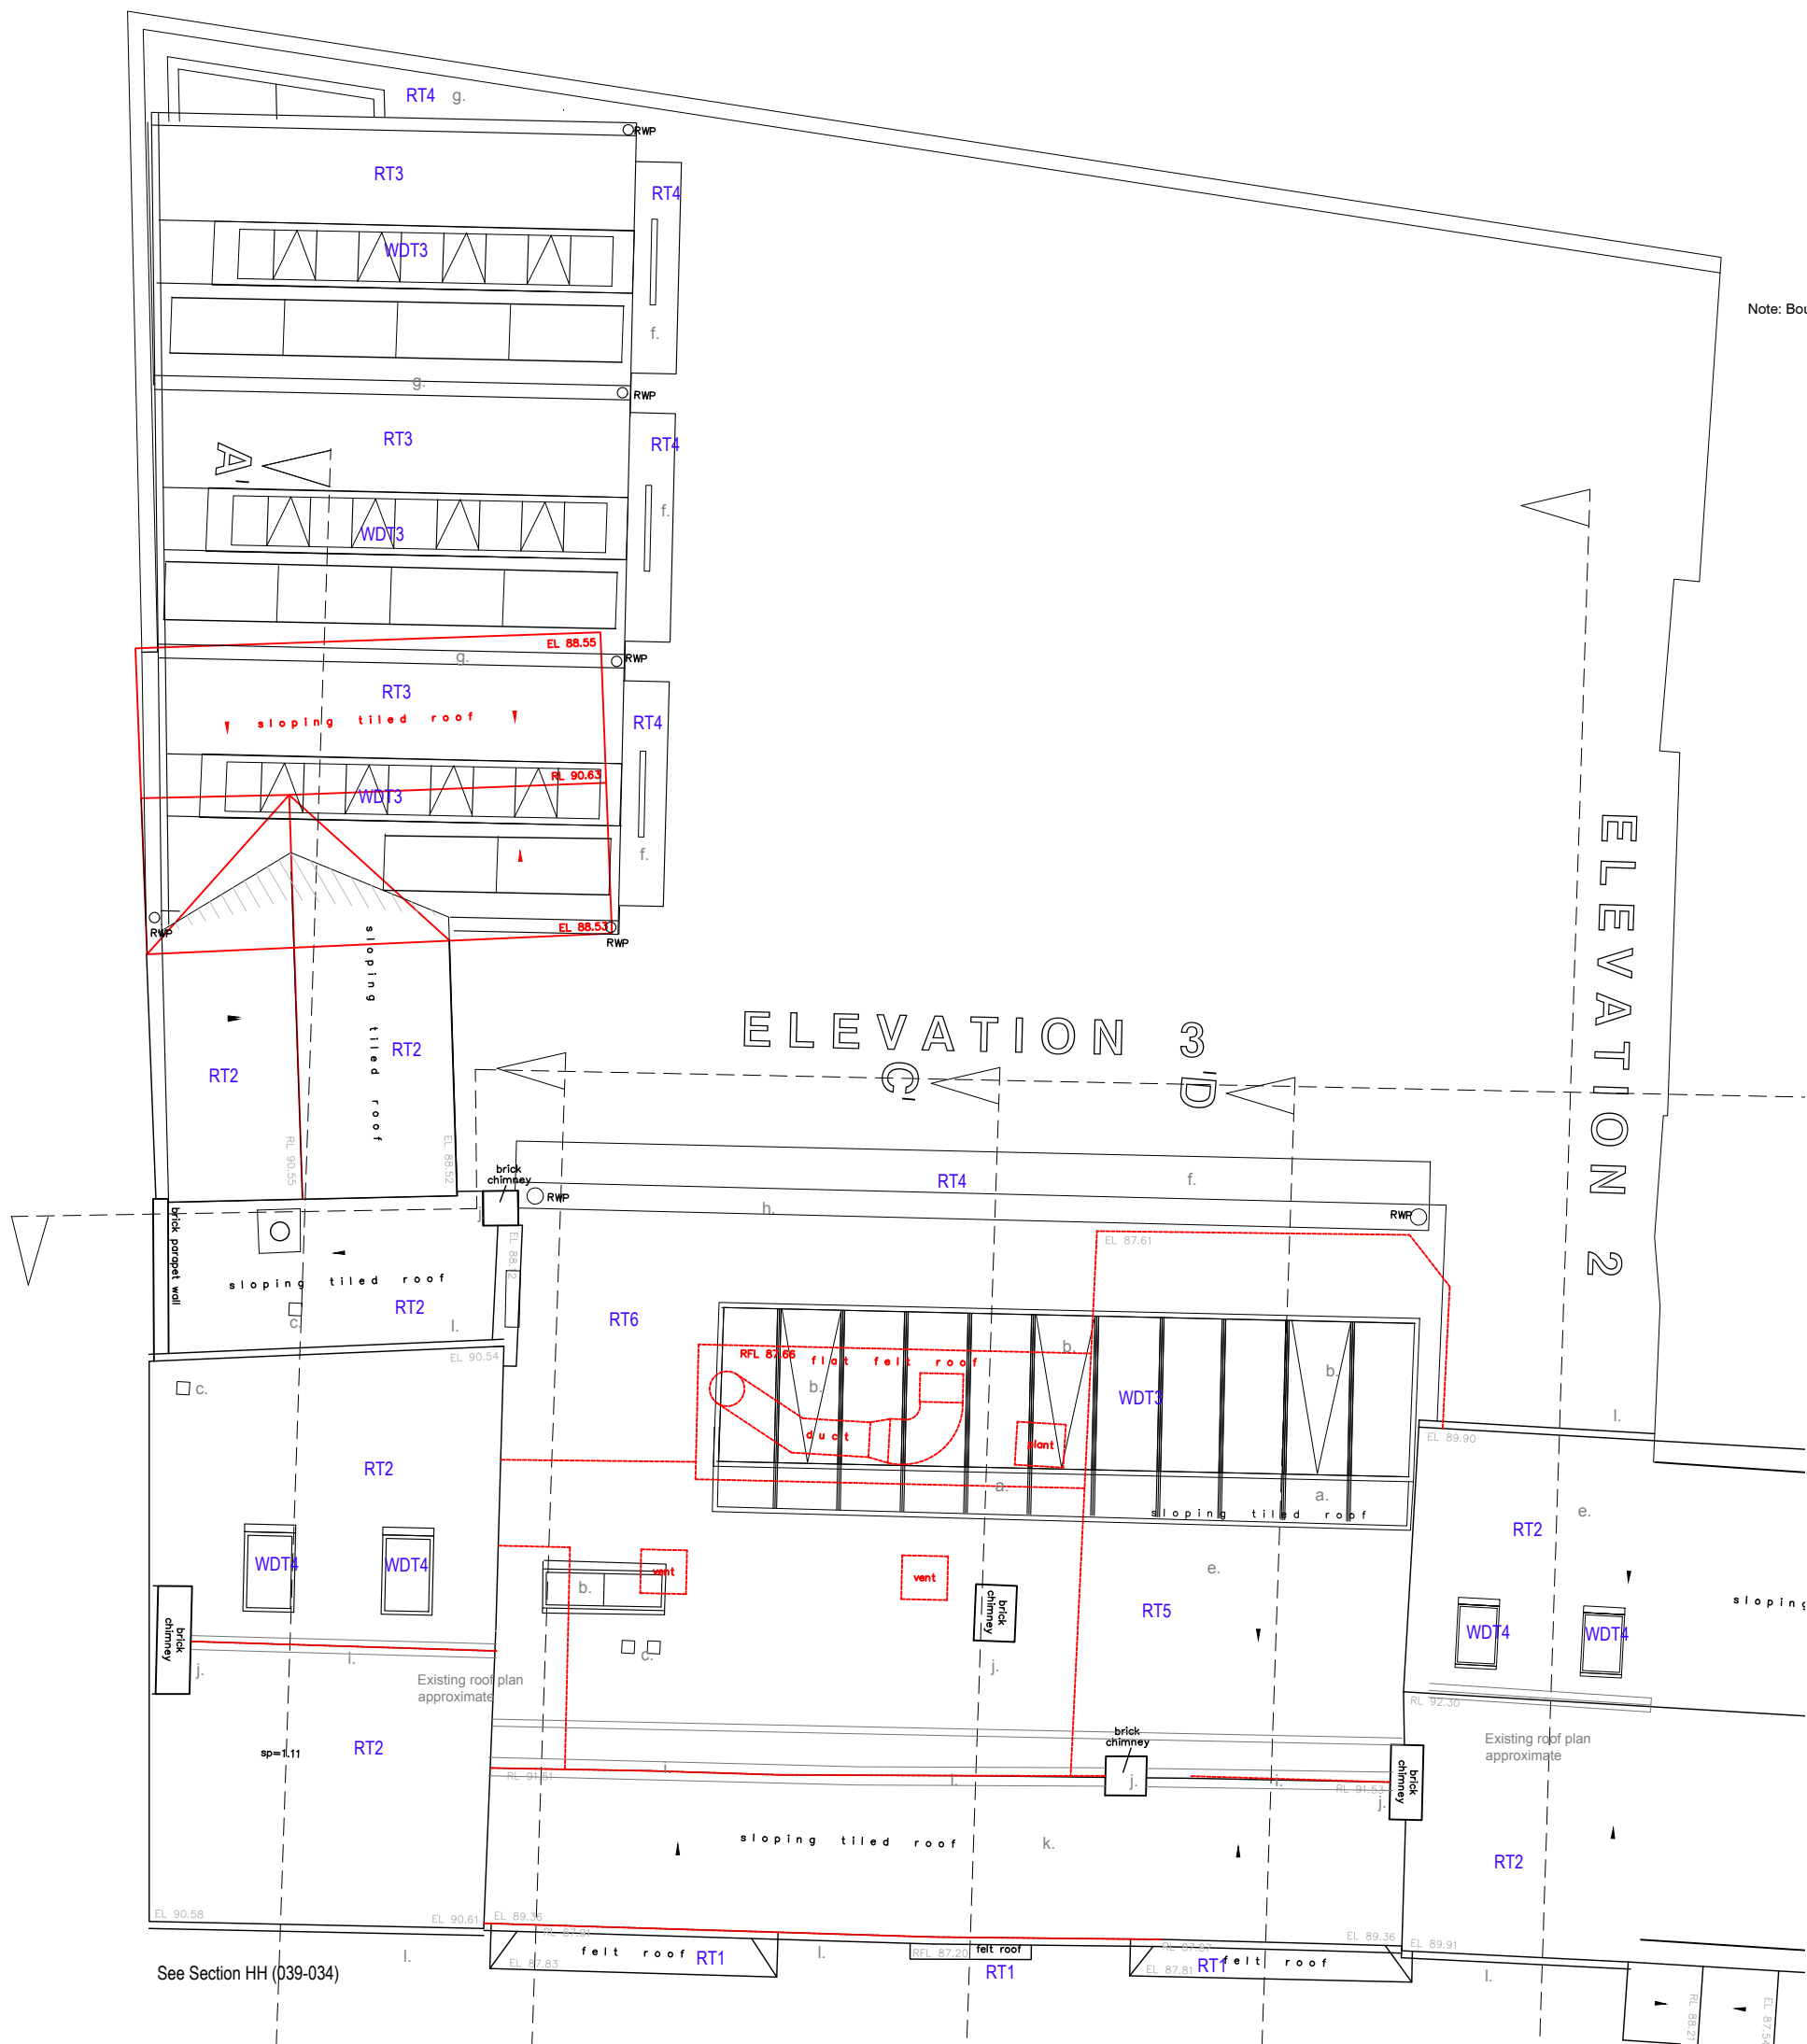

Note: Boundary indicative only

Notes:

- a. Flush rooflight to bathroom, thermal break and spandrel link over partition below.
- b. Openable rooflight (actuators)
- c. New flush tilevent
- d. New rooflight
- e. New natural slate roof
- f. Standing seam oxidised copper roof
- g. New valley gutter
- h. concealed RWP
- i. New straightened ventilated ridge over existing chimneys to be repaired
- j. Existing roof level, to be raised by 70mm.
- l. Replacement cast iron guttering.

 

Note that service routes/ventilation and drainage routes to be agreed prior to construction.

[Refer to the Outline specification for wall, floor, roof and room specifications](#)

12 Purwell Lane
Hitchin, SG4 0NE
01462 236866
michael@michaelcollinsarchitects.com
www.michaelcollinsarchitects.com

Note: This drawing is copyright
Do not scale from this drawing
Note: to be read in conjunction with Structural Engineers
Information, specification and drawings

All setting out dimensions to be checked on site by
contractor and any discrepancies to be noted ASAP.
Windows, steelwork, to be site sized.

Michael Collins Architect LLP

The White Horse, Kimpton

Job No. 039 Roof plan as proposed

Stage: planning
Status: Planning

023

REVISION: Scale 1:100 @:A3