


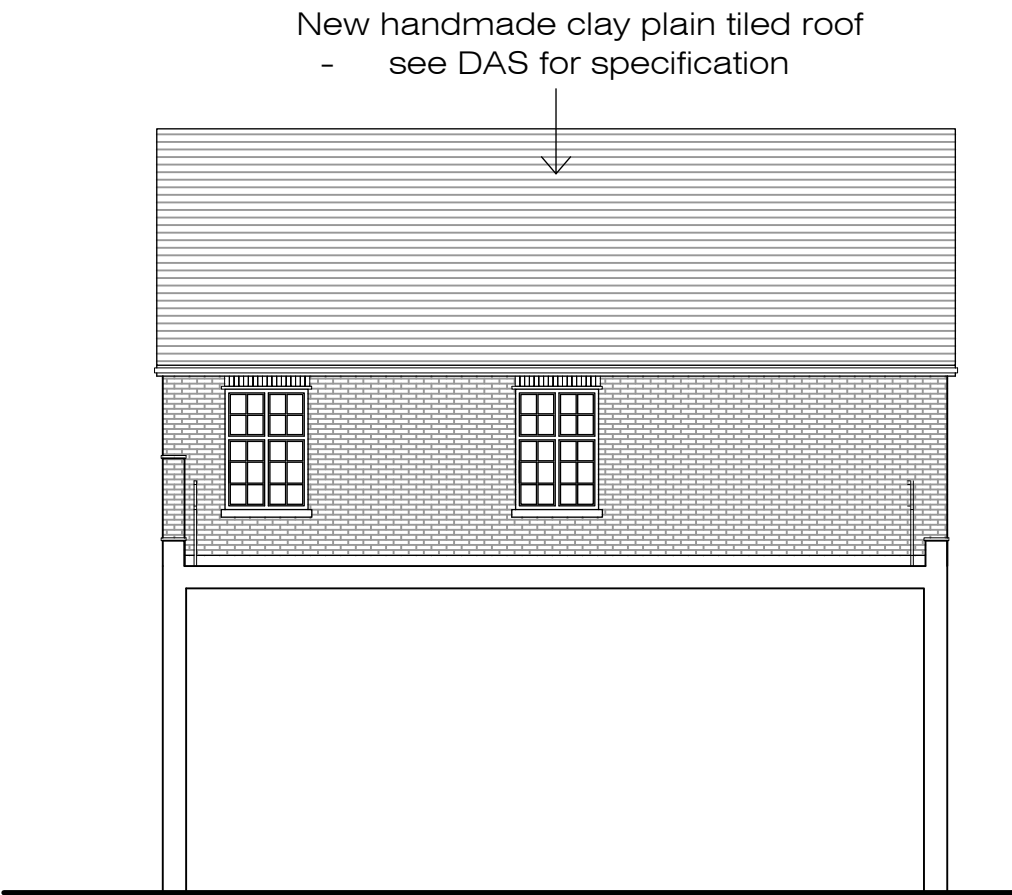


WEST ELEVATION




EAST ELEVATION




EAST INTERNAL ELEVATION

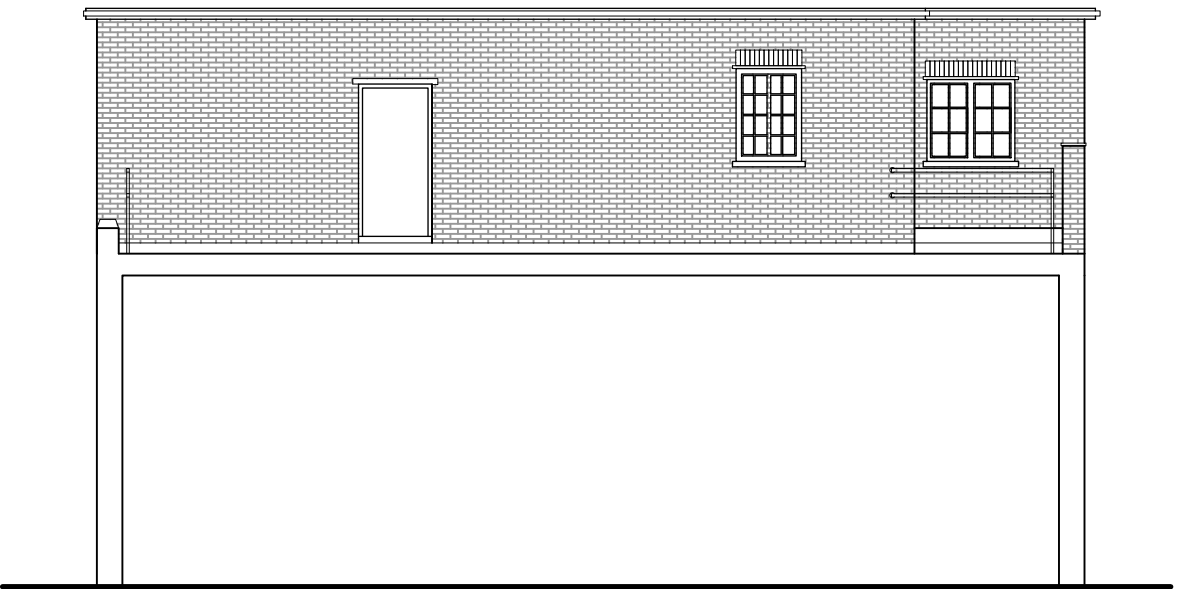

WEST INTERNAL ELEVATION

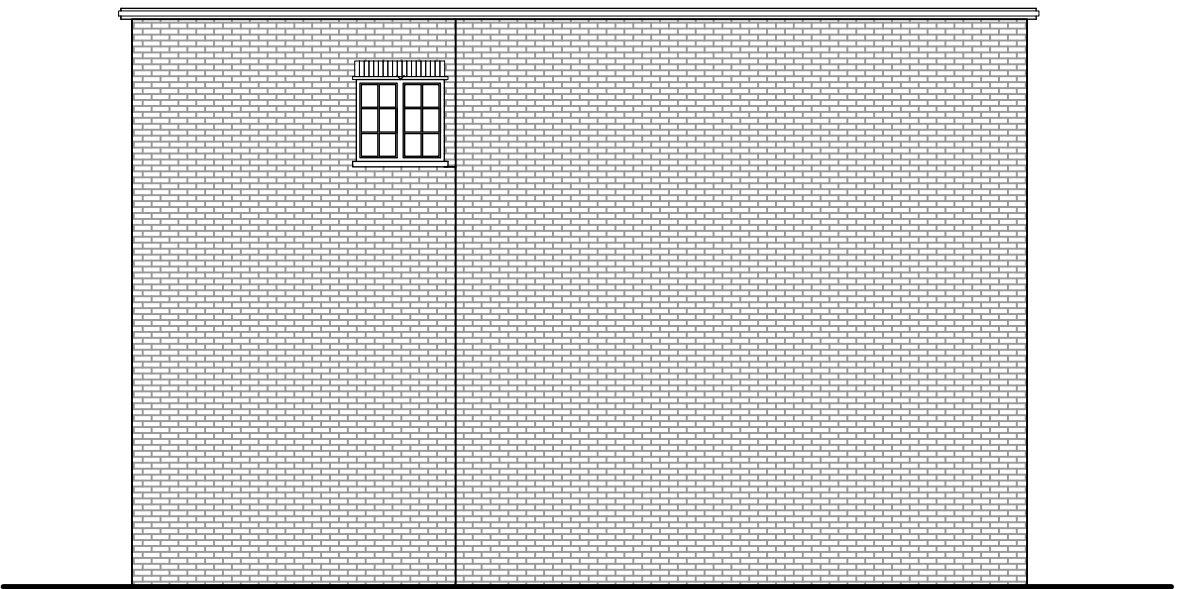

SOUTH INTERNAL ELEVATION (LIGHTWELL)

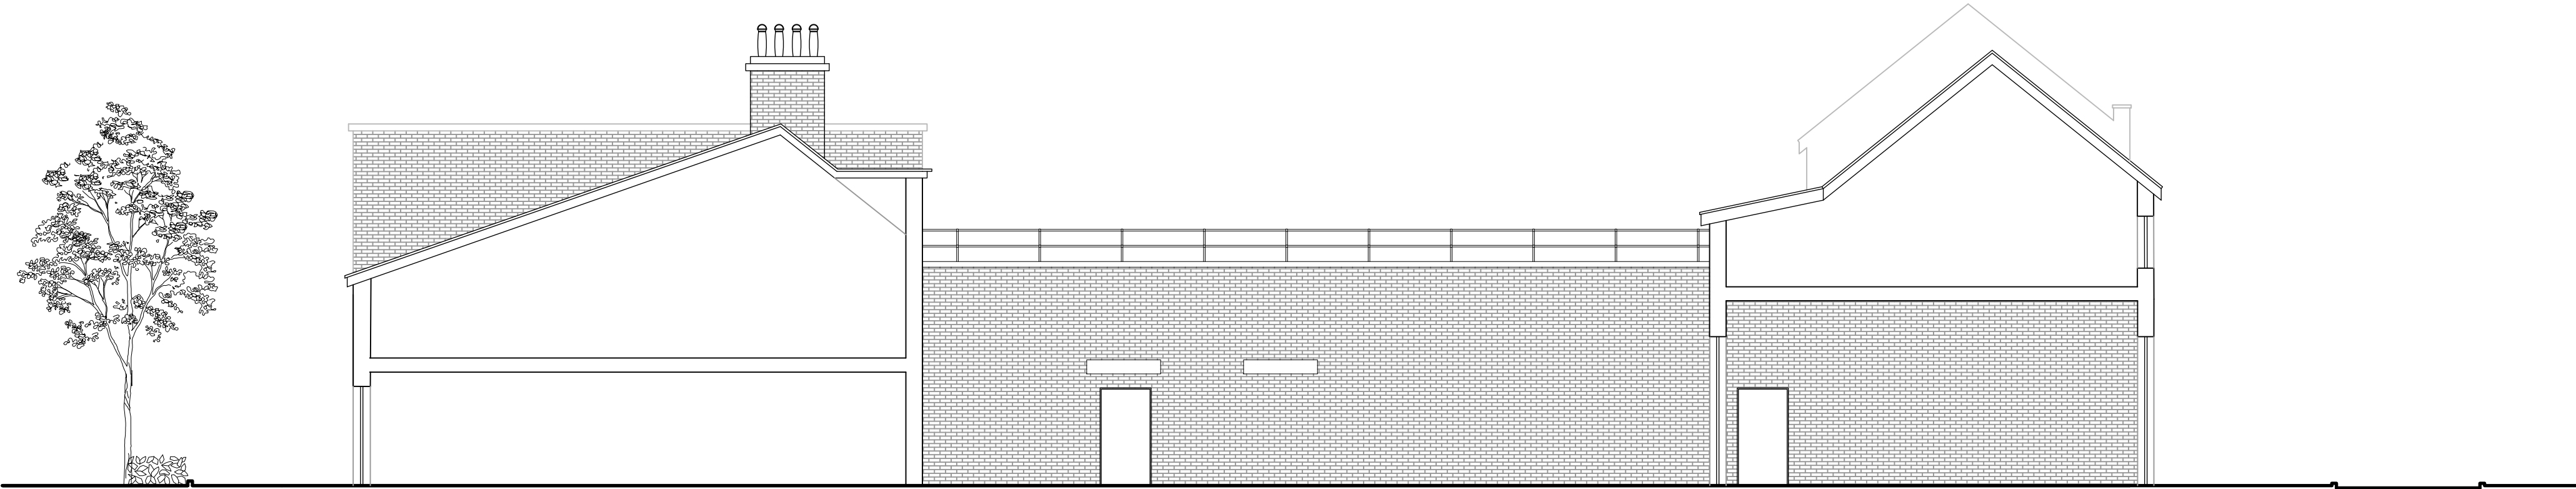

NORTH ELEVATION



PROPOSED ELEVATIONS - SCALE 1:100@A1





Proposed new handmade clay plain tiled roof to match existing



Marley Canterbury handmade clay plain tiled roof to match existing - see DAS for details

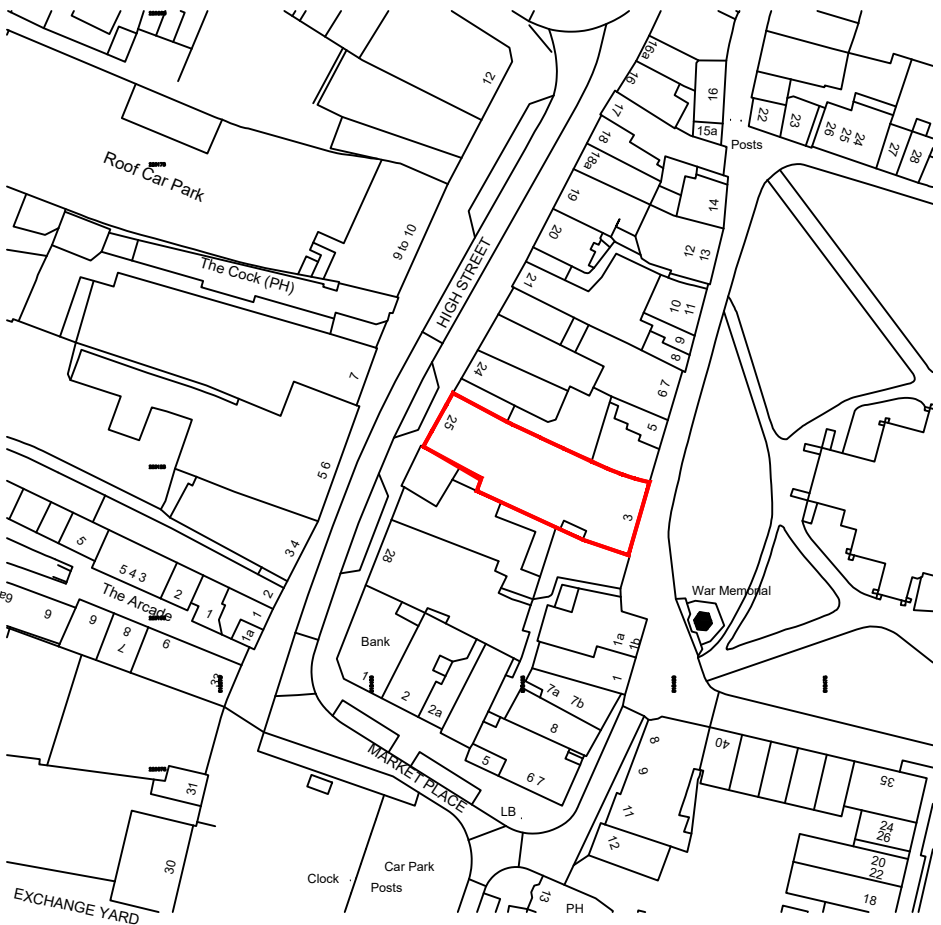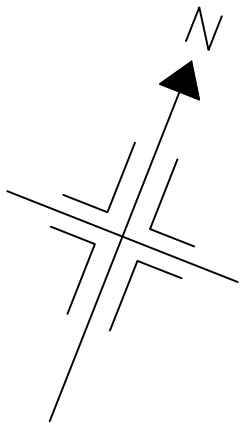

PROPOSED SITE LOCATION PLAN
SCALE 1:1250@A1

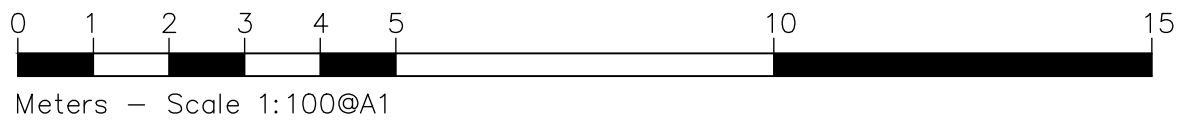 

DO NOT SCALE FROM THIS DRAWING.
CONTRACTOR MUST CHECK ALL
DIMENSIONS ON SITE.
REPORT ALL DISCREPANCIES TO
ARCHITECT IMMEDIATELY.

drawing stage
PLANNING

Briffa Phillips
Architecture Design Planning Consultants Project Management

19-21 Holywell Hill, St Albans
Herts AL1 1EZ
Tel. 01727 731671
Fax. 01727 840567
www.briffaphillips.com
info@briffaphillips.com

project title
25 HIGH STREET, HITCHIN, SG5 1AT

drawing title
PROPOSED ELEVATIONS, SITE LOCATION
PLAN

scale 1:100@A1	job architect MB	drawn AK	checked MB
date 13.03.24	project no. 1706	drawing no. 206	revision