




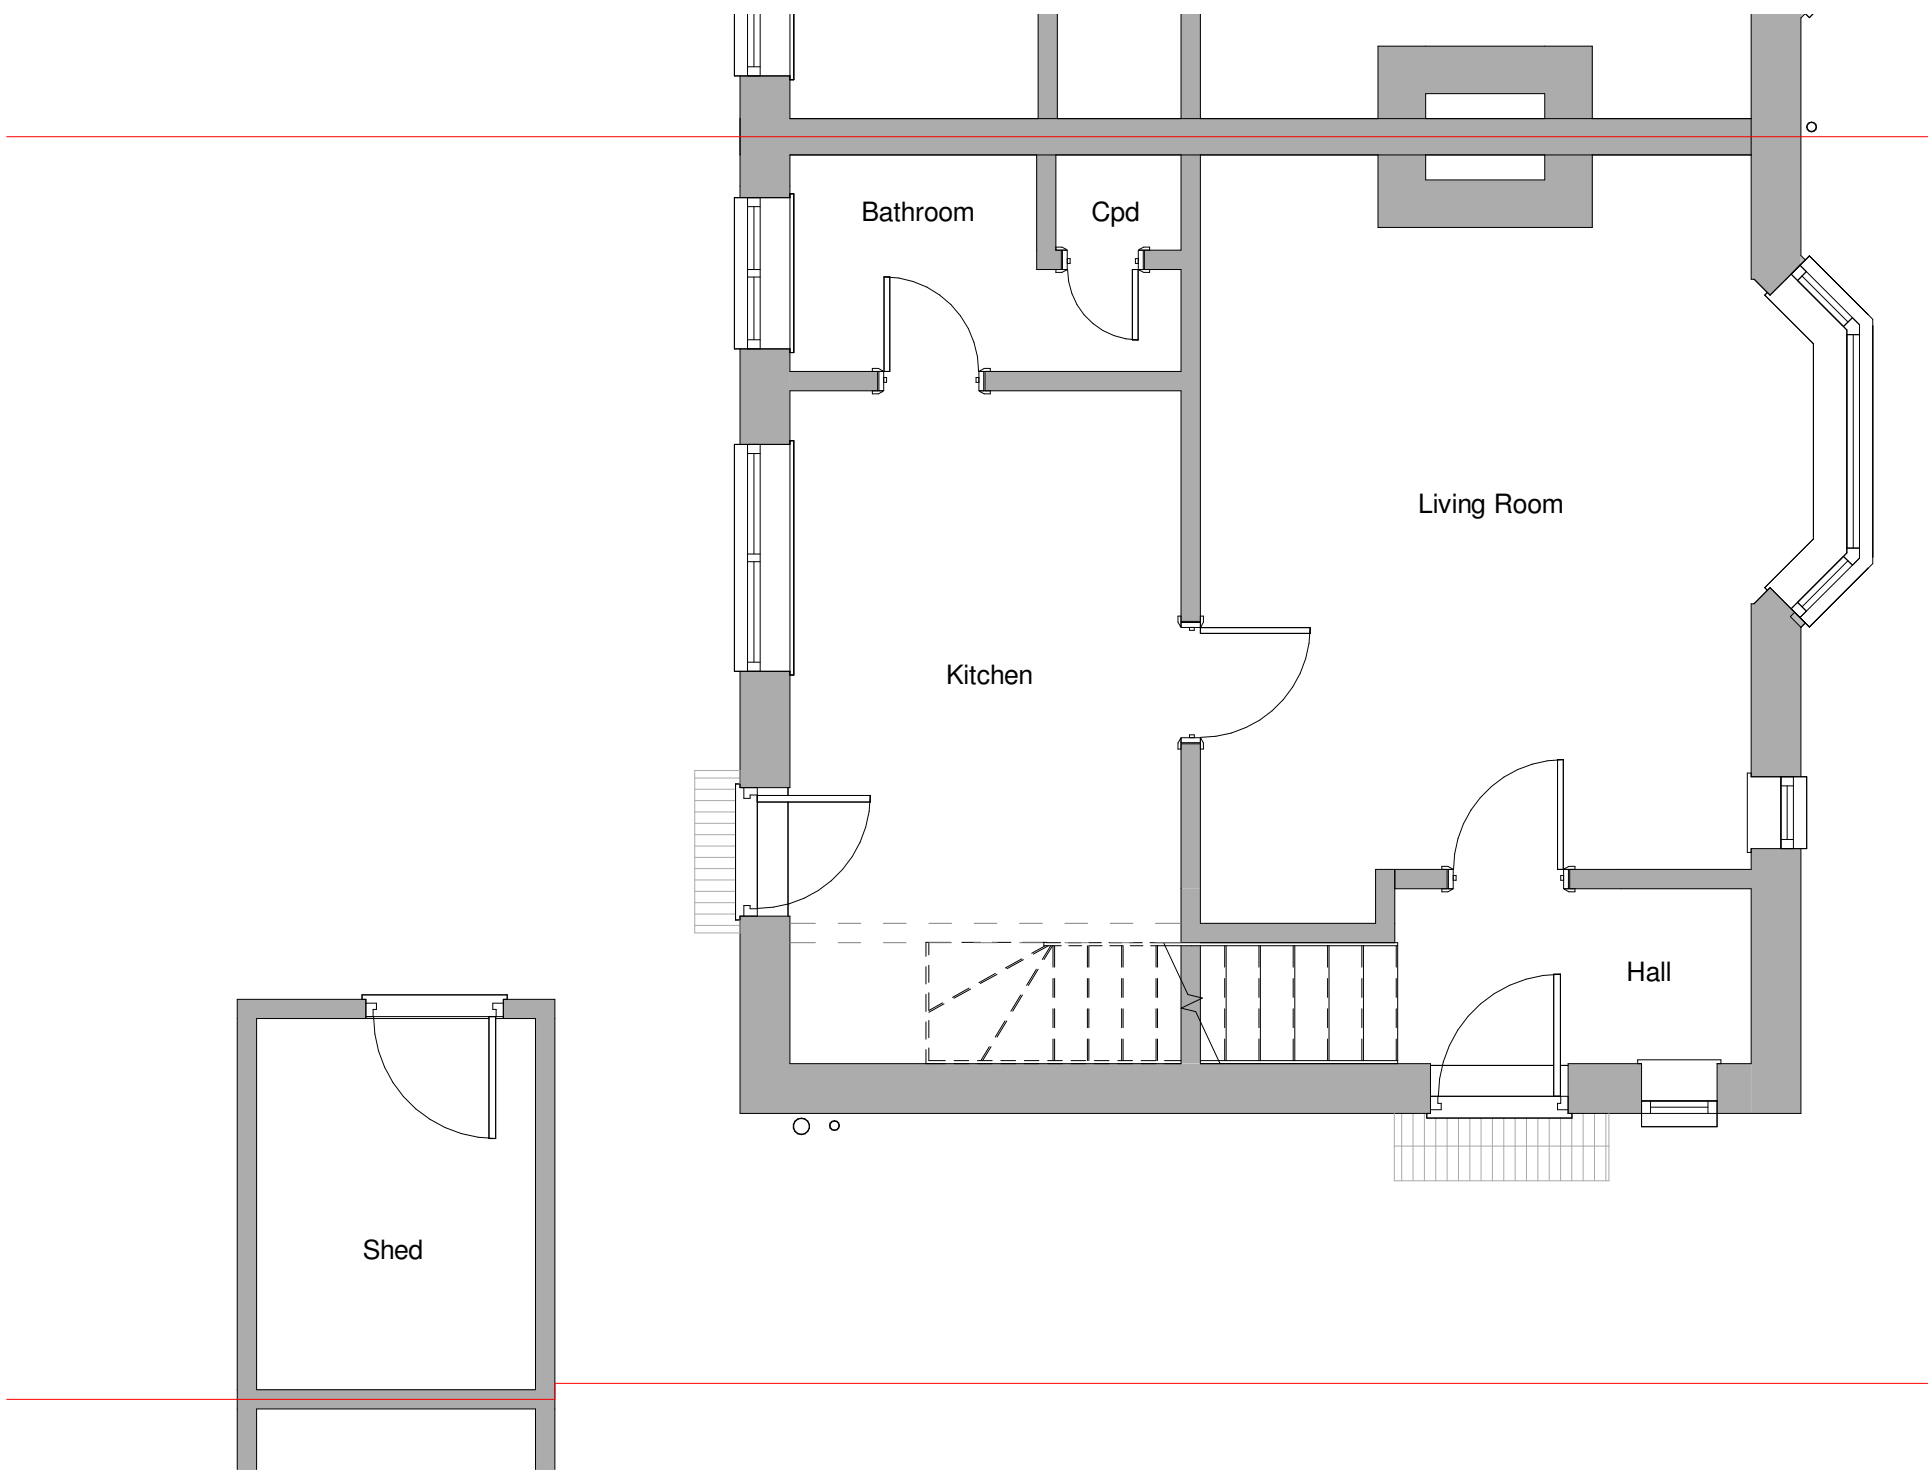

1 Ground Floor Plan
1 : 50

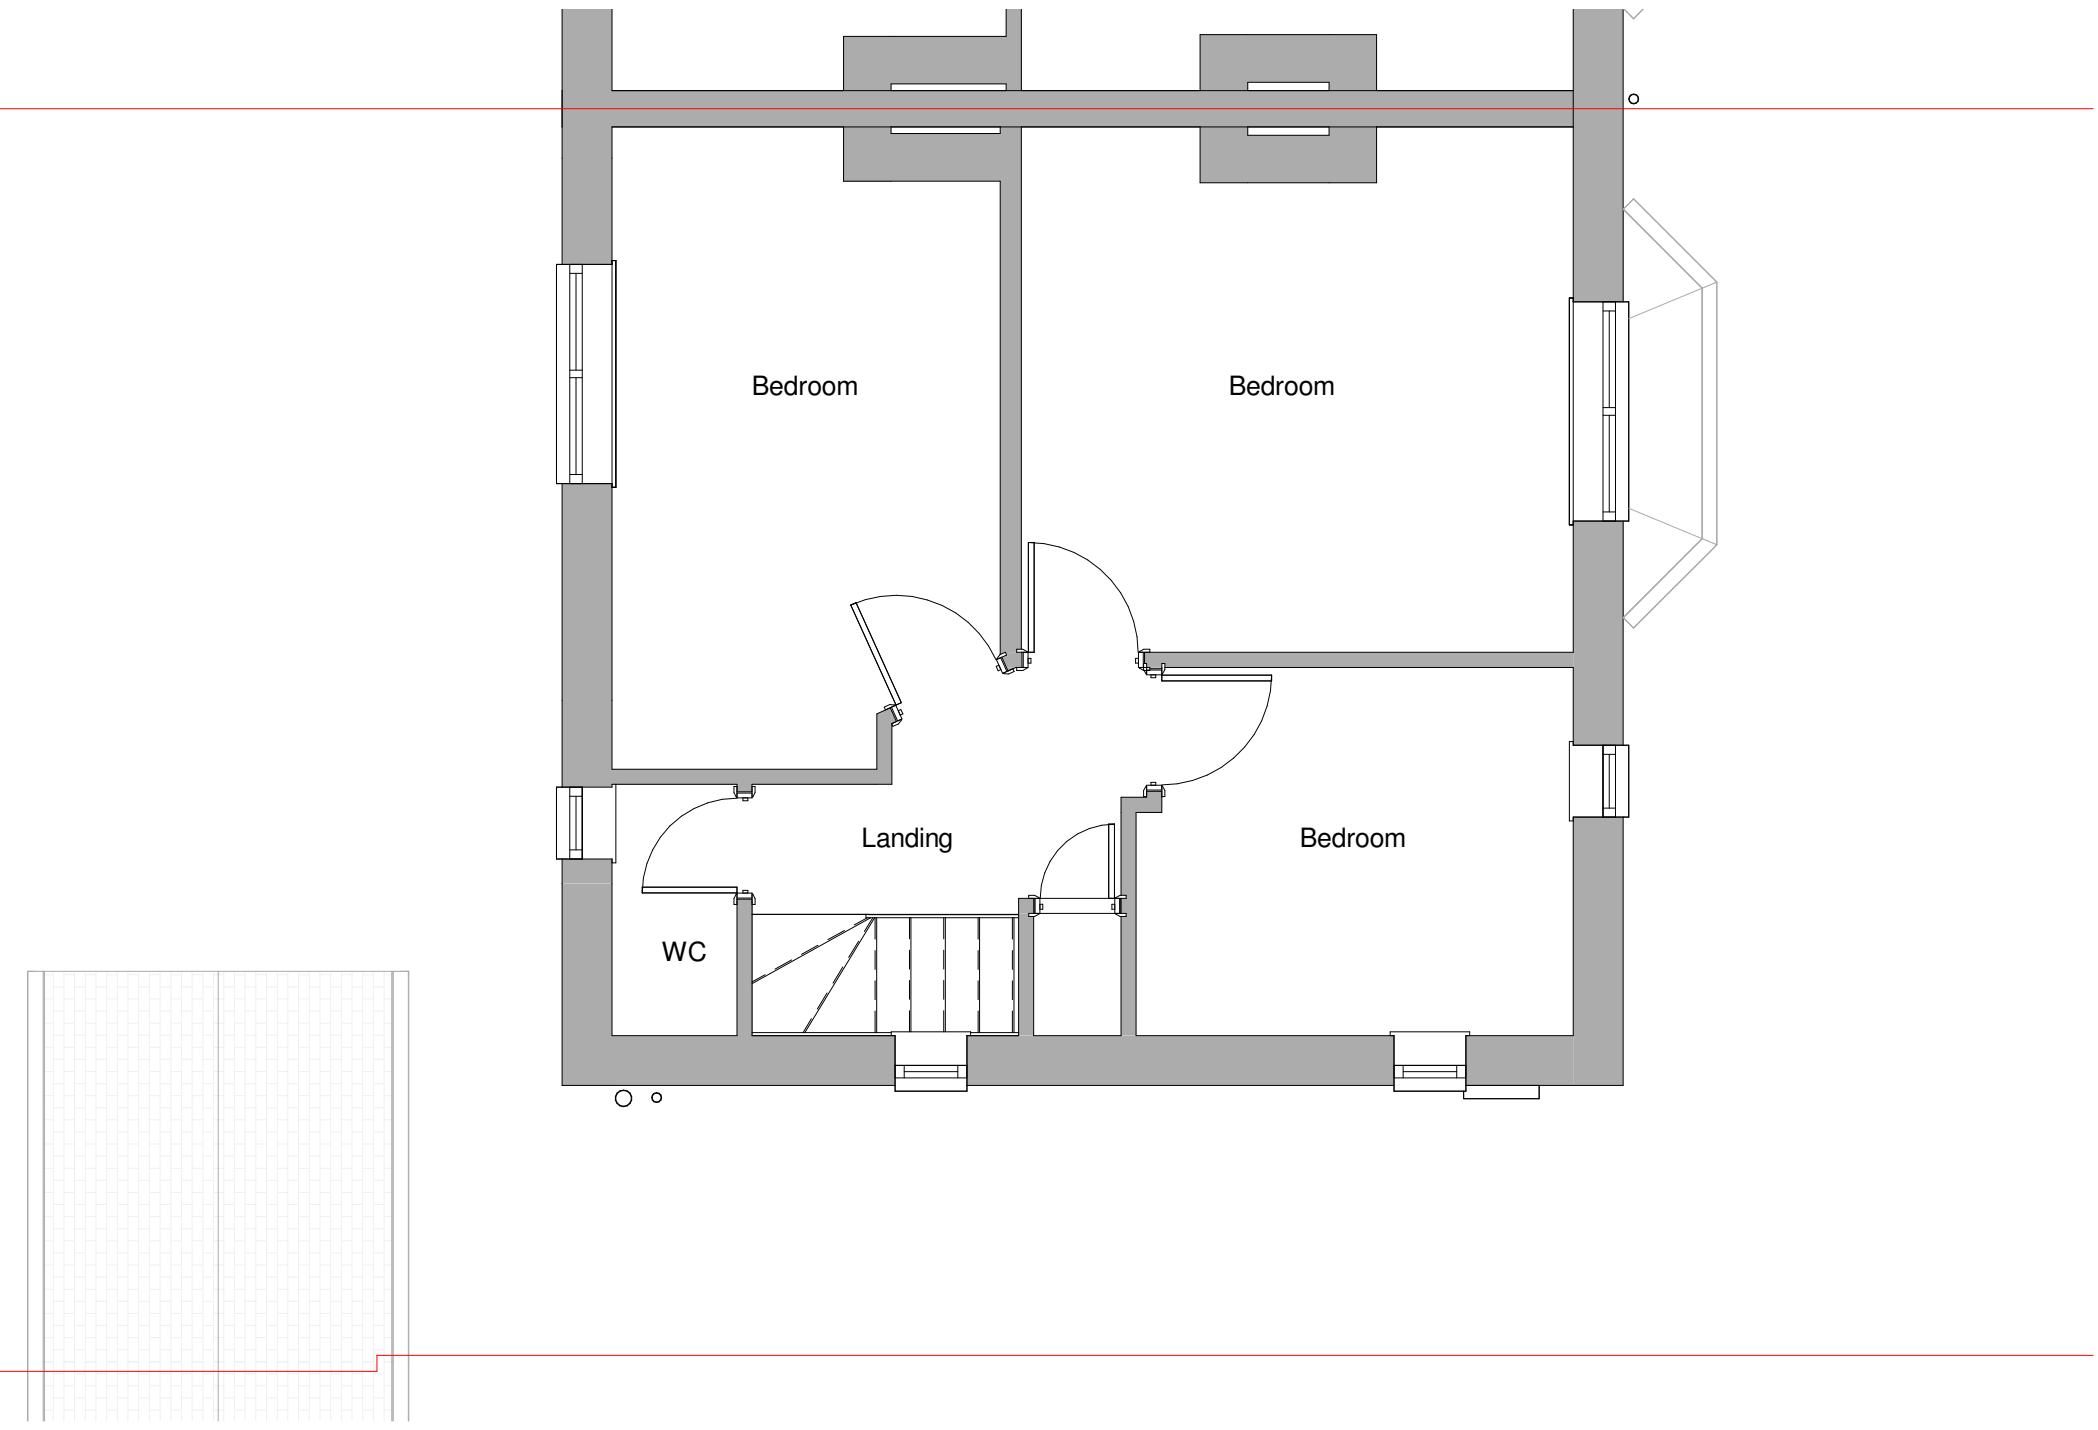

2 First Floor Plan
1 : 50

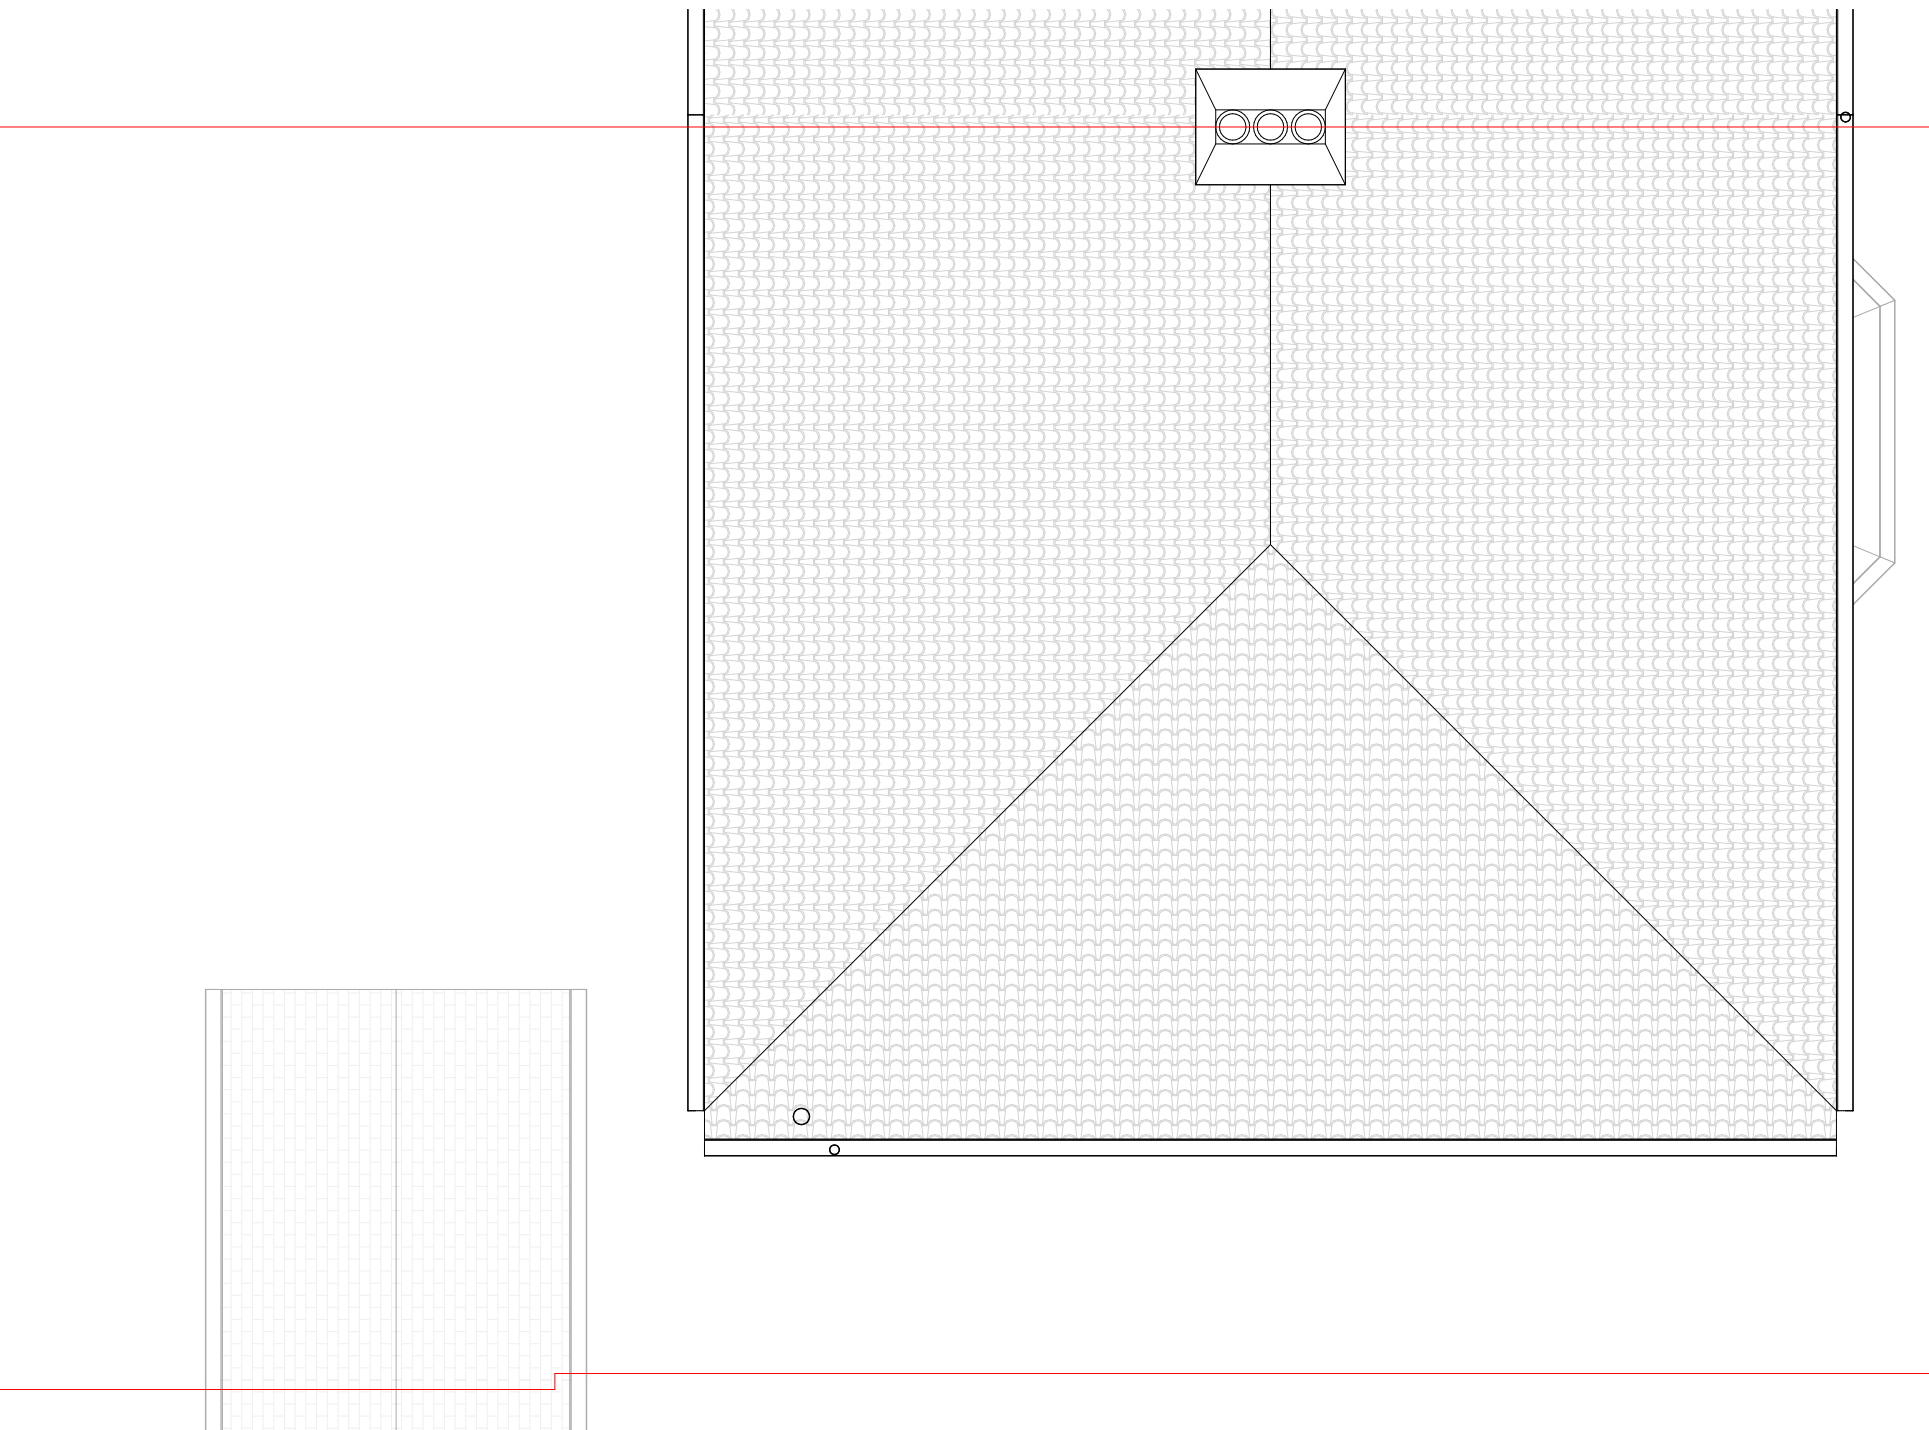

3 Roof Plan
1 : 50

01 to 505m				
Rev	Date	Details	Drawn	Checked

Issued for:

Project/Client:	Project No:
15 High Dane	Project Number
	Dwg No:
	A100
	Rev:
Drawing:	Scale:
Existing Plans	1 : 50 @A1
	Drawn By: Date:
	Author
	Checked By: Date:
	Checker

