




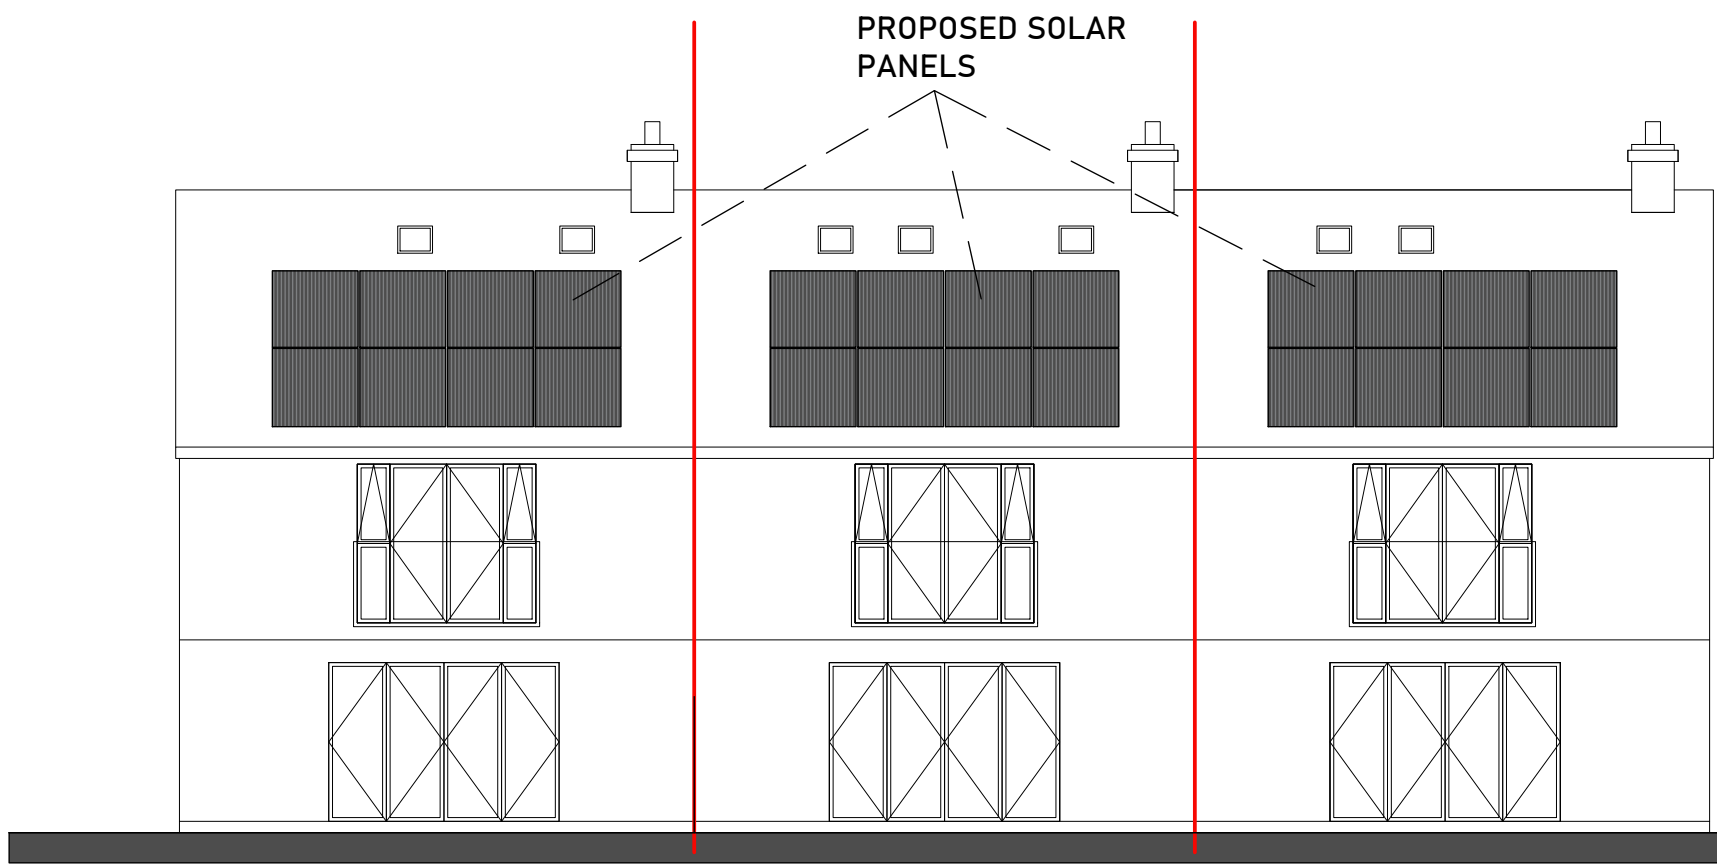


PROPOSED REAR ELEVATION INDICATING
PROPOSED SOLAR PANELS 1:100

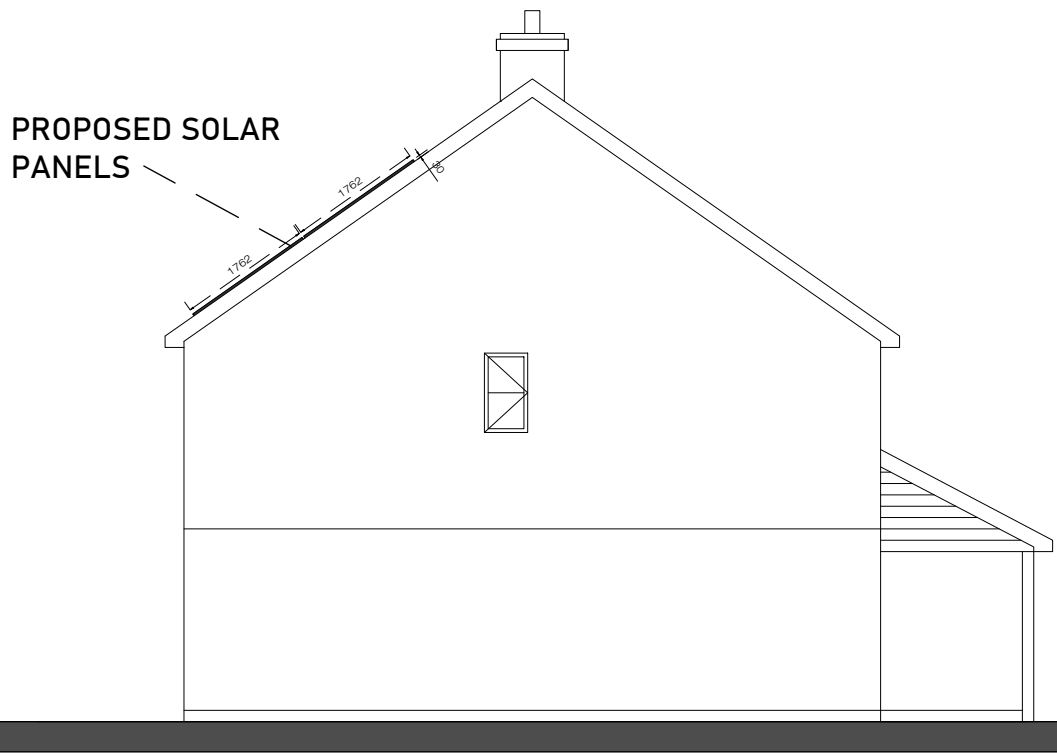

PROPOSED SIDE ELEVATION INDICATING
PROPOSED SOLAR PANELS 1:100

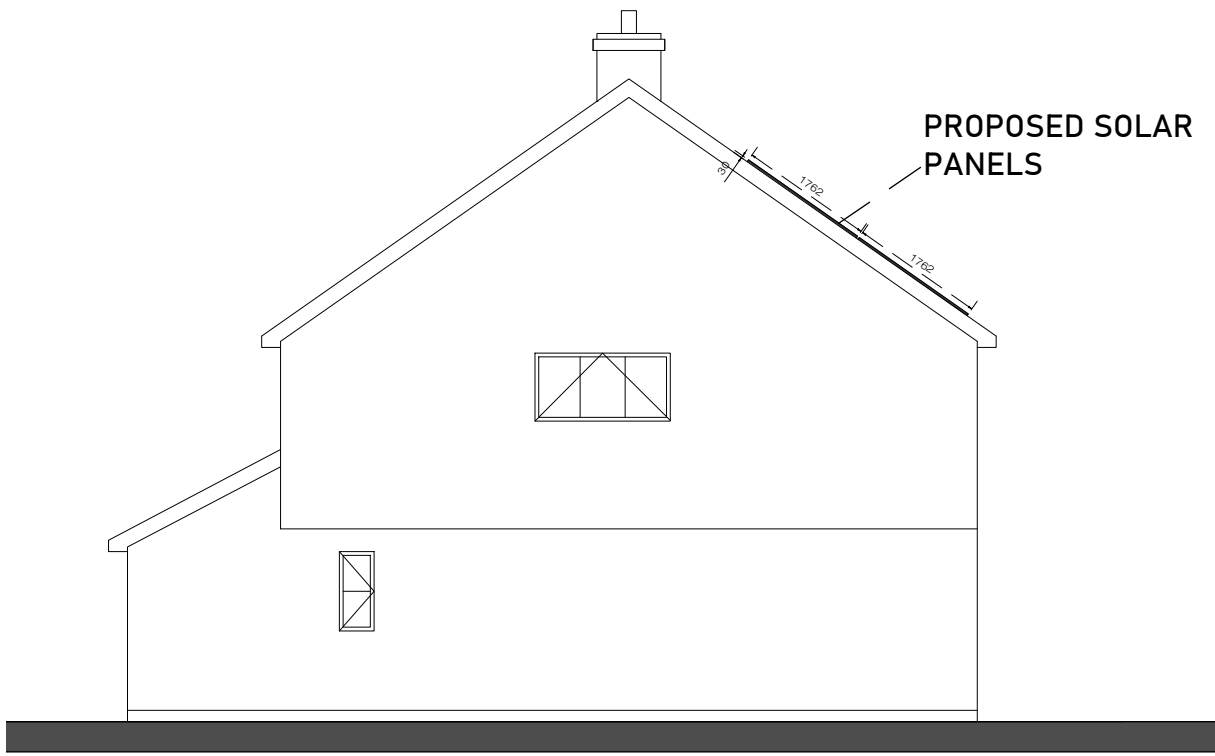

PROPOSED SIDE ELEVATION INDICATING
PROPOSED SOLAR PANELS 1:100

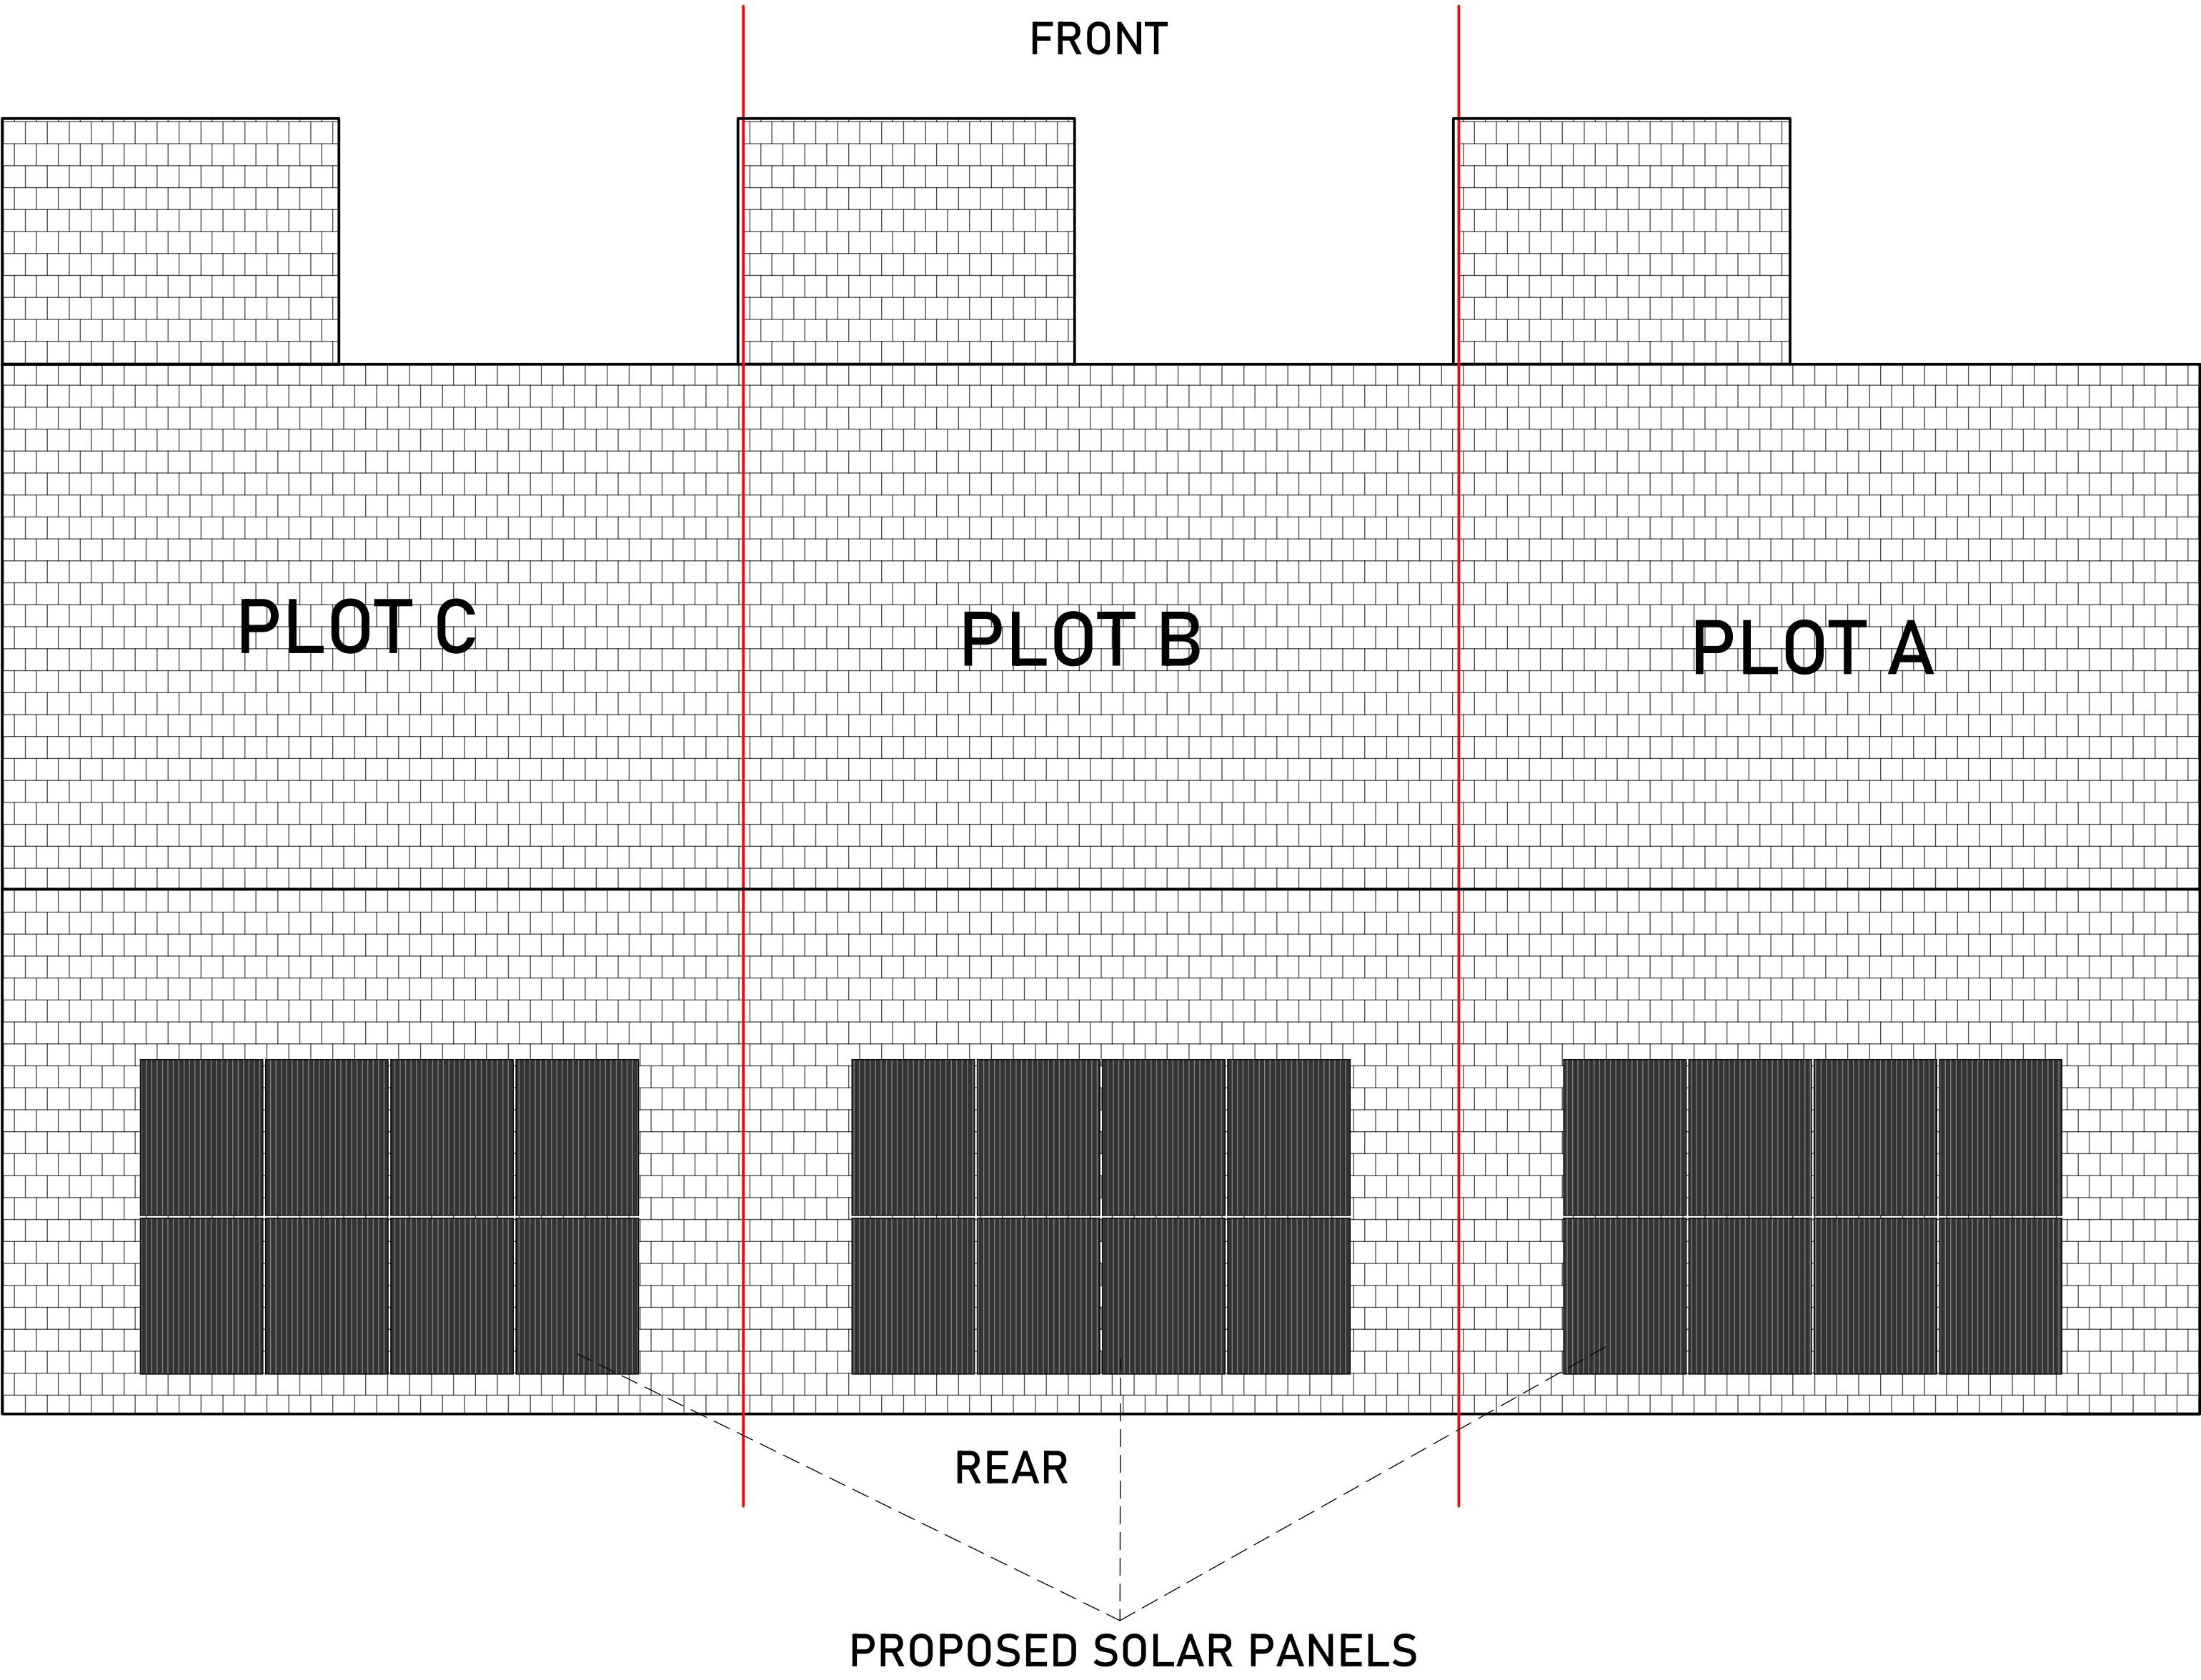

PROPOSED ROOF PLAN INDICATING PROPOSED SOLAR PANELS ONLY
SCALE 1:50

JA SOLAR

DEEP BLUE 4.0 Pro

Version No. : Global-EN-20230519A

455W LB Series



- Higher power generation better LCOE
- n-type with very Lower LID
- Better Temperature Coefficient
- Better low irradiance response

- 12-year product warranty
- 30-year linear power output warranty

n-type Bifacial Double Glass
High Efficiency Mono Module
JAM54D41 LB
430-455

Comprehensive Certificates

- IEC 61215, IEC 61730
- ISO 9001: 2015 Quality management systems
- ISO 14001: 2015 Environmental management systems
- ISO 45001: 2018 Occupational health and safety management systems
- IEC 62941: 2019 Terrestrial photovoltaic (PV) modules - Quality system for PV module manufacturing

  

This drawing and any design thereon is the copyright of Oakwood Design and should not be reproduced without written permission.
All dimensions and levels are subject to a thorough and accurate on-site check by the contractor prior to the commencement of any construction work.
All sizes of structural components are to be verified by a structural engineer.
Electrical contractors must be members of the national inspection council for electrical installation & contracting (NICEIC) & the electrical contractors association.
Mechanical installation or modification to be in accordance with the latest edition of the CIBSE guide as produced by the chartered institute of building services engineers and to current BS specification.
All works are to comply with the latest revision of the British standards.
The client or appointed agent should advise of any known buried services and drainage location or restrictive covenants.
Build-over agreements and party wall concerns are the responsibility of the client if applicable.
This drawing should be read in conjunction with all other documents relating to the works.
Do not scale from the drawing for construction or design purposes, except for the purposes of planning.

REVISION NOTES

REV	DESCRIPTION	DATE

STAGE

- ☐ PRE APPLICATION
- ☐ LAWFUL DEVELOPMENT
- ☒ PLANNING APPLICATION
- ☐ CONDITIONS
- ☐ BUILDING CONTROL
- ☐ AS-BUILT

PROJECT

3 NEW DWELLINGS

DRAWING NUMBER	OAKPL-67
DATE	09/03/2025
SCALE	STATED @ A1
SHEET NUMBER	1 of 1
DRAWN BY	HD
REVISION	

ADDRESS

LAND NORTH OF 2 MILLERS CLOSE,
PICKNAGE ROAD, BARLEY,
HERTFORDSHIRE

DRAWING TITLE

PROPOSED SOLAR PANEL PLANS



OAKWOOD PLANNING & DESIGN LTD

CRN: 14467585
TEL: 07947 497352
MAIL: PLANNING@OAKWOODPLANS.CO.UK