




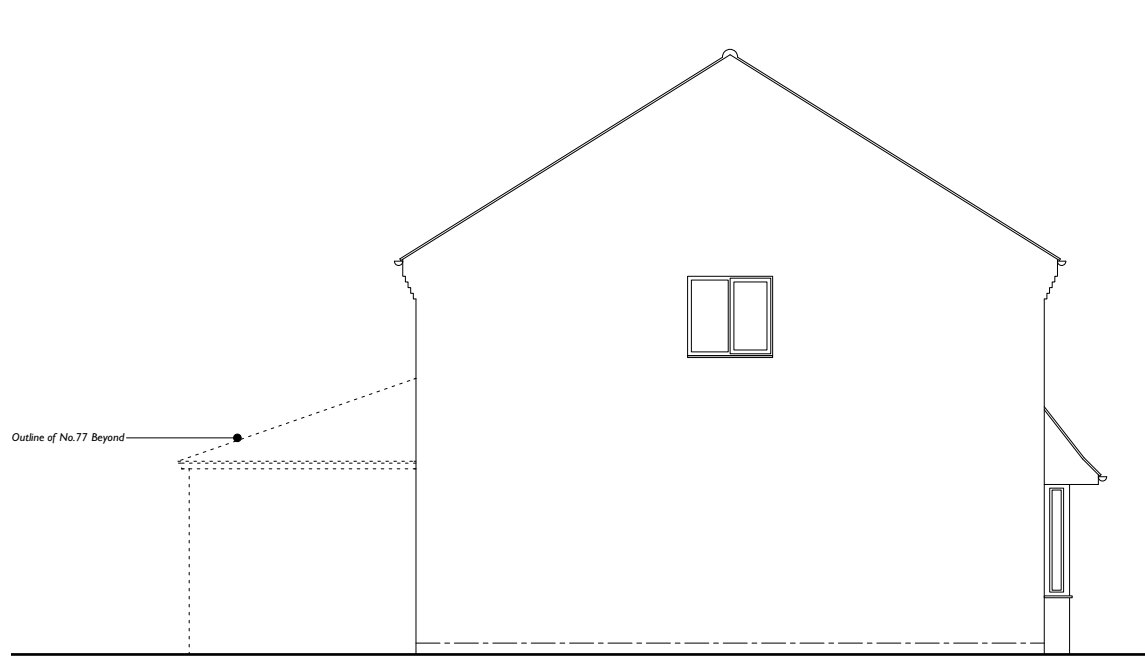


Side (North) Elevation

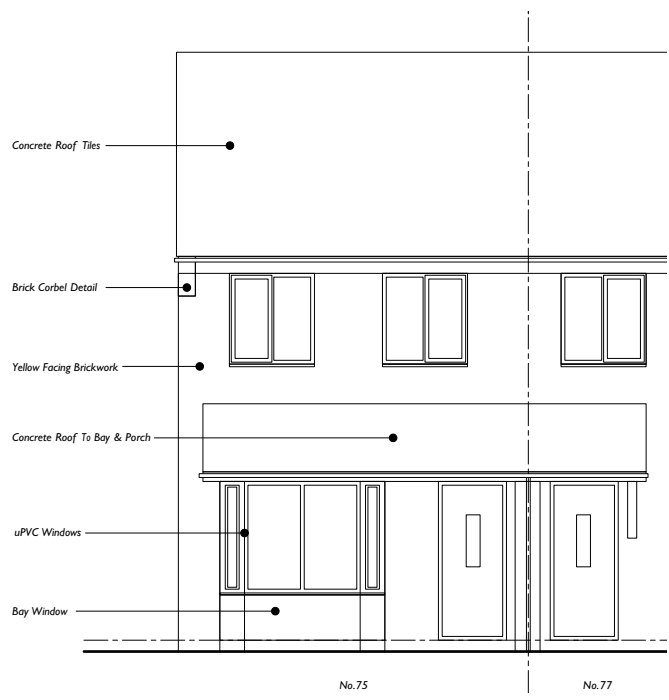

Front (West) Elevation


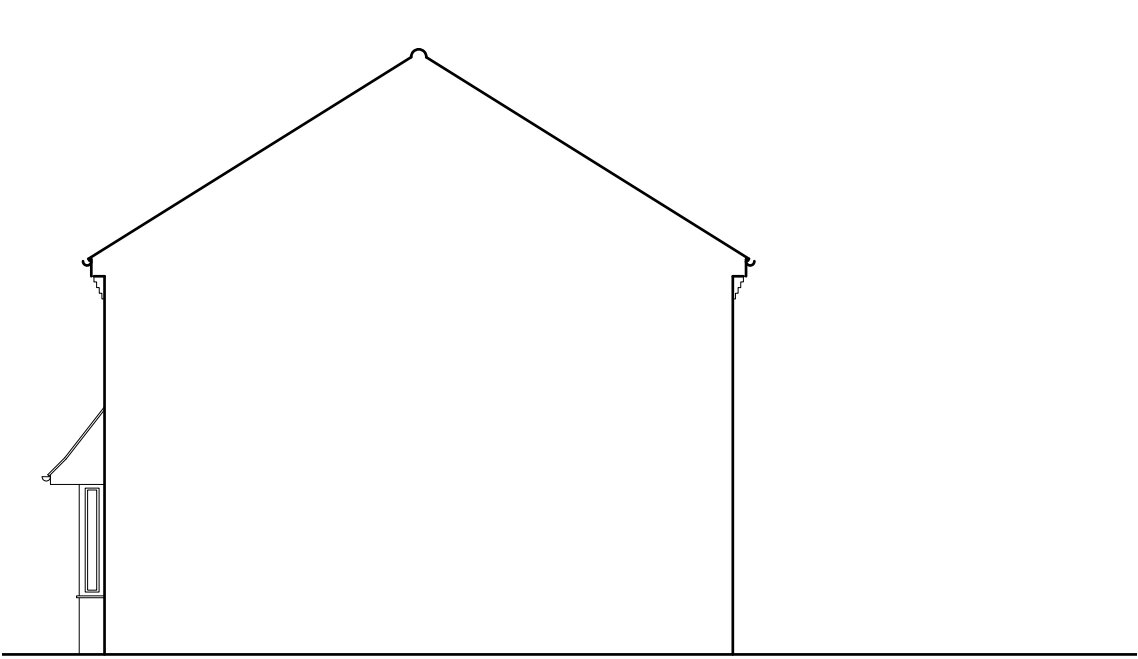


(South) Elevation

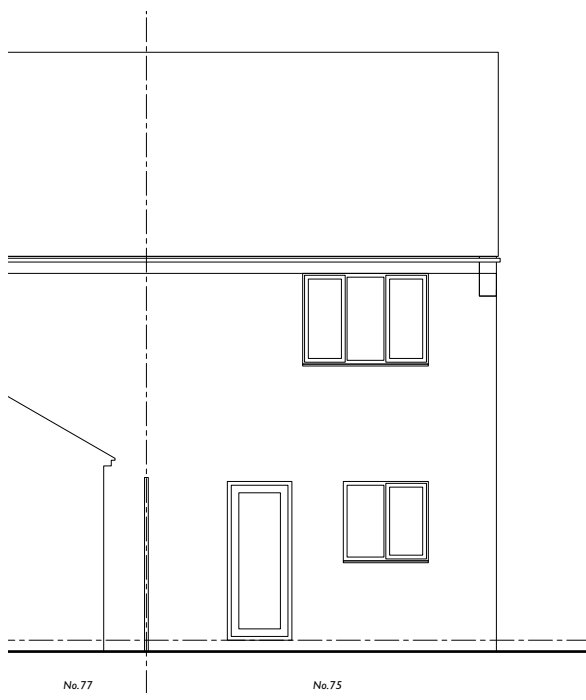


Rear (East) Elevation


Elevations (1:100)

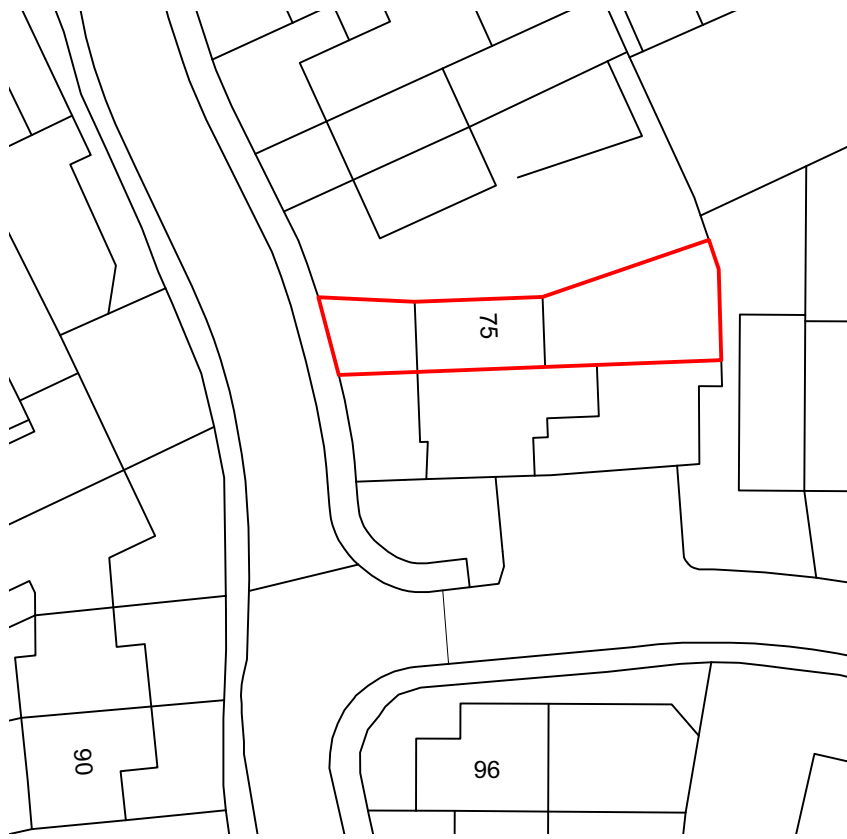 


Block Plan (1:500)

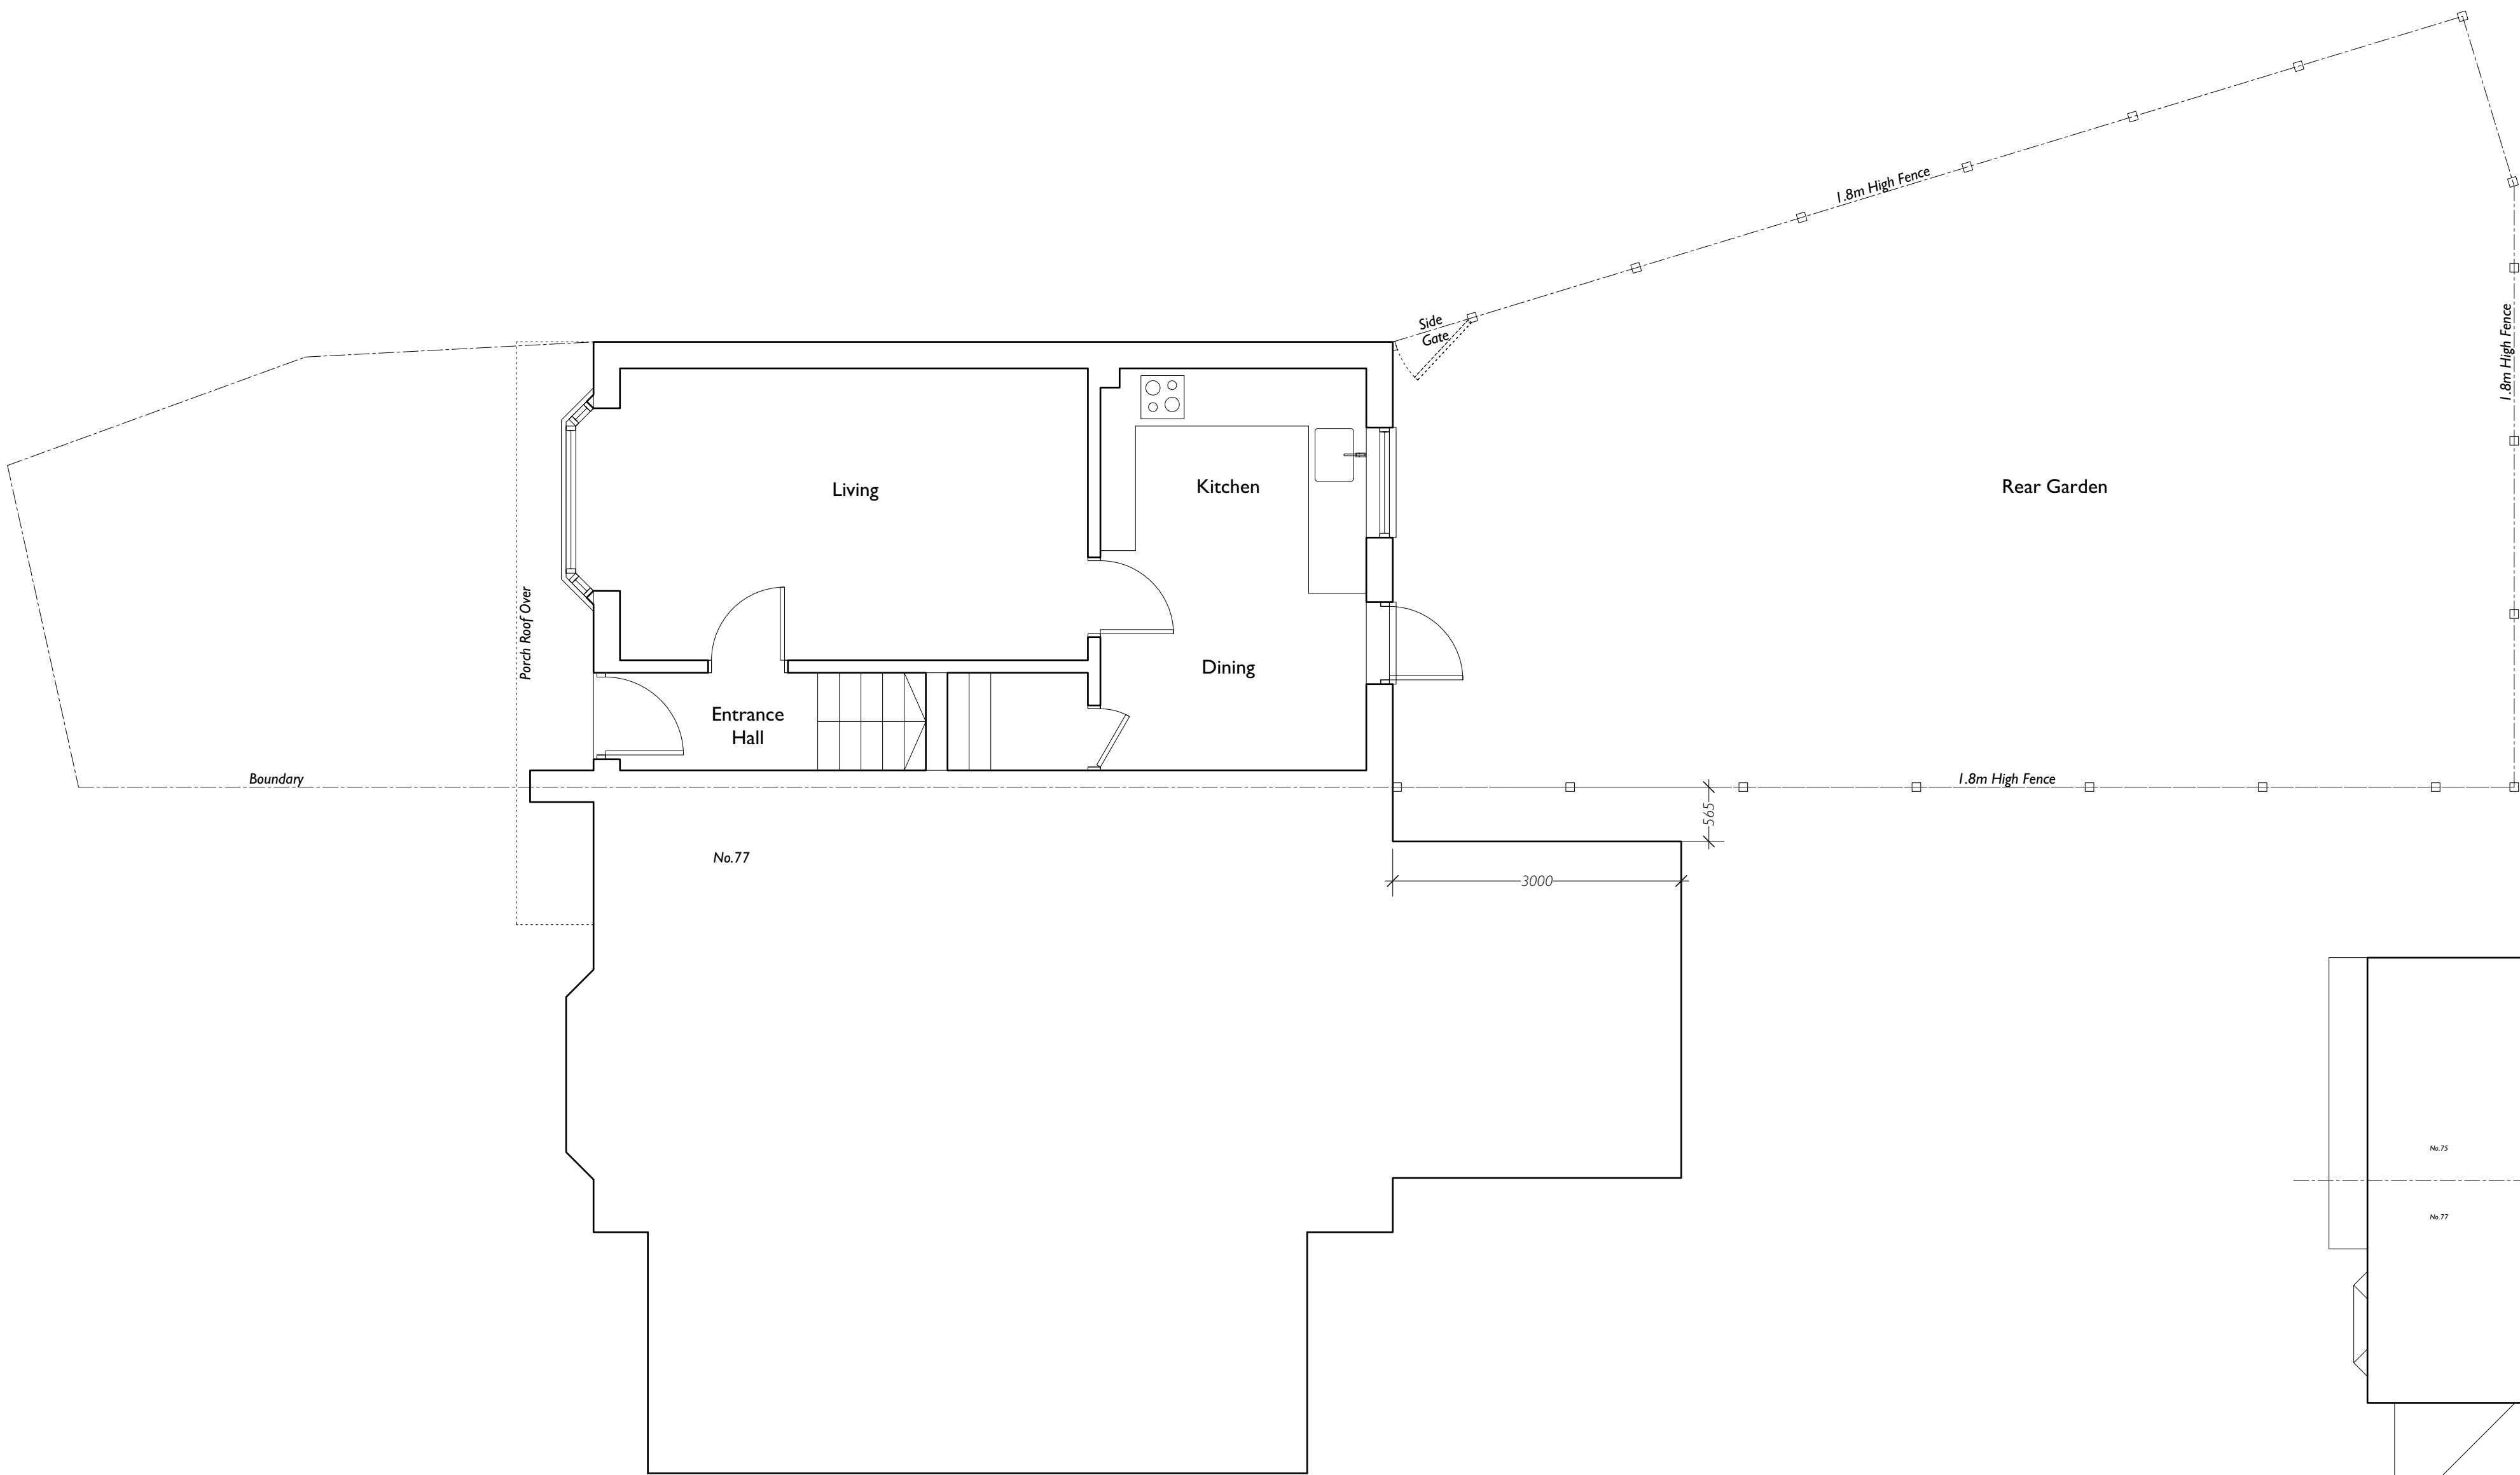

Ground Floor (1:50)

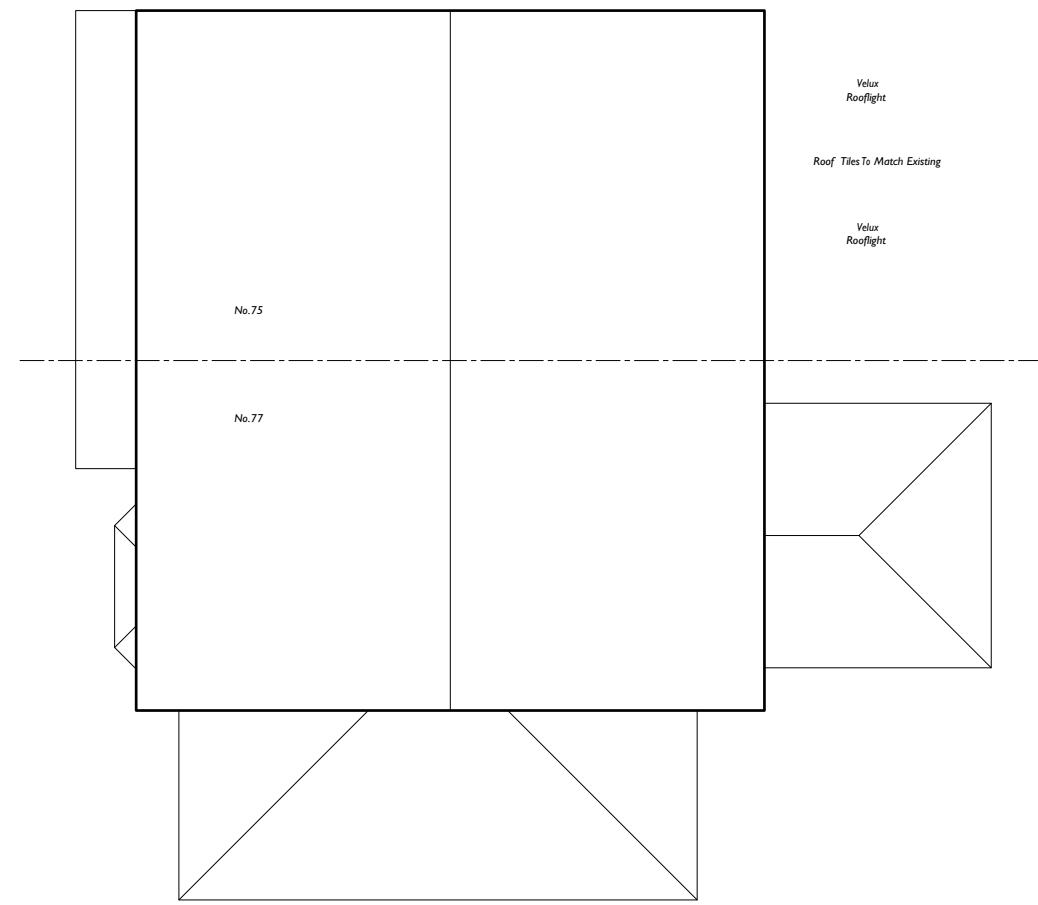

Roof Plan (1:100)

 

/ 19.05.26 Planning Issue
revision

Feneley Studio

+ (44) 01727 845202
www.feneleystudio.com

project

Symonds Road

location

75 Symonds Road
Hitchin
SG5 2JJ

status

Planning

scale

As Shown

date

May 2026

drawing title

Existing Plans + Elevations

drawing no.

2604_P100

revision