


FIGURED DIMENSIONS SHALL BE FOLLOWED IN PREFERENCE TO THE SCALE.
BEFORE ANY WORK IS COMMENCED, ALL DIMENSIONS SHALL BE CHECKED ON SITE.




FRONT ELEVATION (NORTH)



SIDE ELEVATION (WEST)

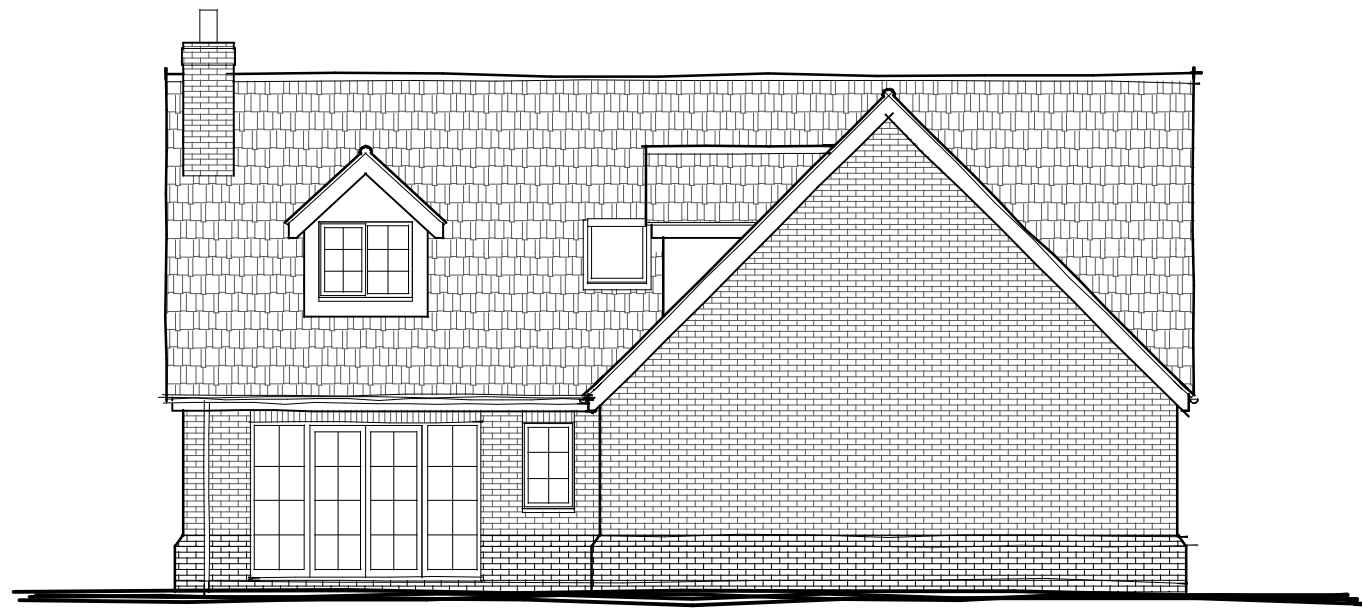


REAR ELEVATION (SOUTH)

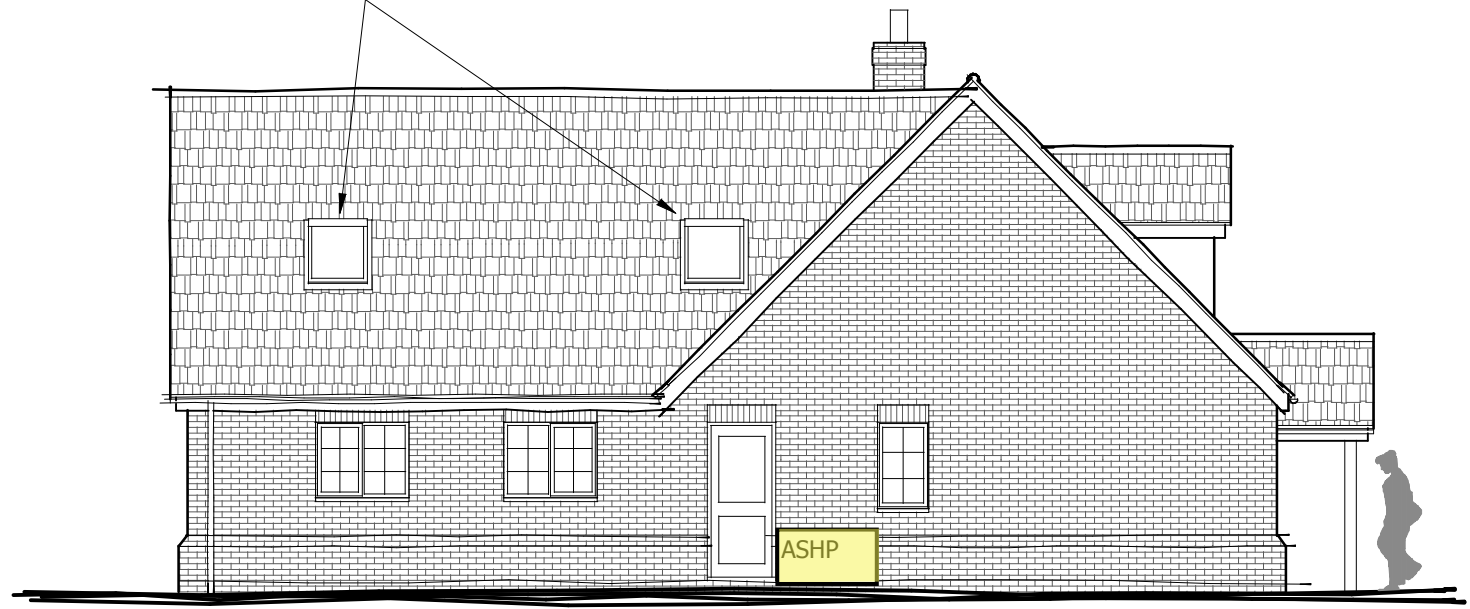


SIDE ELEVATION (EAST)

MATERIALS


WINDOWS/DOORS - PAINTED TIMBER or UPVC
DORMERS - PAINTED RENDER
WALLS - RED MUTLI BRICKWORK PLINTH
EAVES & BARGES - PAINTED TIMBER or UPVC
RAINWATER GOODS - BLACK UPVC

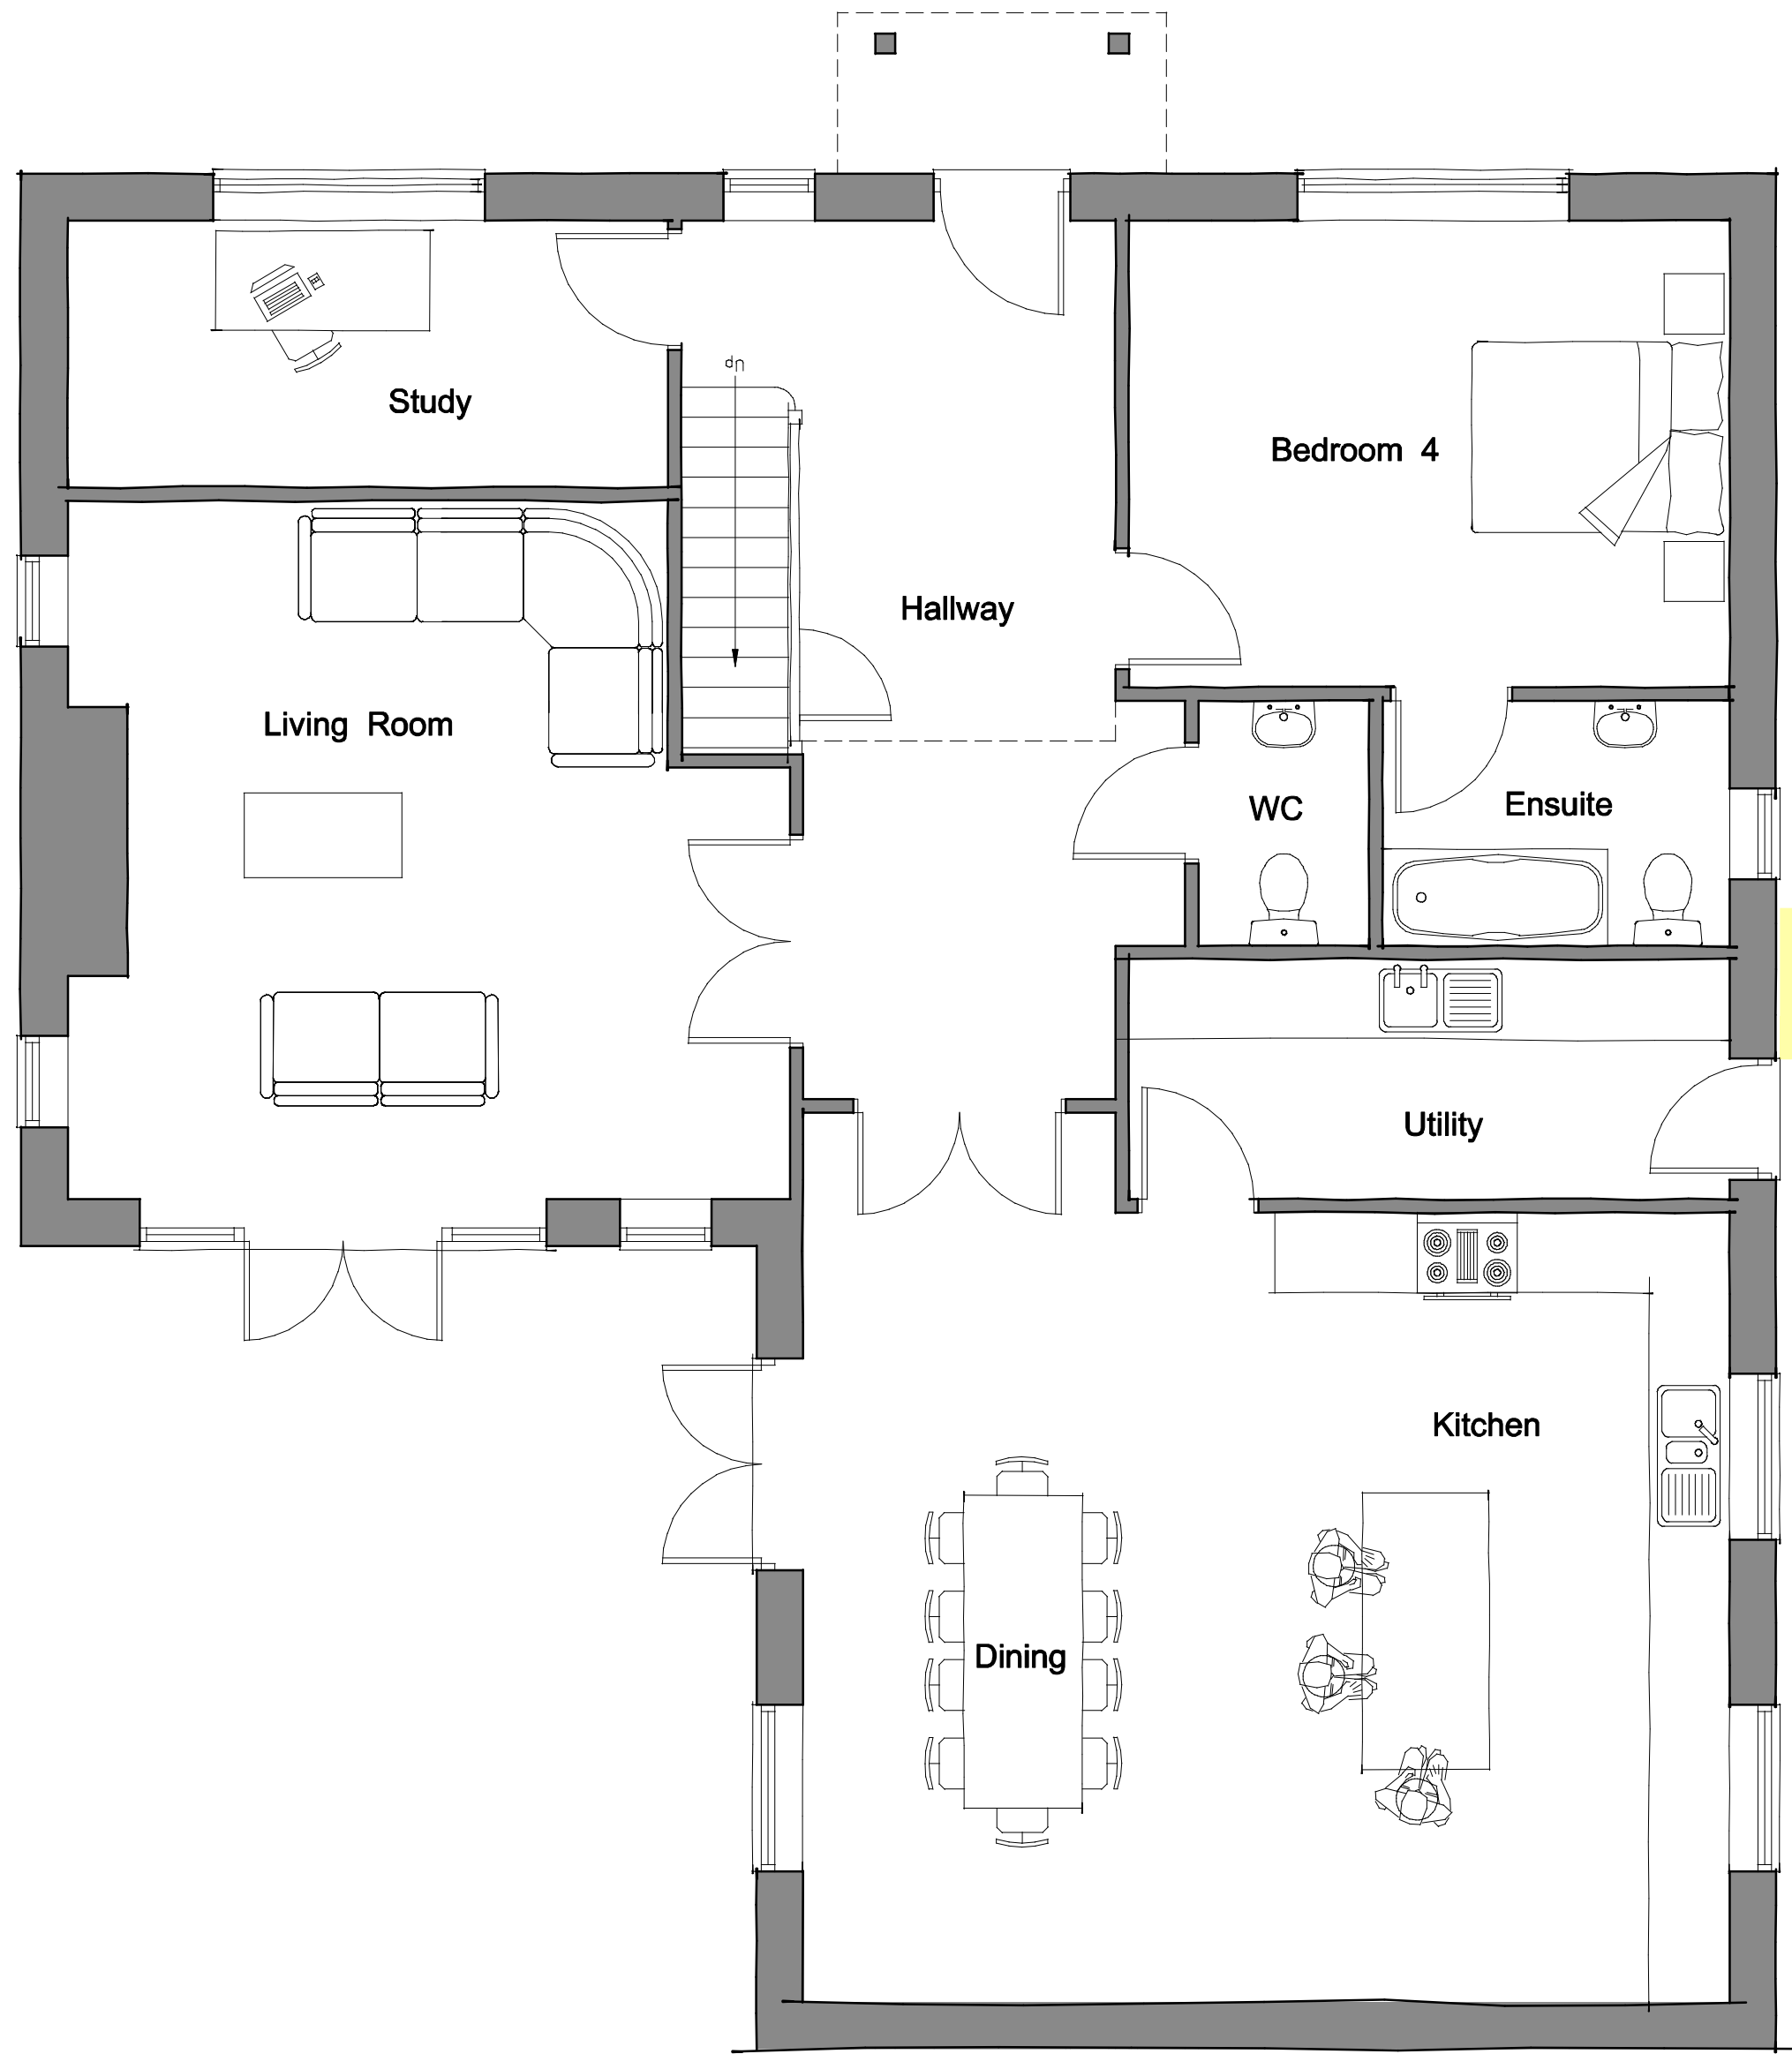

GROUND FLOOR LAYOUT

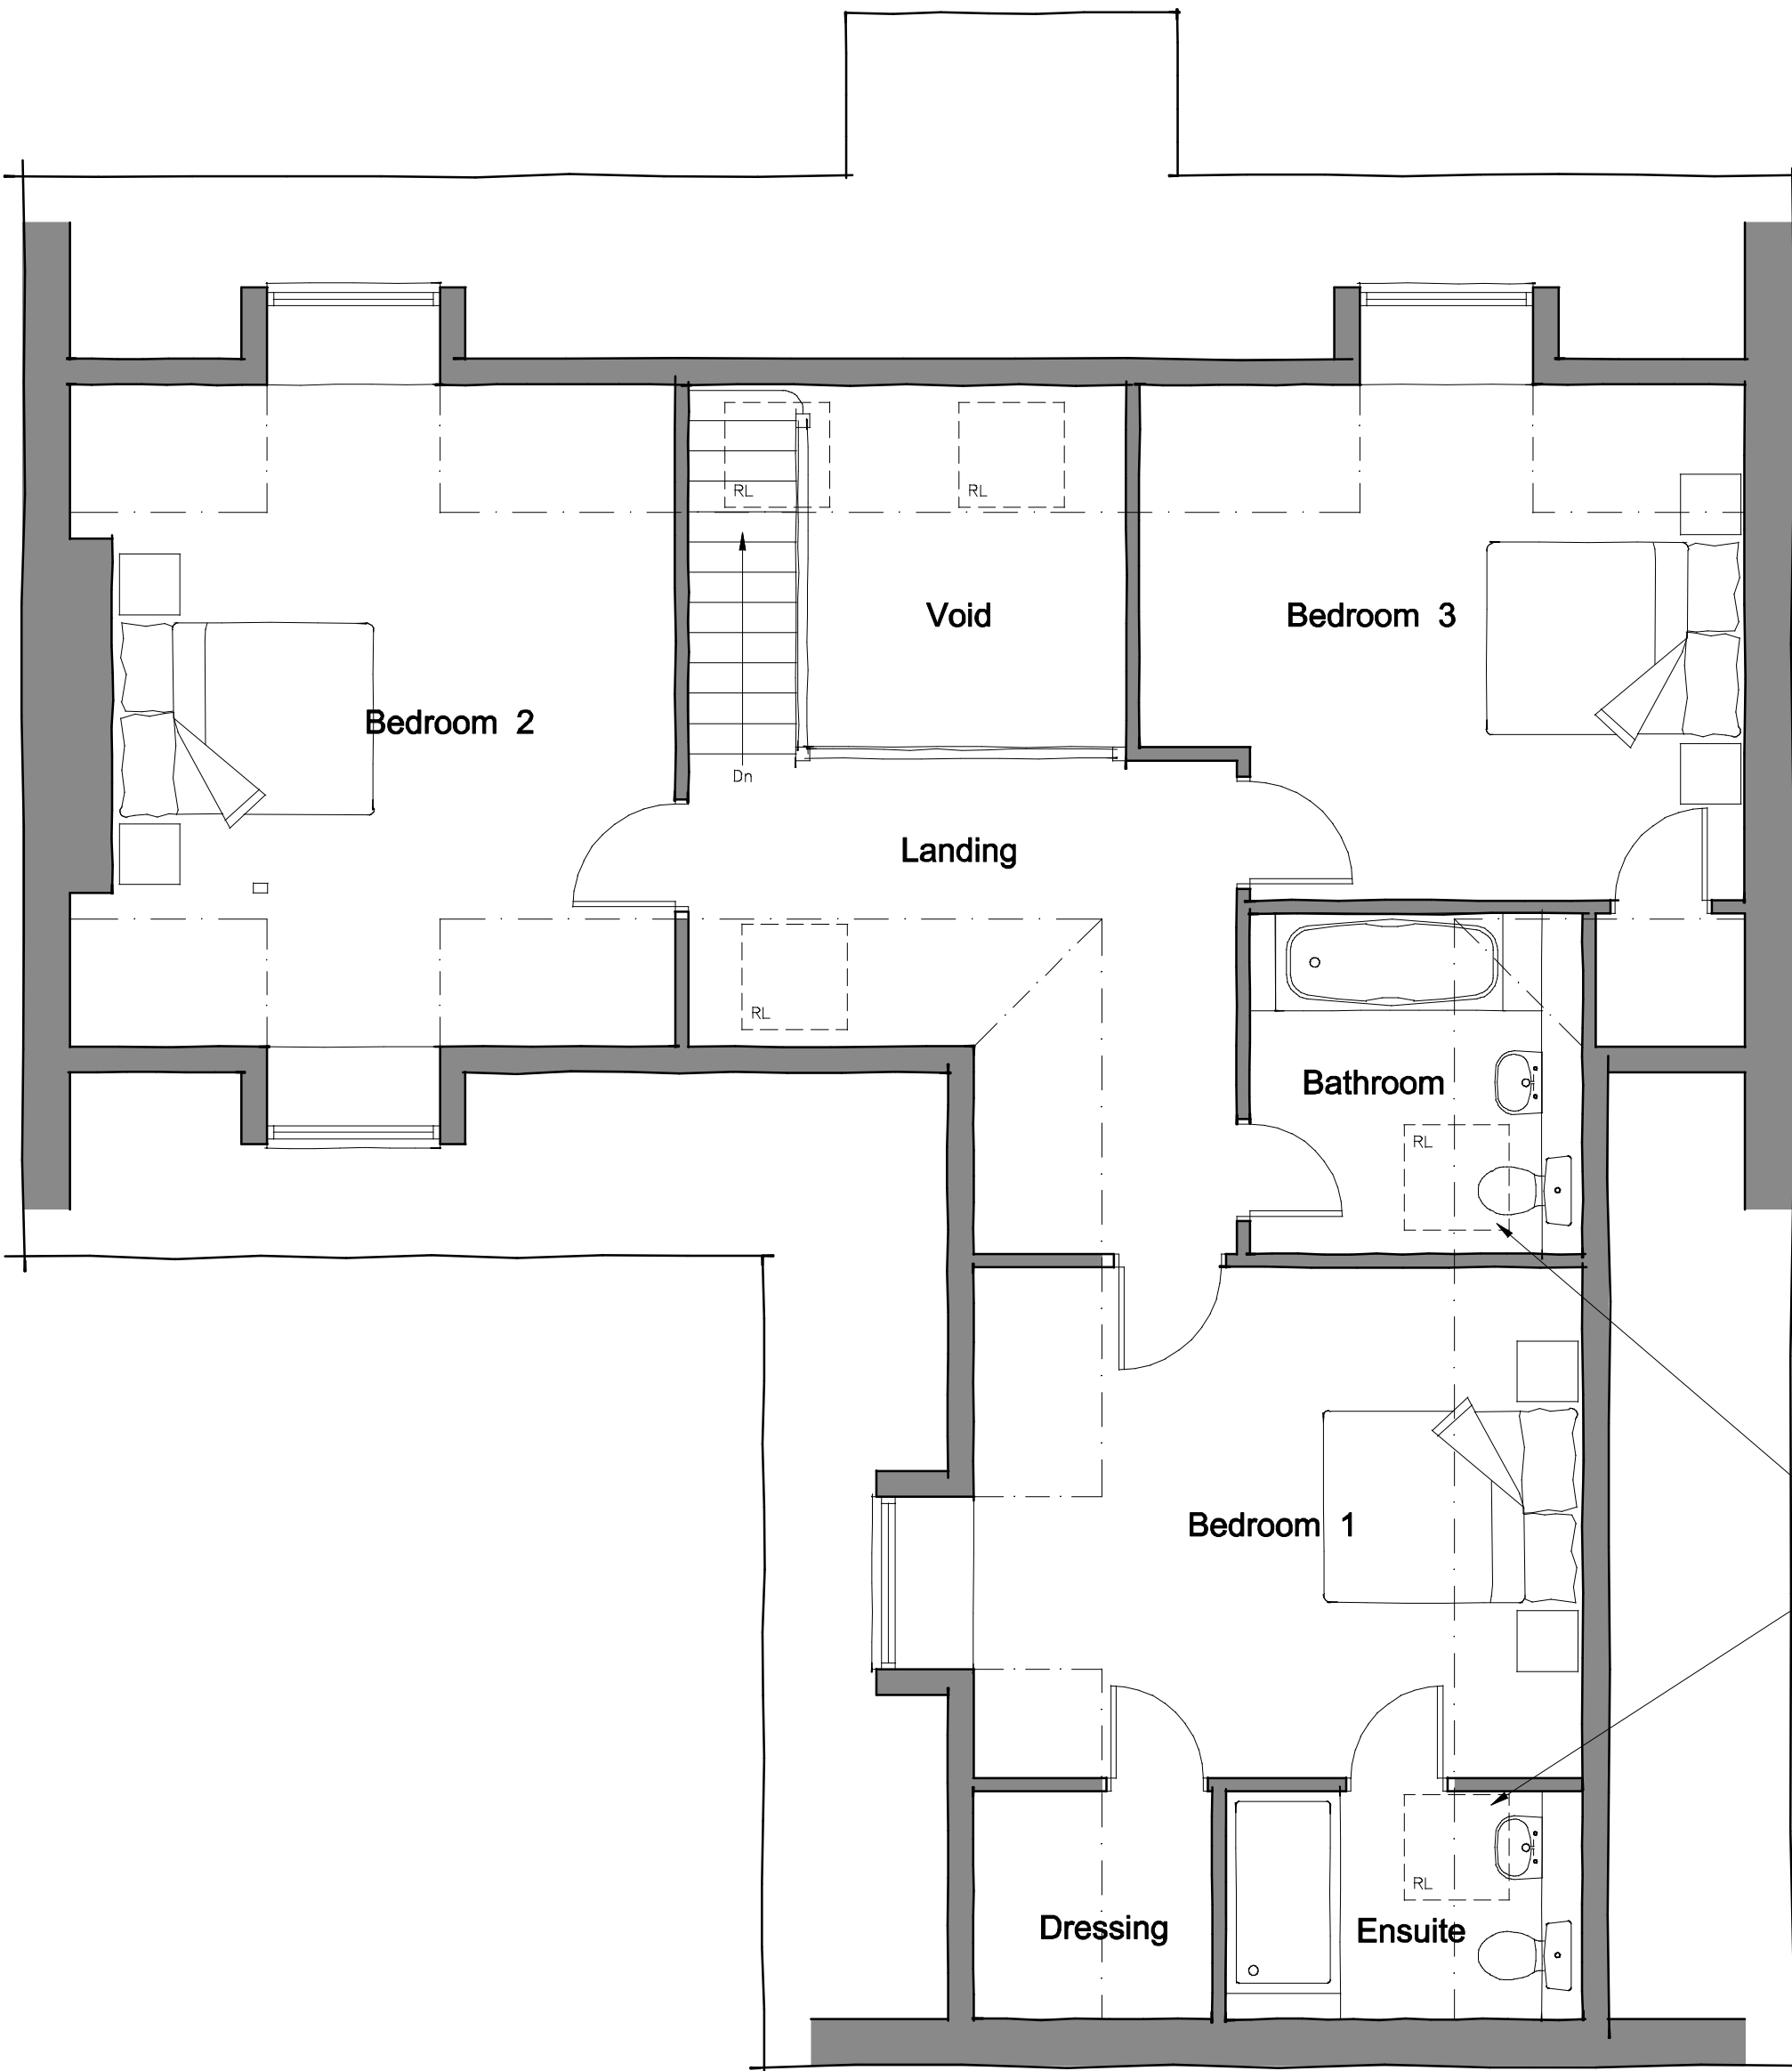

FIRST FLOOR LAYOUT

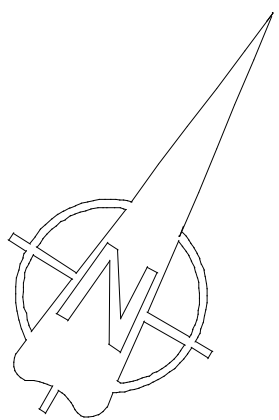

A - Red line amended 25.08.21

Project title		
LAND AT RAMERICK NURSERY, BEDFORD ROAD, HOLWELL		
Drawing title		
DWELLING AS PROPOSED		
Scale	Date	Drawn
A1-1:50/100	Aug 21	SC
Drg No.		
K1555-04 ^A		
		
Tel - 01234 709296 Email - drawingoffice@aol.com		

© This drawing is copyright.