





FRONT ELEVATION




SIDE ELEVATION

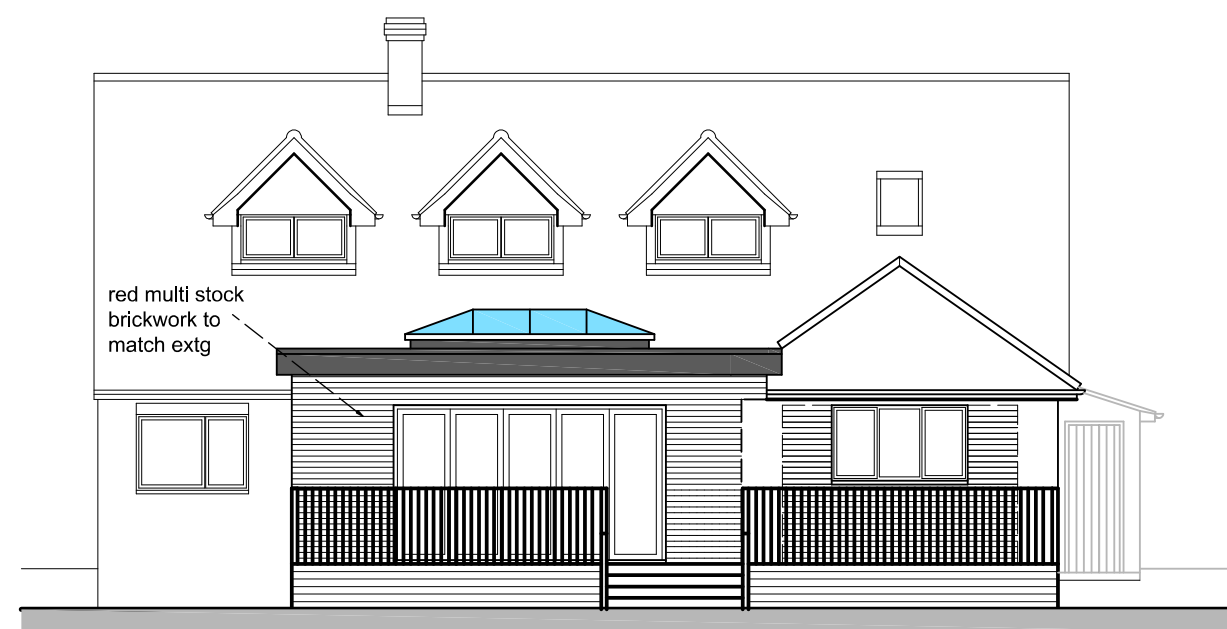


REAR ELEVATION

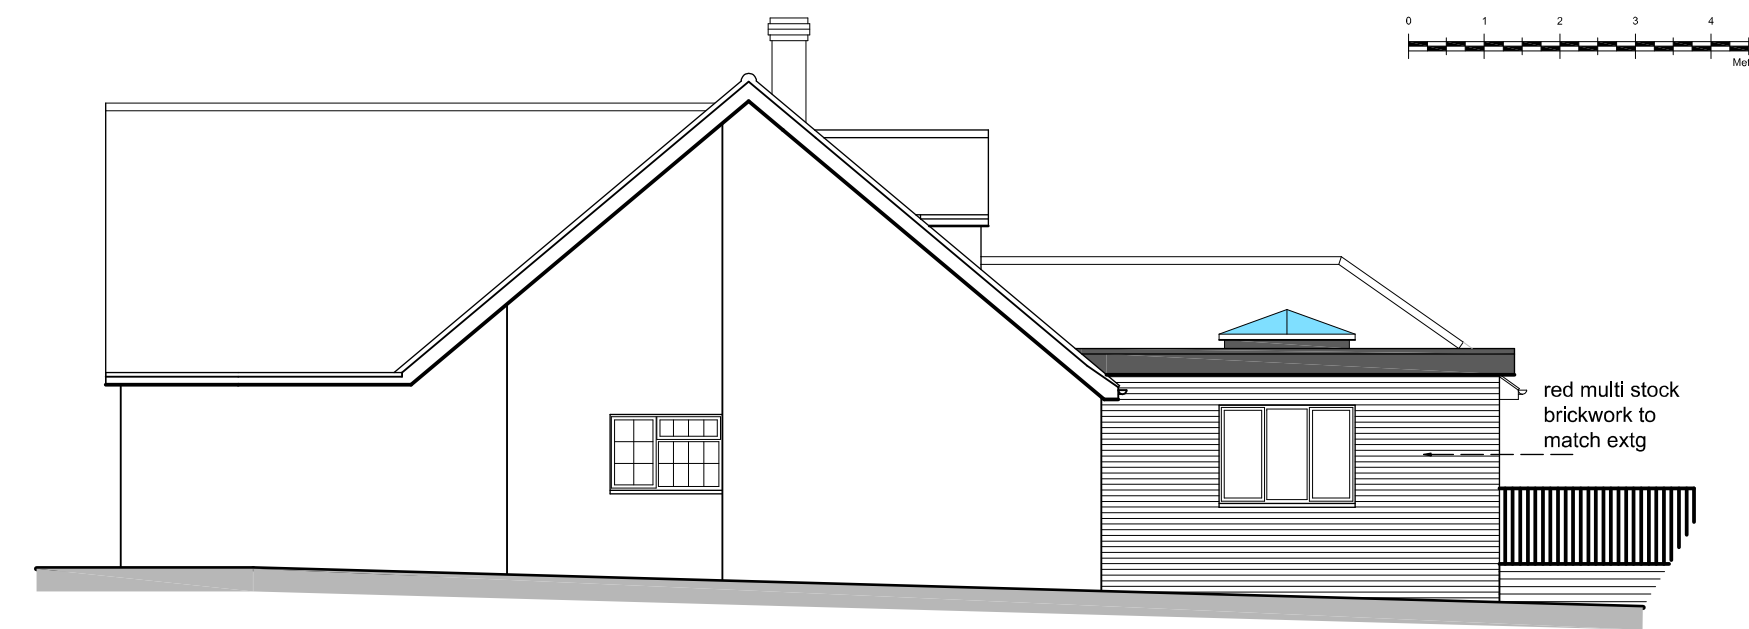


SIDE ELEVATION

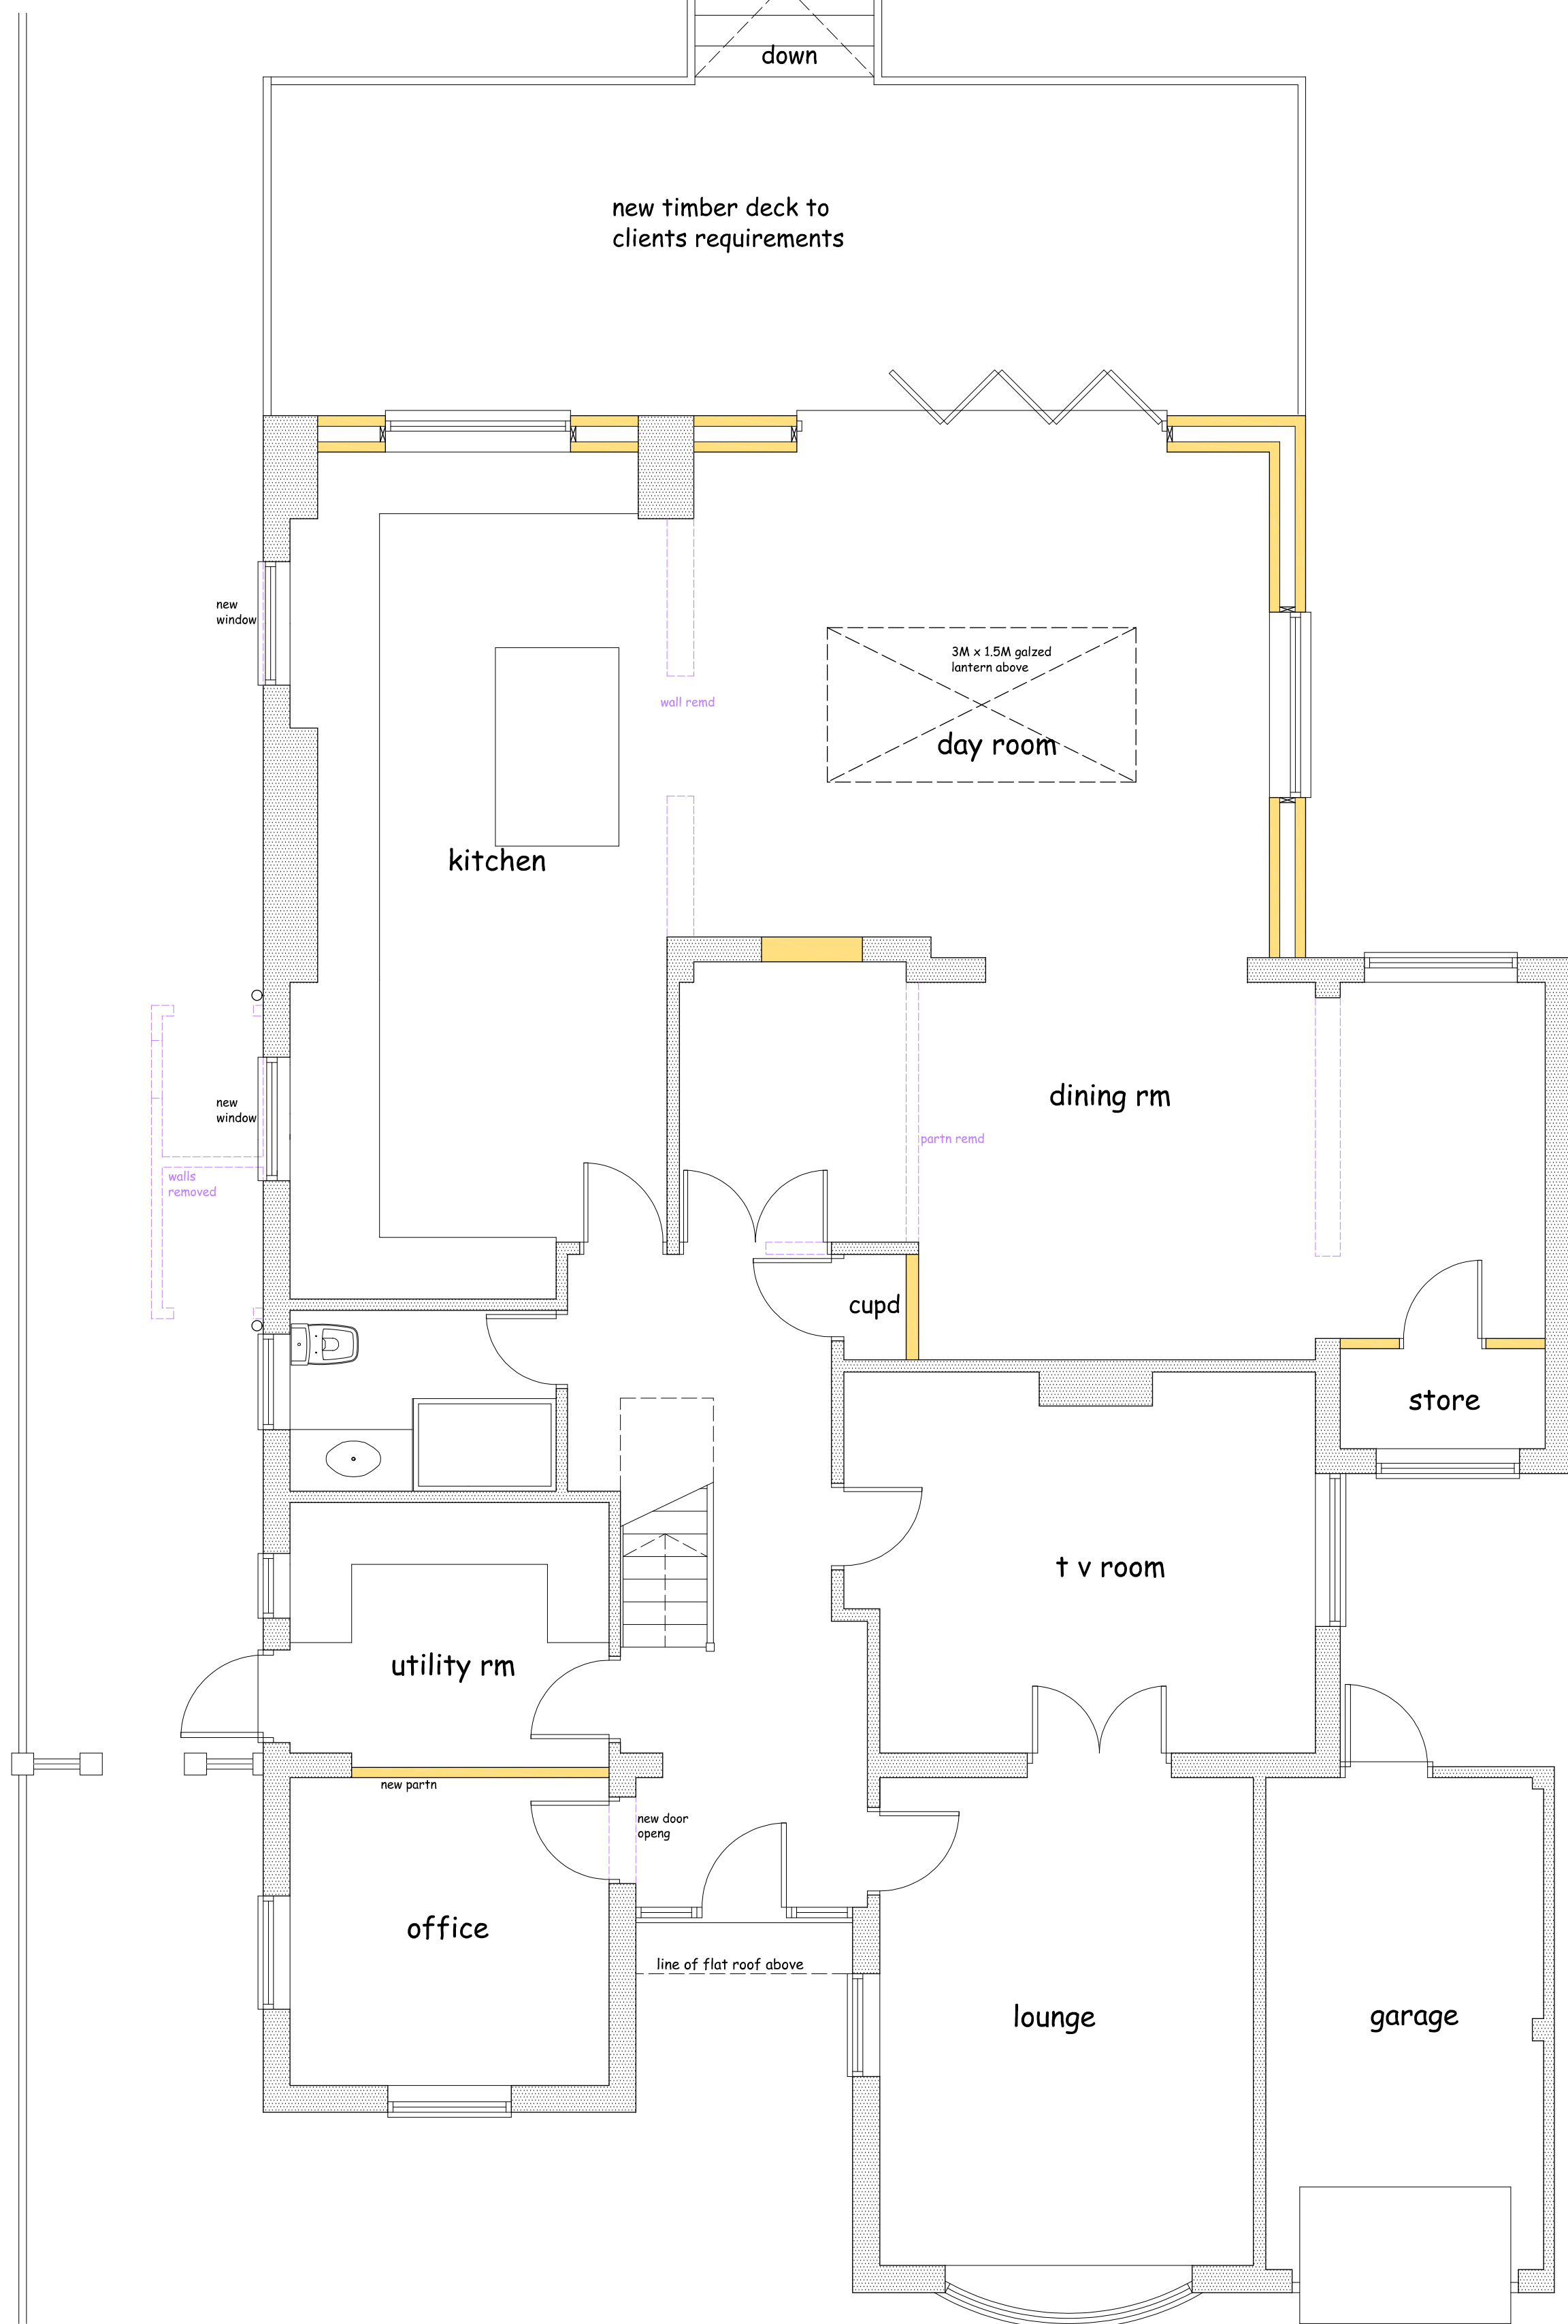

GROUND FLOOR PLAN

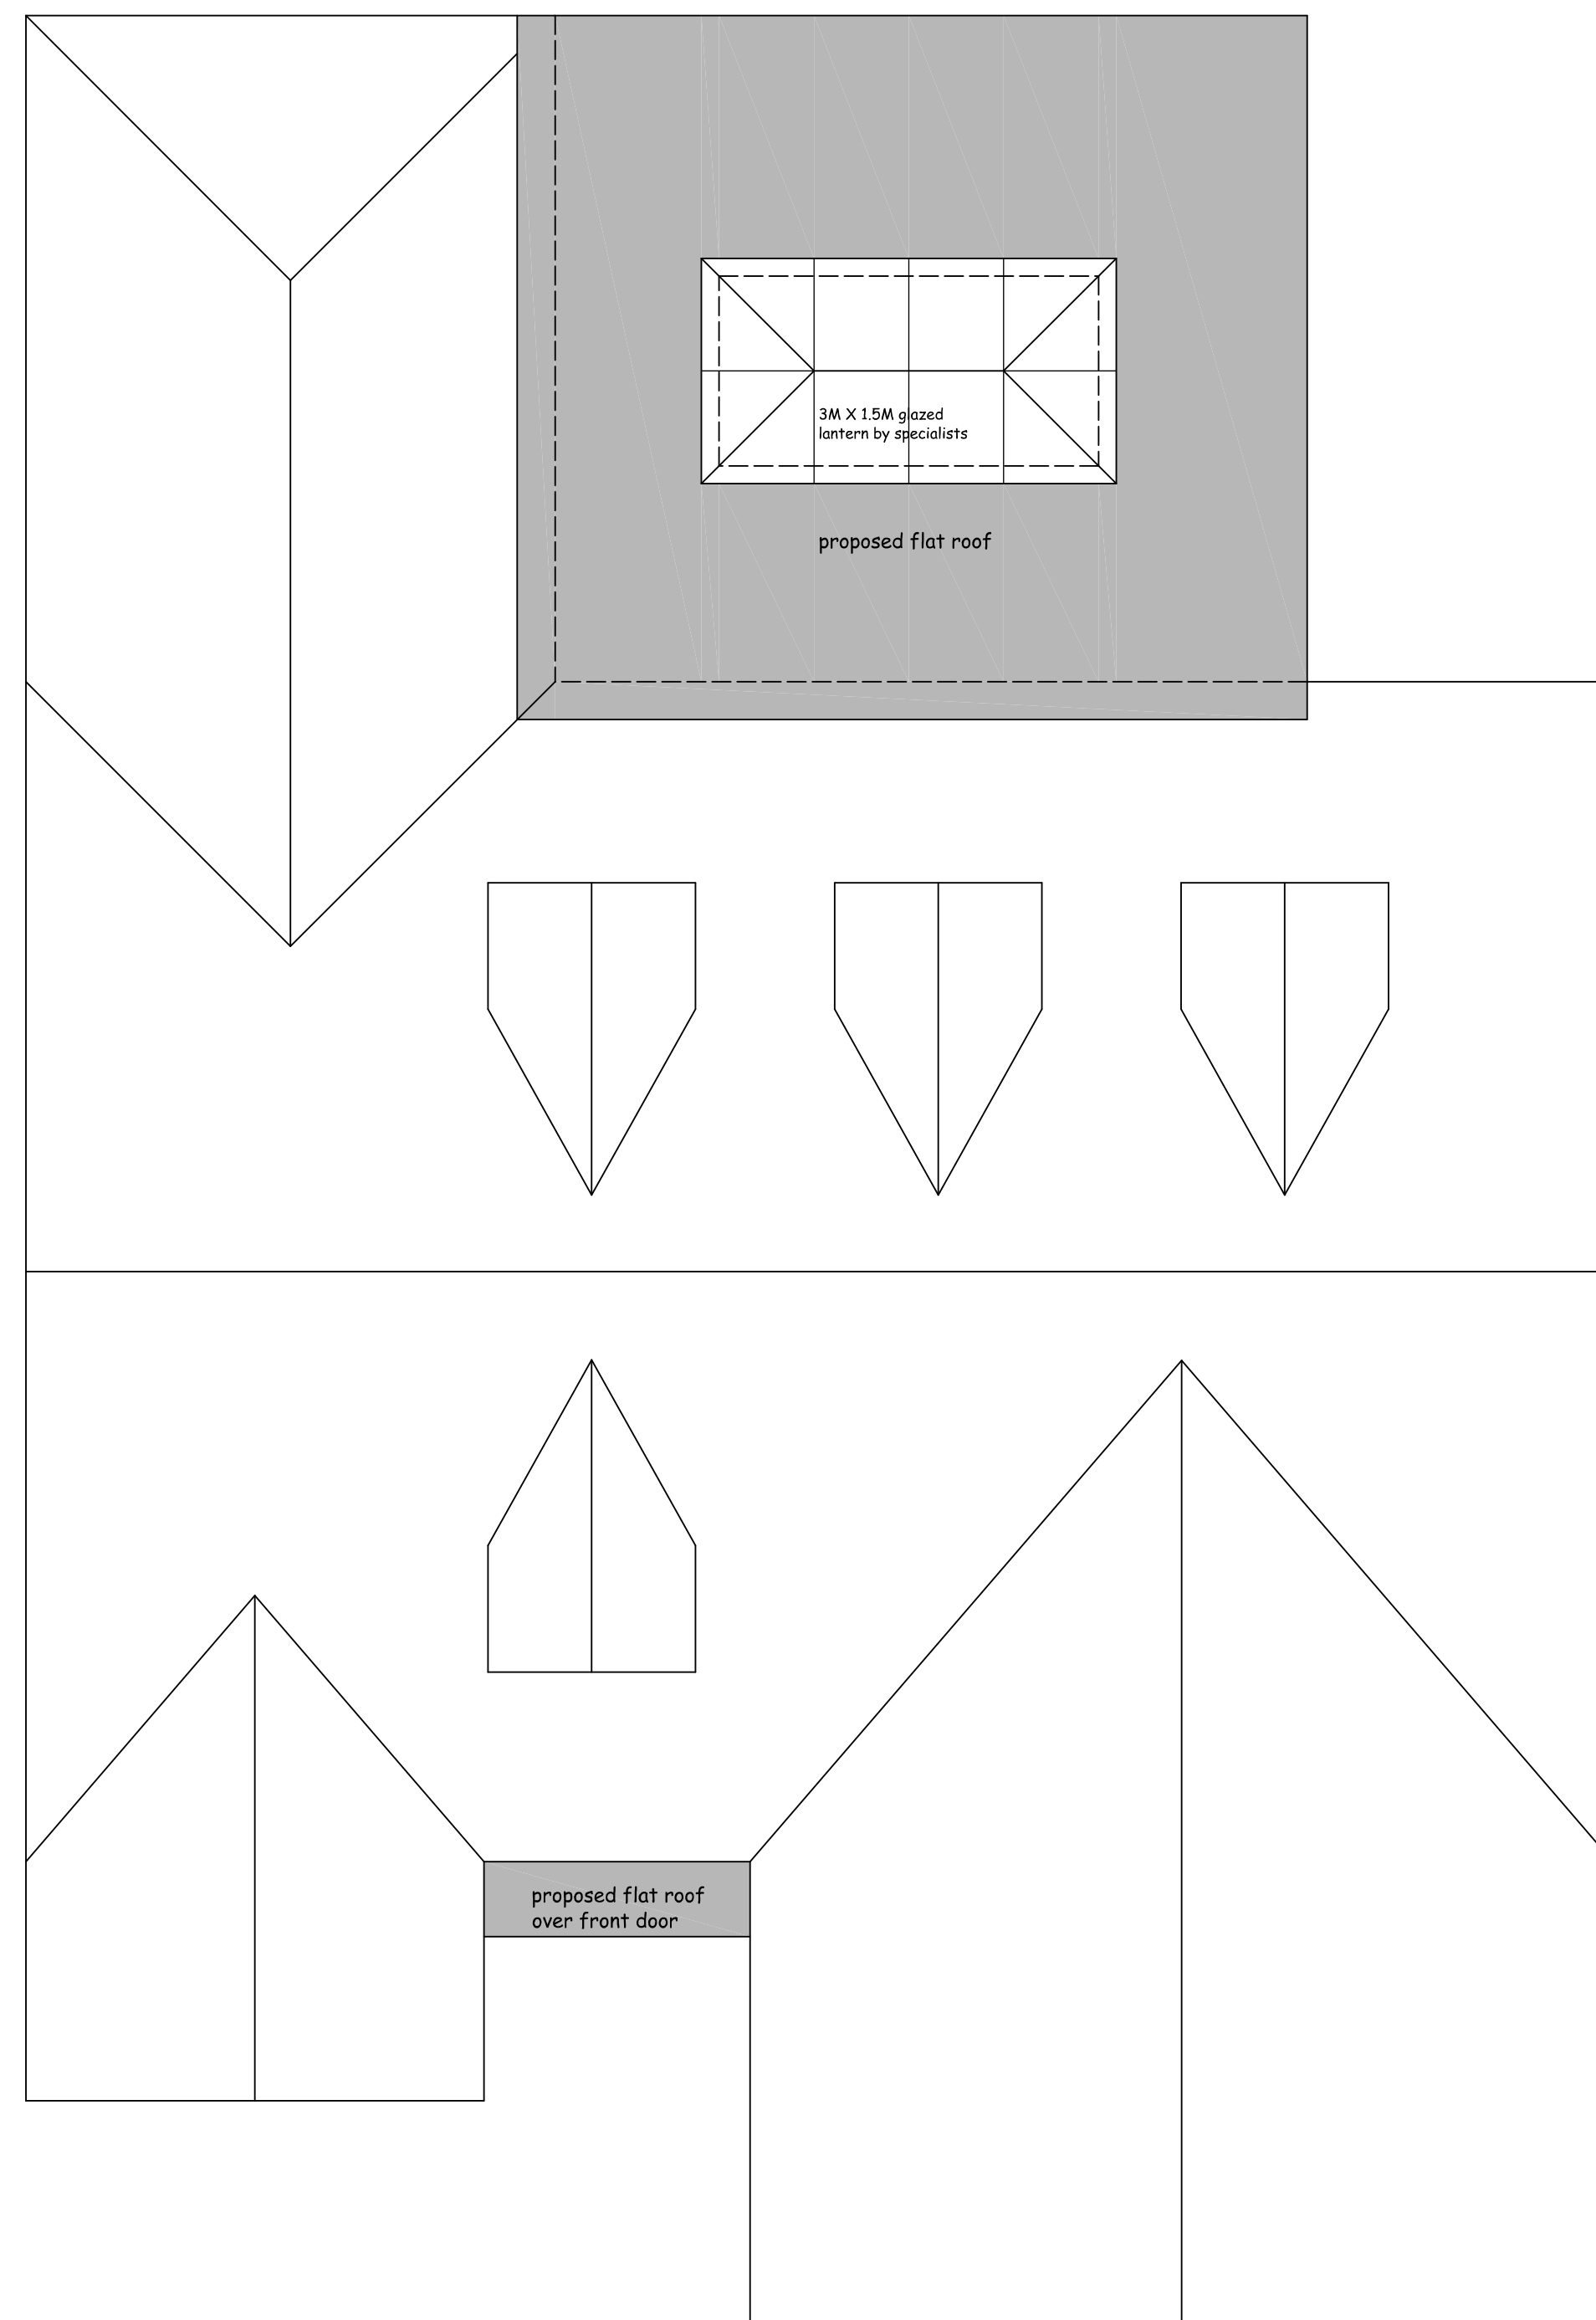

ROOF PLAN

 

Project

PROPOSED SINGLE STOREY
REAR EXTENSION AND
DOUBLE GARAGE TO No 11
OAKFIELDS AVENUE
KNEBWORTH
HERTS SG3 6NP

Client

RENATA & STEPHEN CHROME

Drawing

PROPOSED PLAN

Scale 1:50 & 1:100 @ A1 Drawn C.R.

Checked Date Feb 25

Drawing No.

CHR/25/02

This drawing and design is copyright and must not be reproduced in part or in whole without prior written consent. Contractors must verify all dimensions on site before commencing work