





FRONT ELEVATION




SIDE ELEVATION

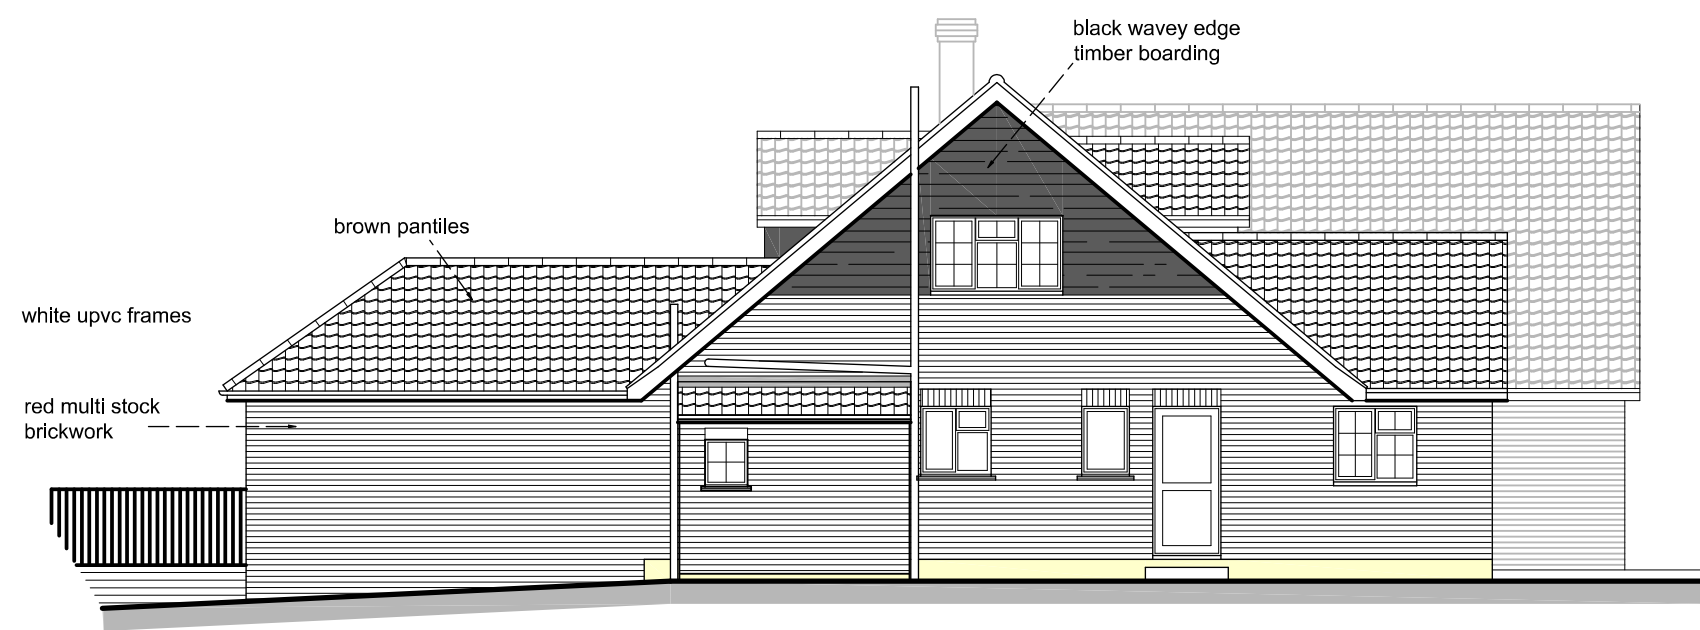

REAR ELEVATION

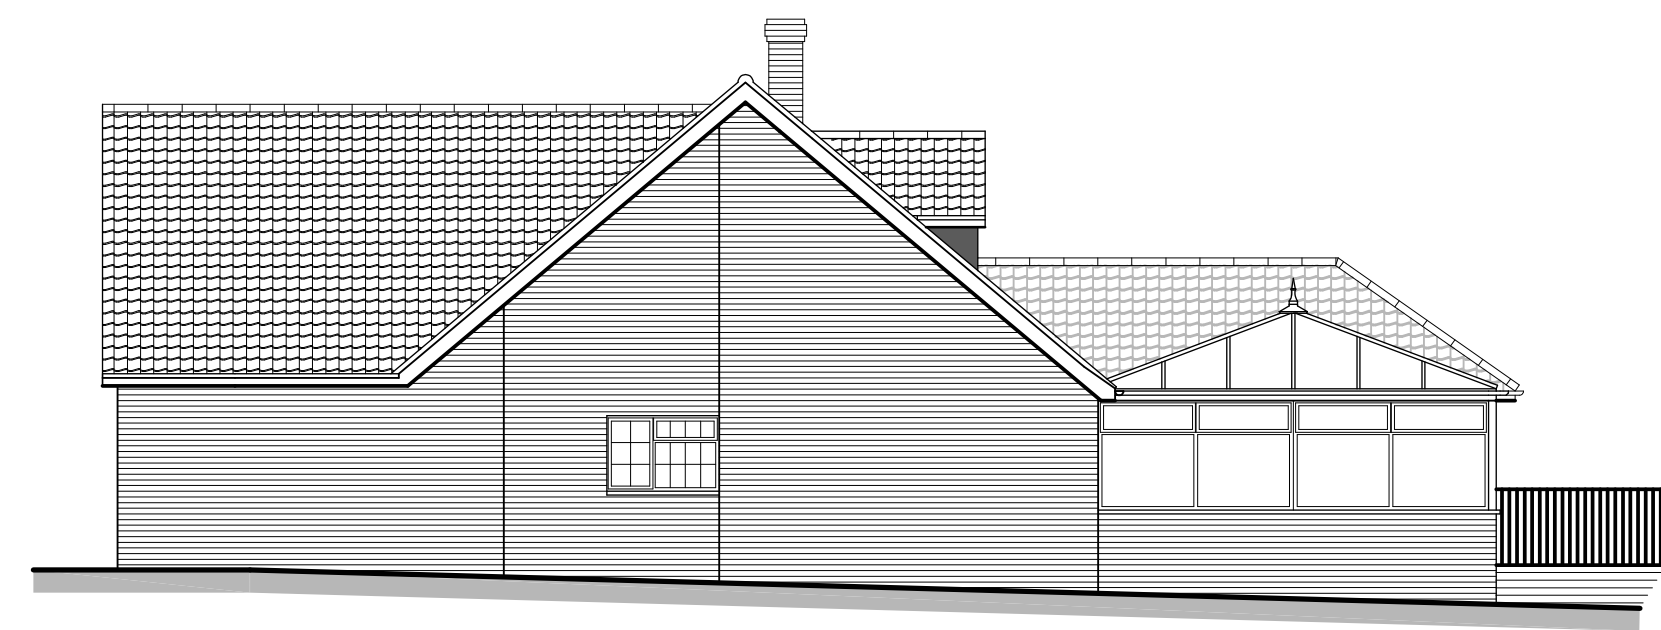

SIDE ELEVATION

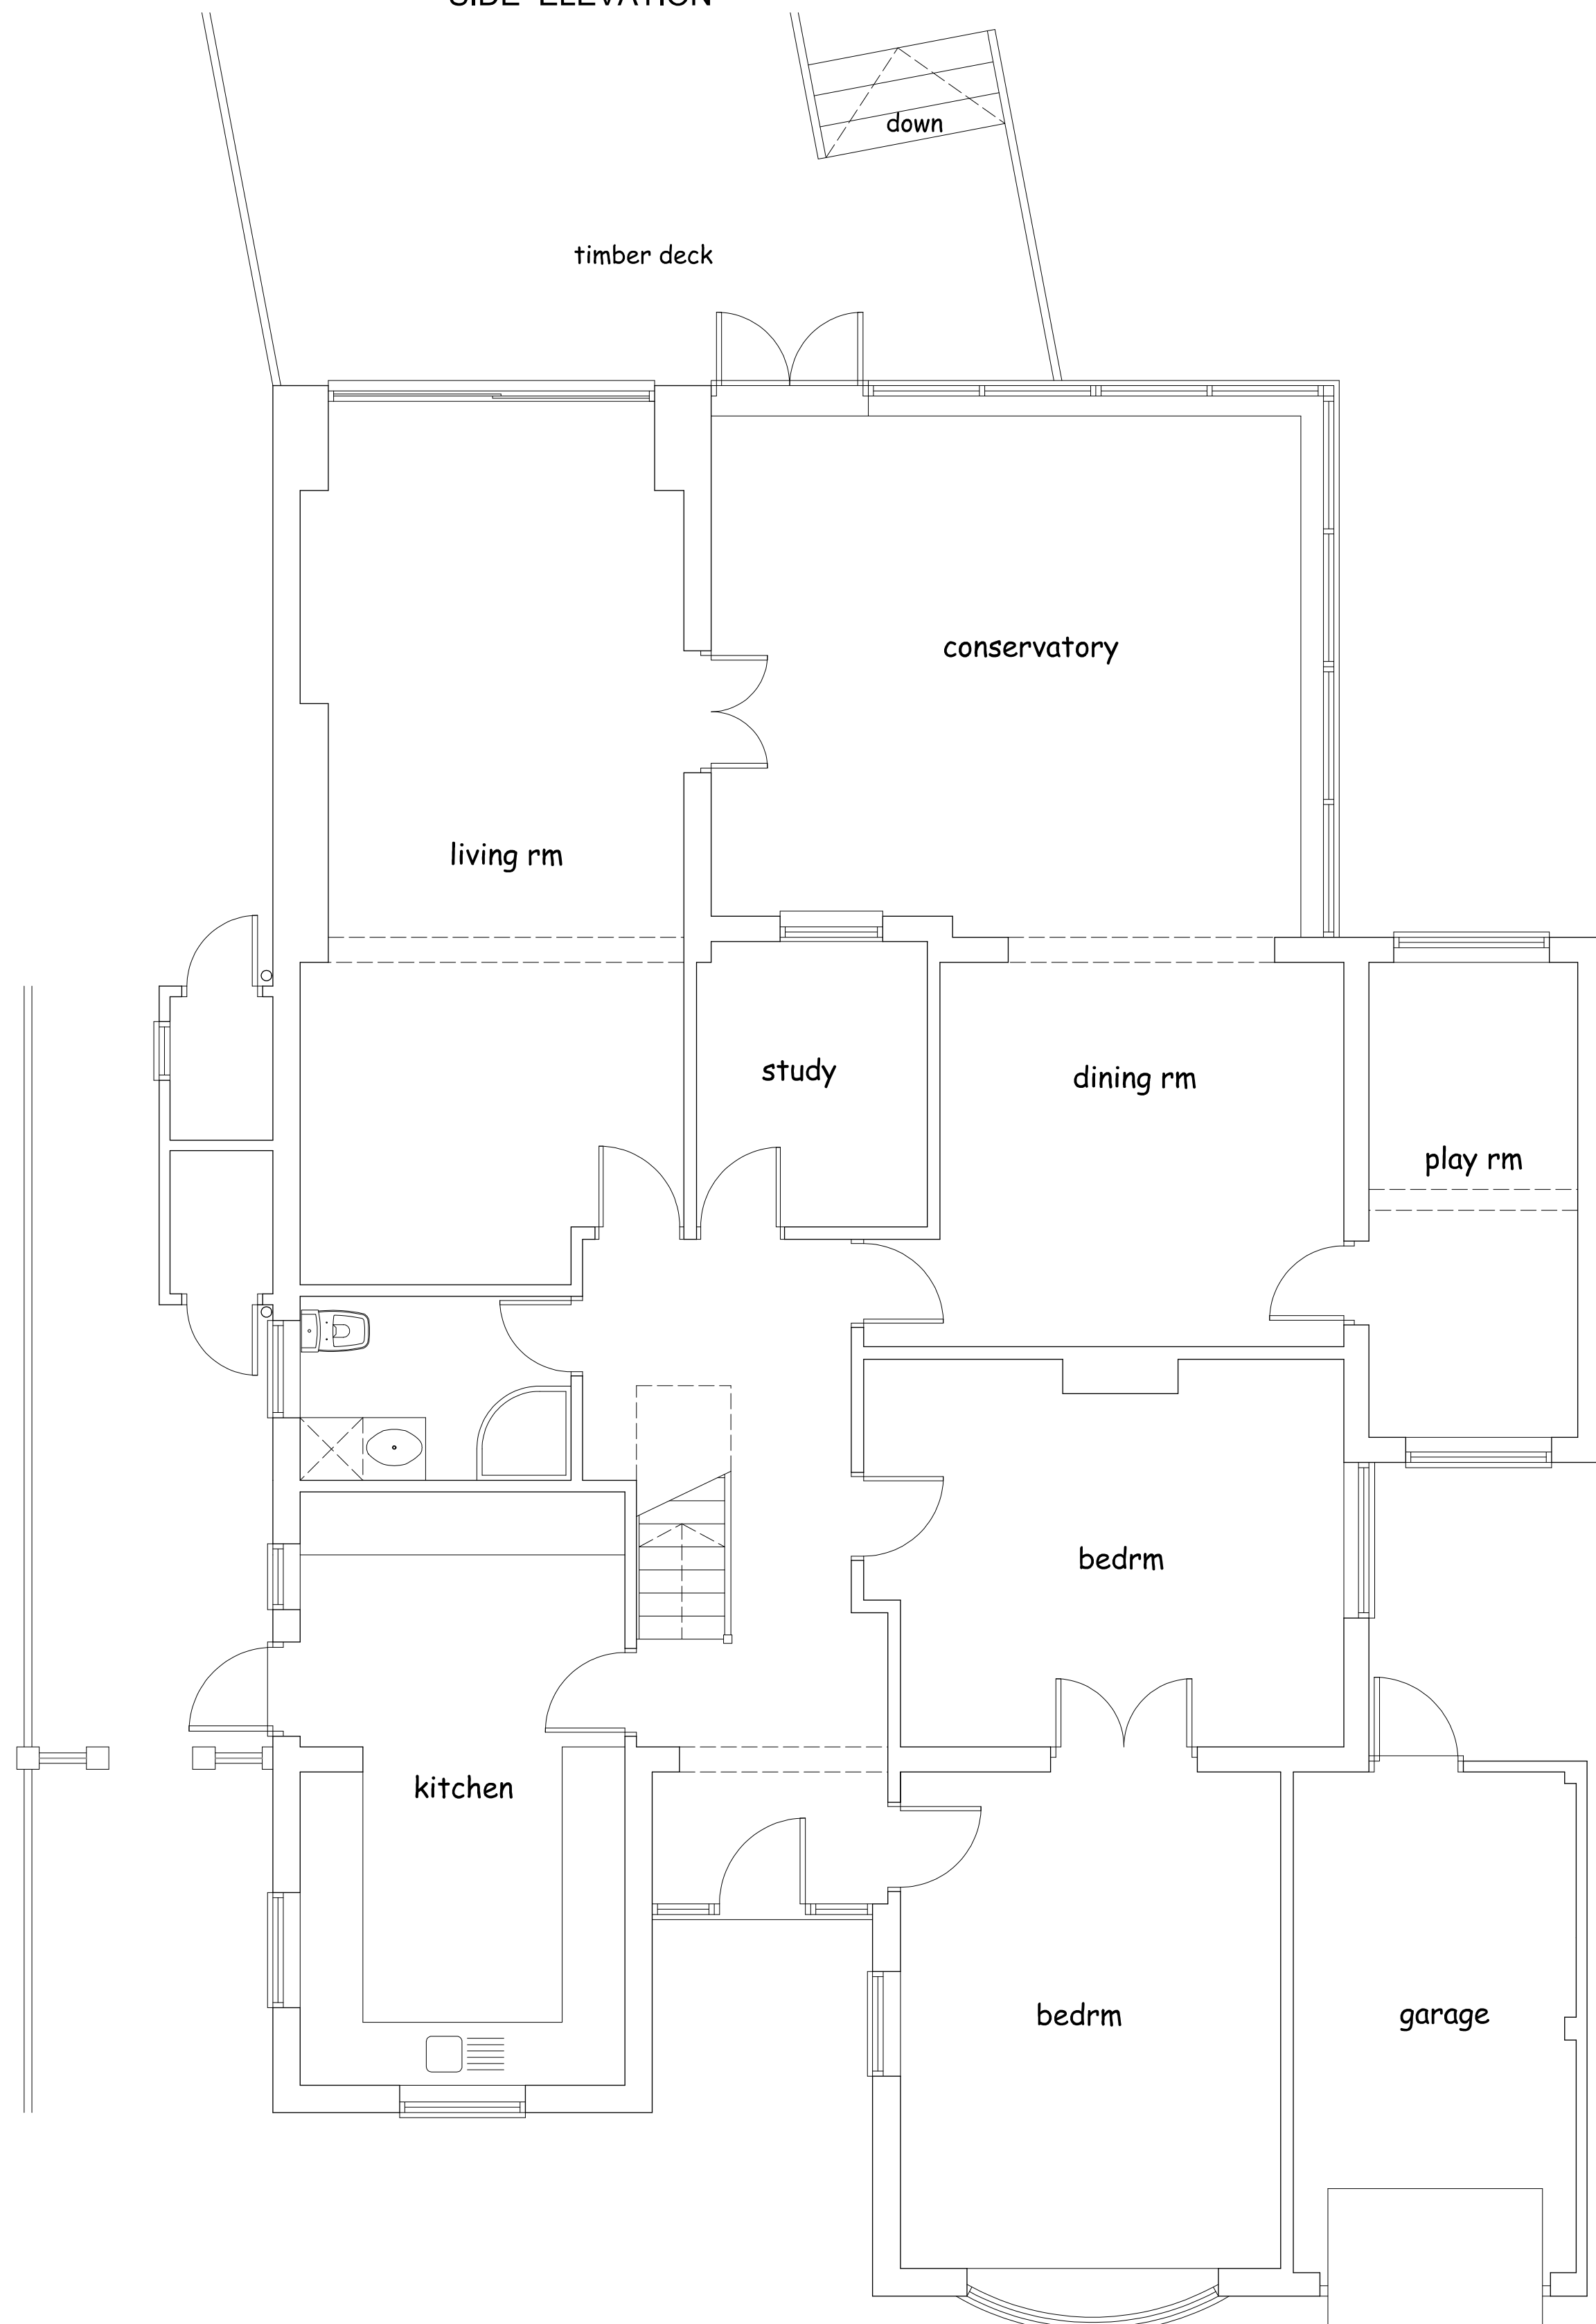


GROUND FLOOR PLAN



20 0 20 40 60 80 100
Metres

LOCATION PLAN 1:1250

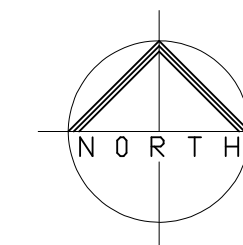

Project

PROPOSED SINGLE STOREY
REAR EXTENSION AND
DOUBLE GARAGE TO No 11
OAKFIELDS AVENUE
KNEBWORTH
HERTS SG3 6NP

Client

RENATA & STEPHEN CHROME

Drawing

EXISTING PLAN

Scale 1:50 & 1:100 @ A1 Drawn C.R.

Checked Date Jan 25

Drawing No.

CHR/25/01

This drawing and design is copyright and must not be reproduced in part or in whole without prior written consent. Contractors must verify all dimensions on site before commencing work

