






SIDE ELEVATION
SCALE 1:100@A1

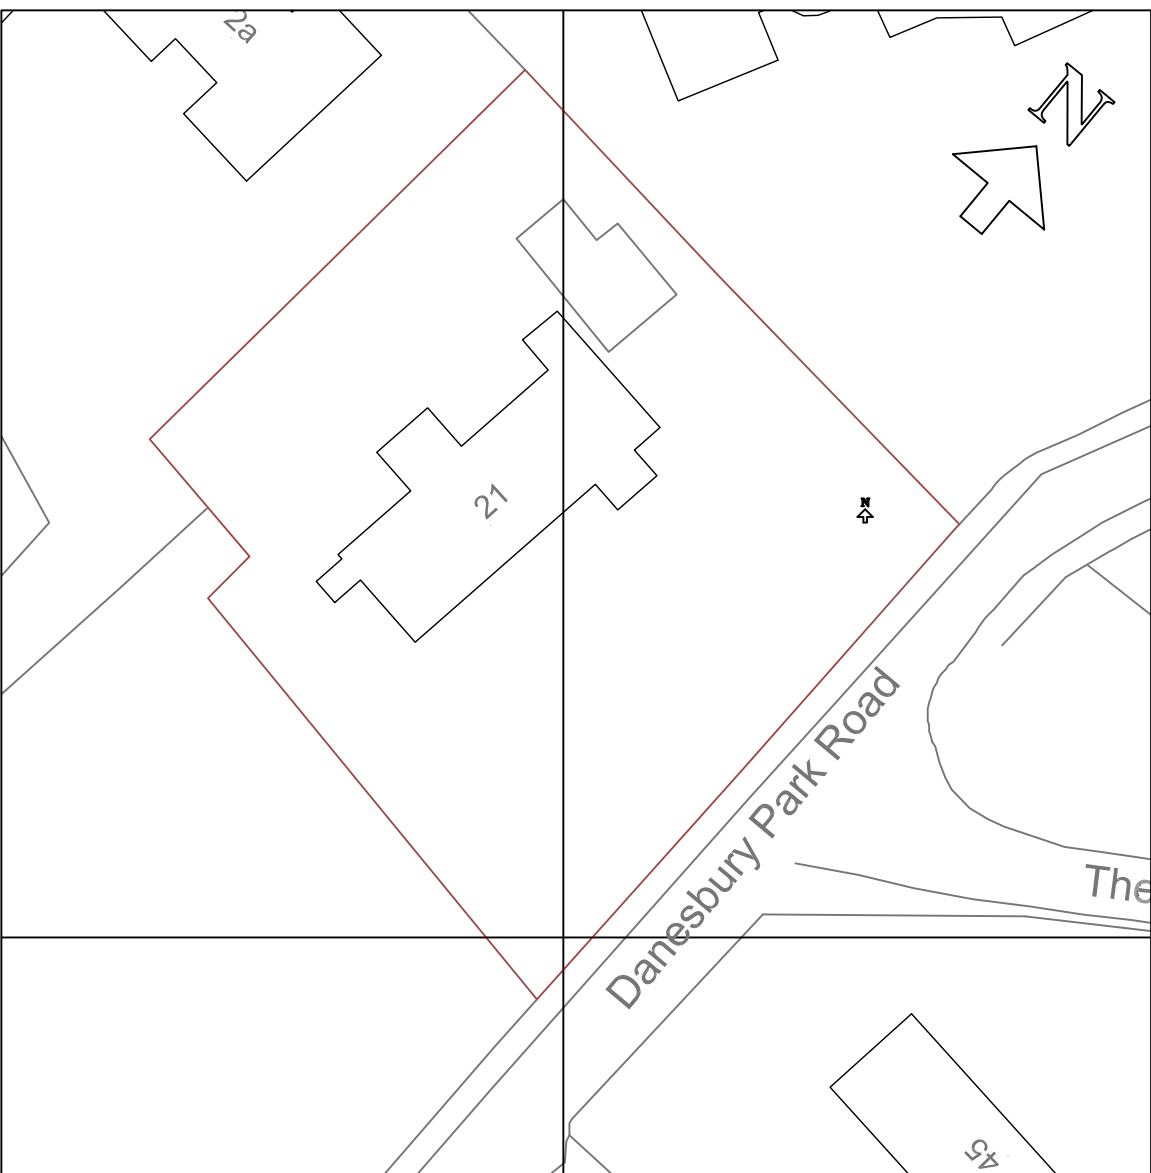


BLOCK PLAN
SCALE 1:500@A1

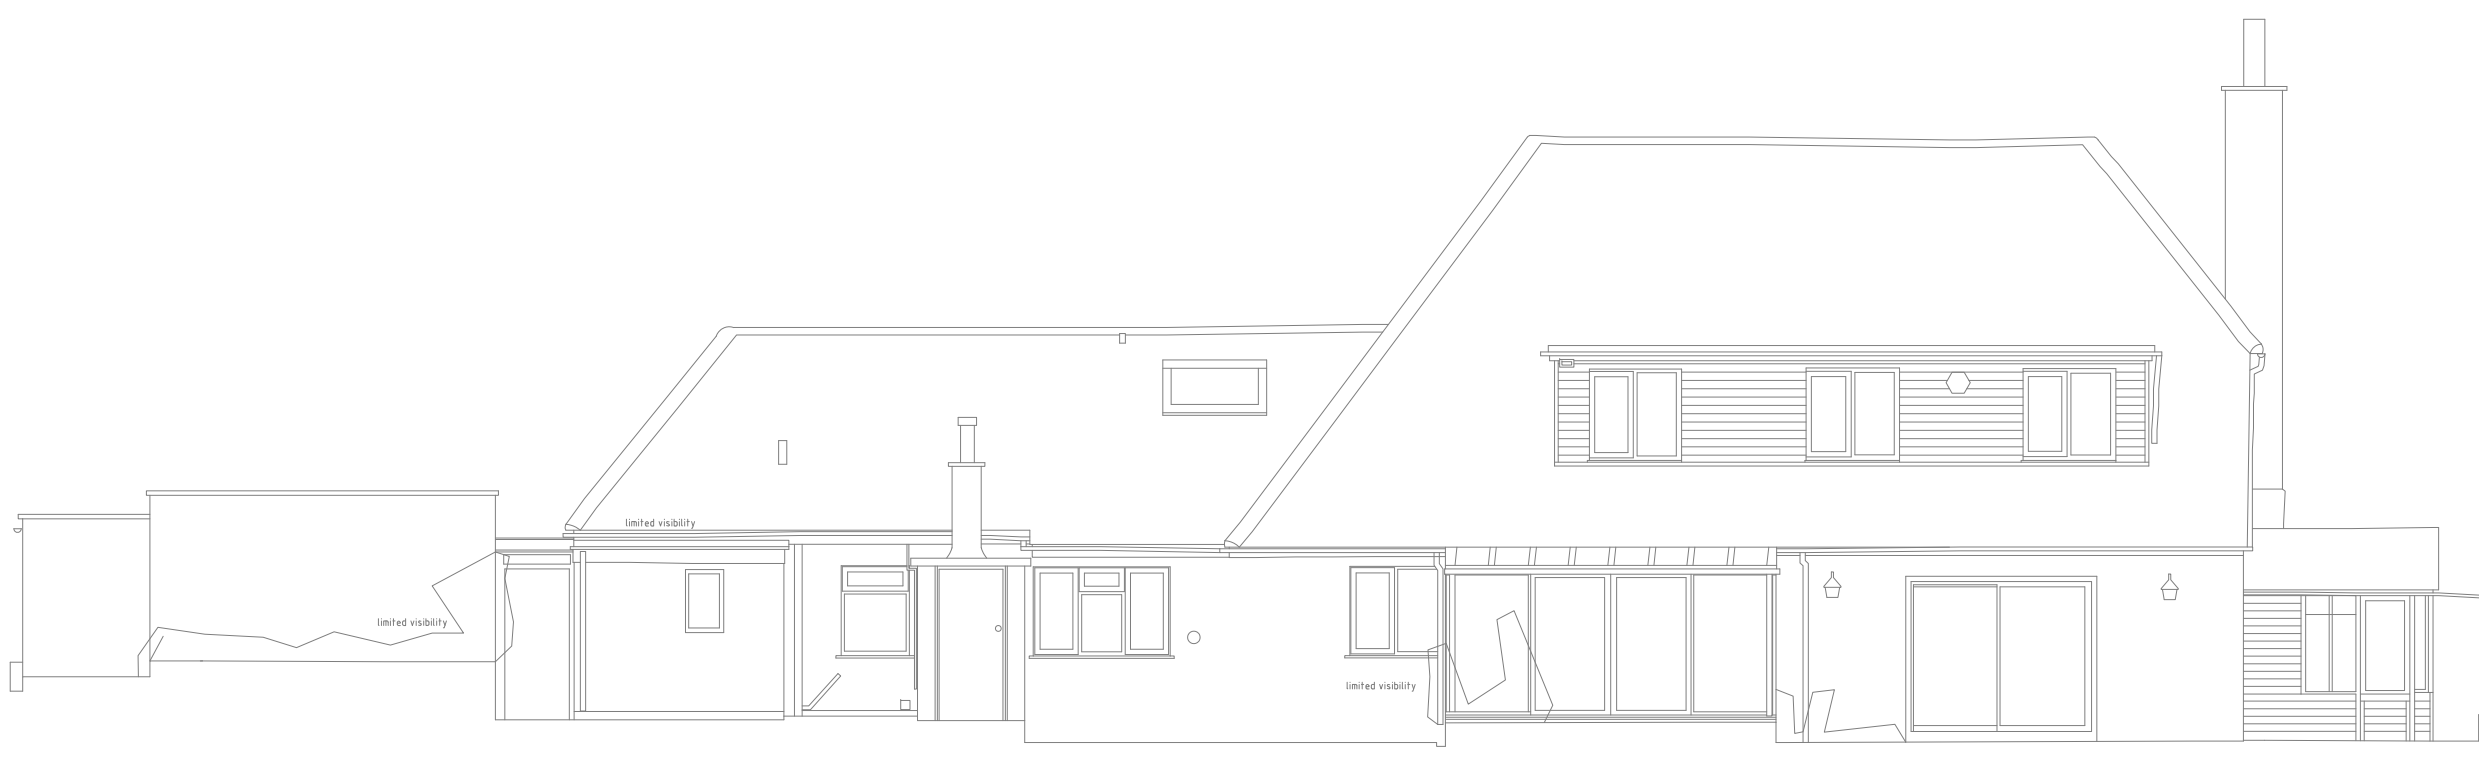

REAR ELEVATION
SCALE 1:100@A1

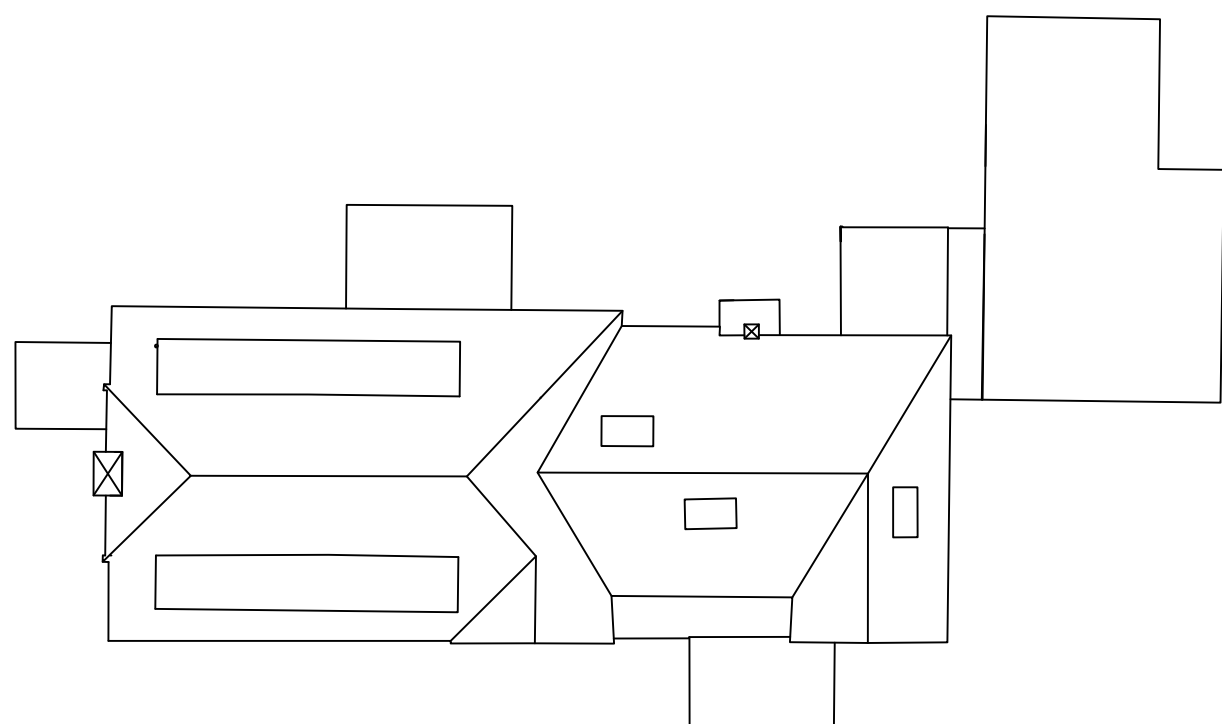

ROOF PLAN
SCALE 1:200@A1

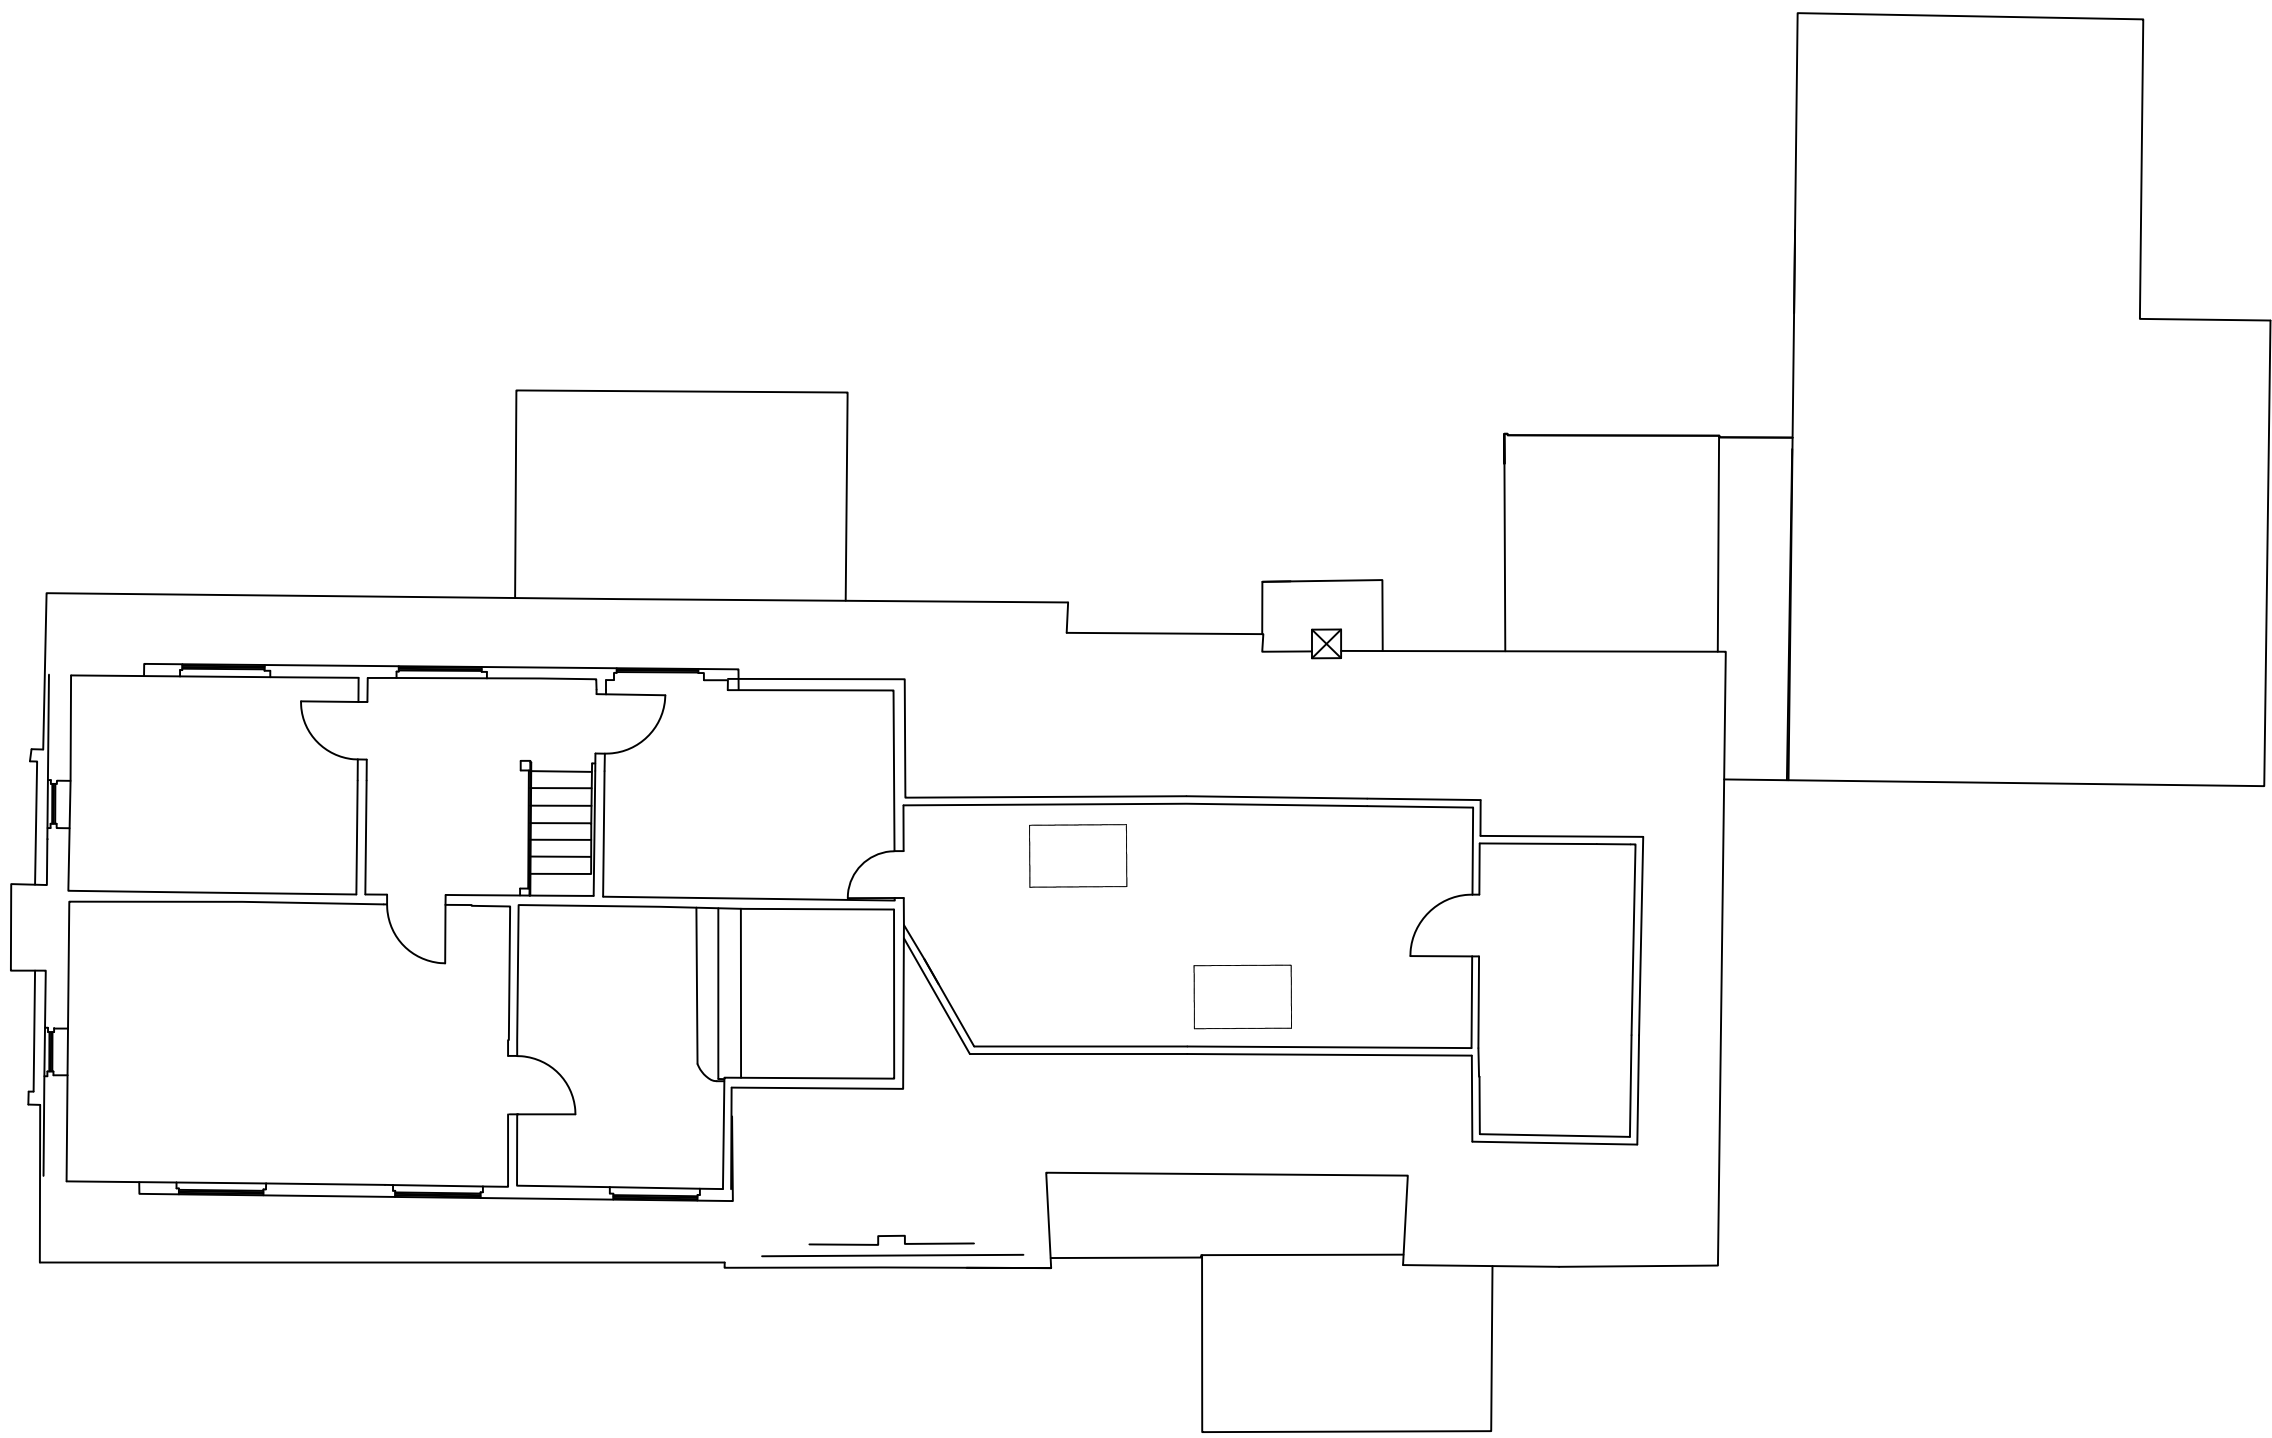

FIRST FLOOR PLAN
SCALE 1:100@A1

NOTES

GENERAL

Copyright. No part of this drawing or any other drawings, details, calculations or schedules pertaining to this project as titled (including any notes therein) may be reproduced in any form either in part or whole without the prior permission in writing of Derek LOFTY & Associates.

All dimensions are in millimeters. Unless noted otherwise.

Do not scale this drawing - other than for planning purposes

If in doubt - ASK!

This drawing is not to be used for setting out

All sizes and dimensions to be checked on site prior to commencement and confirmed. This drawing is to be read in conjunction with all other relevant drawings and details.

Rev	Amendments			Date	
Client: PRIVATE CLIENT					
Project: REAR EXTENSION 21 DANESBURY PARK ROAD WELWYN AL6 9SH					
Title: GENERAL ARRANGEMENTS PLANS AND ELEVATIONS AS EXISTING					
Status:		PLANNING ISSUE			
		Derek LOFTY & Associates The Lodge Studio Copthorne Road Croxley Green Hertfordshire WD3 4AQ t: 01923 774373 e: info@dlaconsultants.co.uk			
DATE	SCALE	DRAWING No	DRAWN	CHKD.	Rev
MAR'26	SHOWN	13770/100	AML	AML	-

