


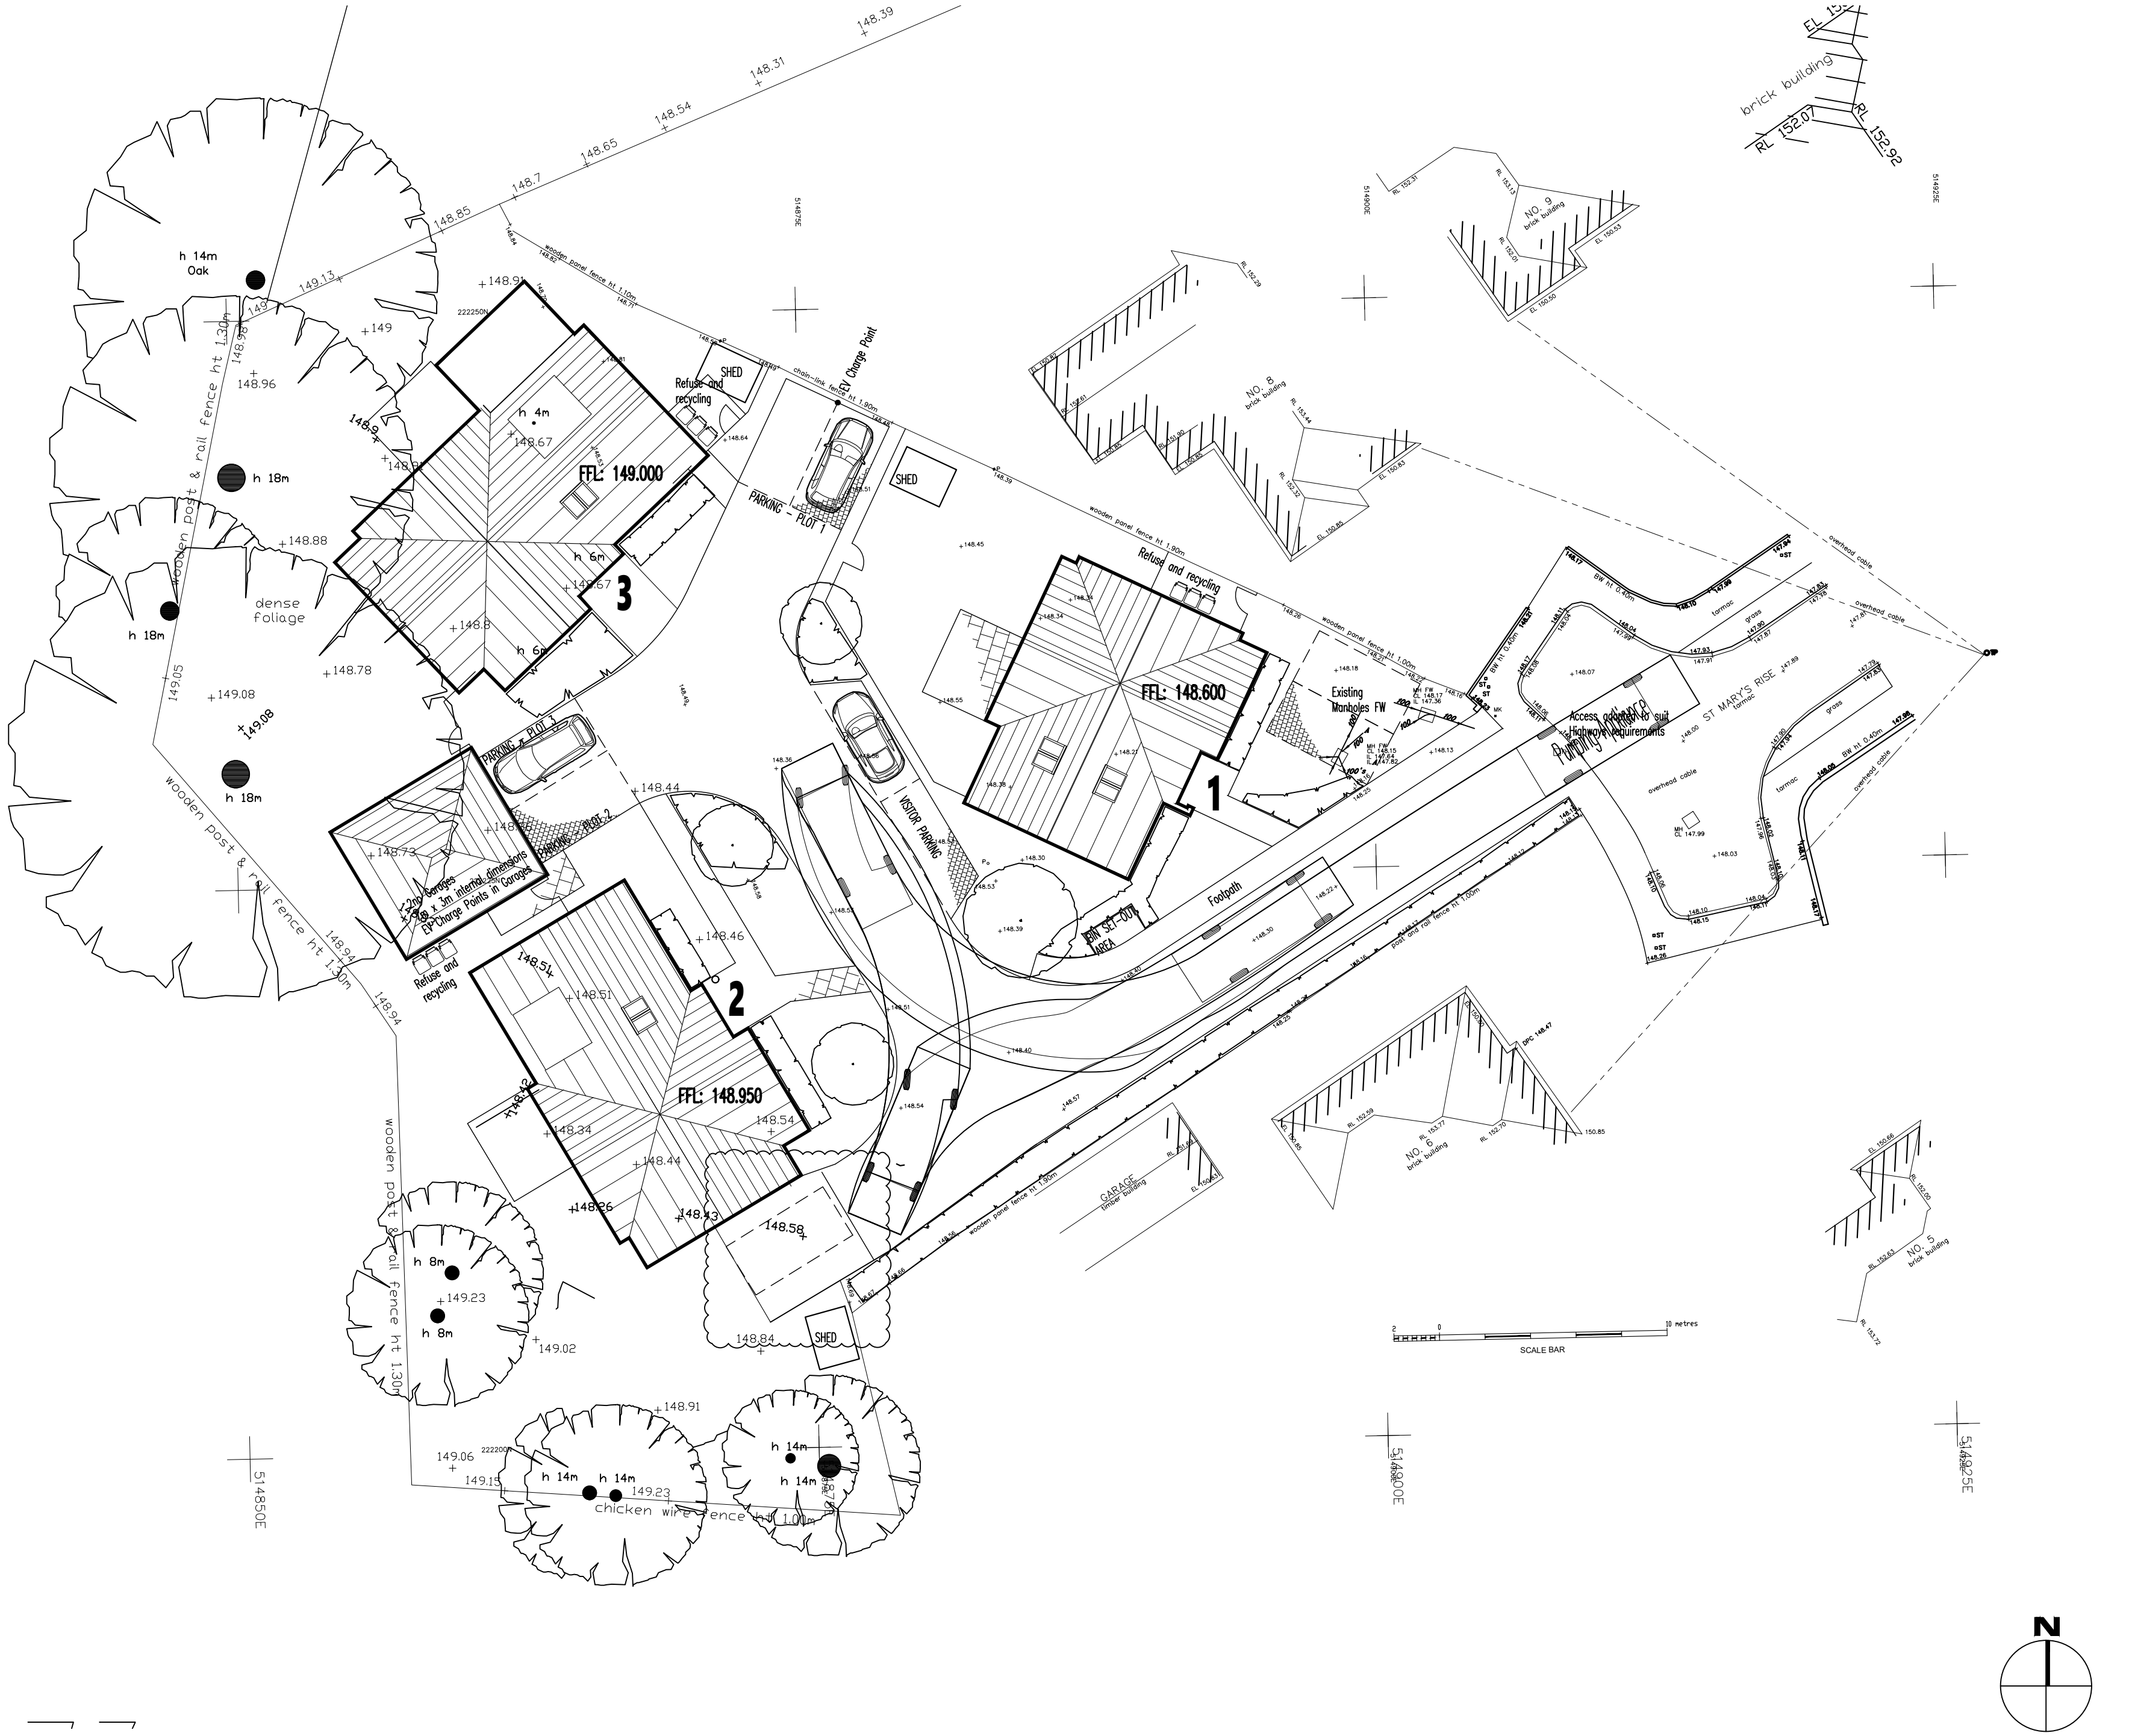

ANY QUERIES REGARDING DIMENSIONS TO BE TAKEN UP WITH
PENTANGLE DESIGN GROUP.

ALL DIMENSIONS OF EXISTING BUILDINGS TO BE VERIFIED ON SITE.

THIS DRAWING IS THE COPYRIGHT OF PENTANGLE DESIGN GROUP
AND SHALL NOT BE IN ANY WAY USED OR REPRODUCED WITHOUT
THEIR PRIOR WRITTEN CONSENT.

NOTES

REV J: 24-02-26. Parking space to Plot 2 moved to be
clear of fire engine turning. fire engine swept path
indicated

PLANNING

PENTANGLE

D E S I G N G R O U P

SUITE 1, 21 BANCROFT HITCHIN HERTS SG5 1JW
TEL:01462) 431133 E:PDG@PENTANGLEDESIGN.CO.UK

JOB TITLE

Proposed Residential Development at
7 St Mary's Rise, Breachwood Green

DRAWING TITLE

Proposed Site Plan
LANDSCAPING

SCALE	DRAWING NUMBER	REVISION
1:200		
DATE	June '22	
Sheet	A2	
JOB NUMBER	3753	

02K

ARCHITECTS & INTERIOR DESIGNERS