



1:100 Proposed &
Existing Roof Plan -
16 Deards End Ln

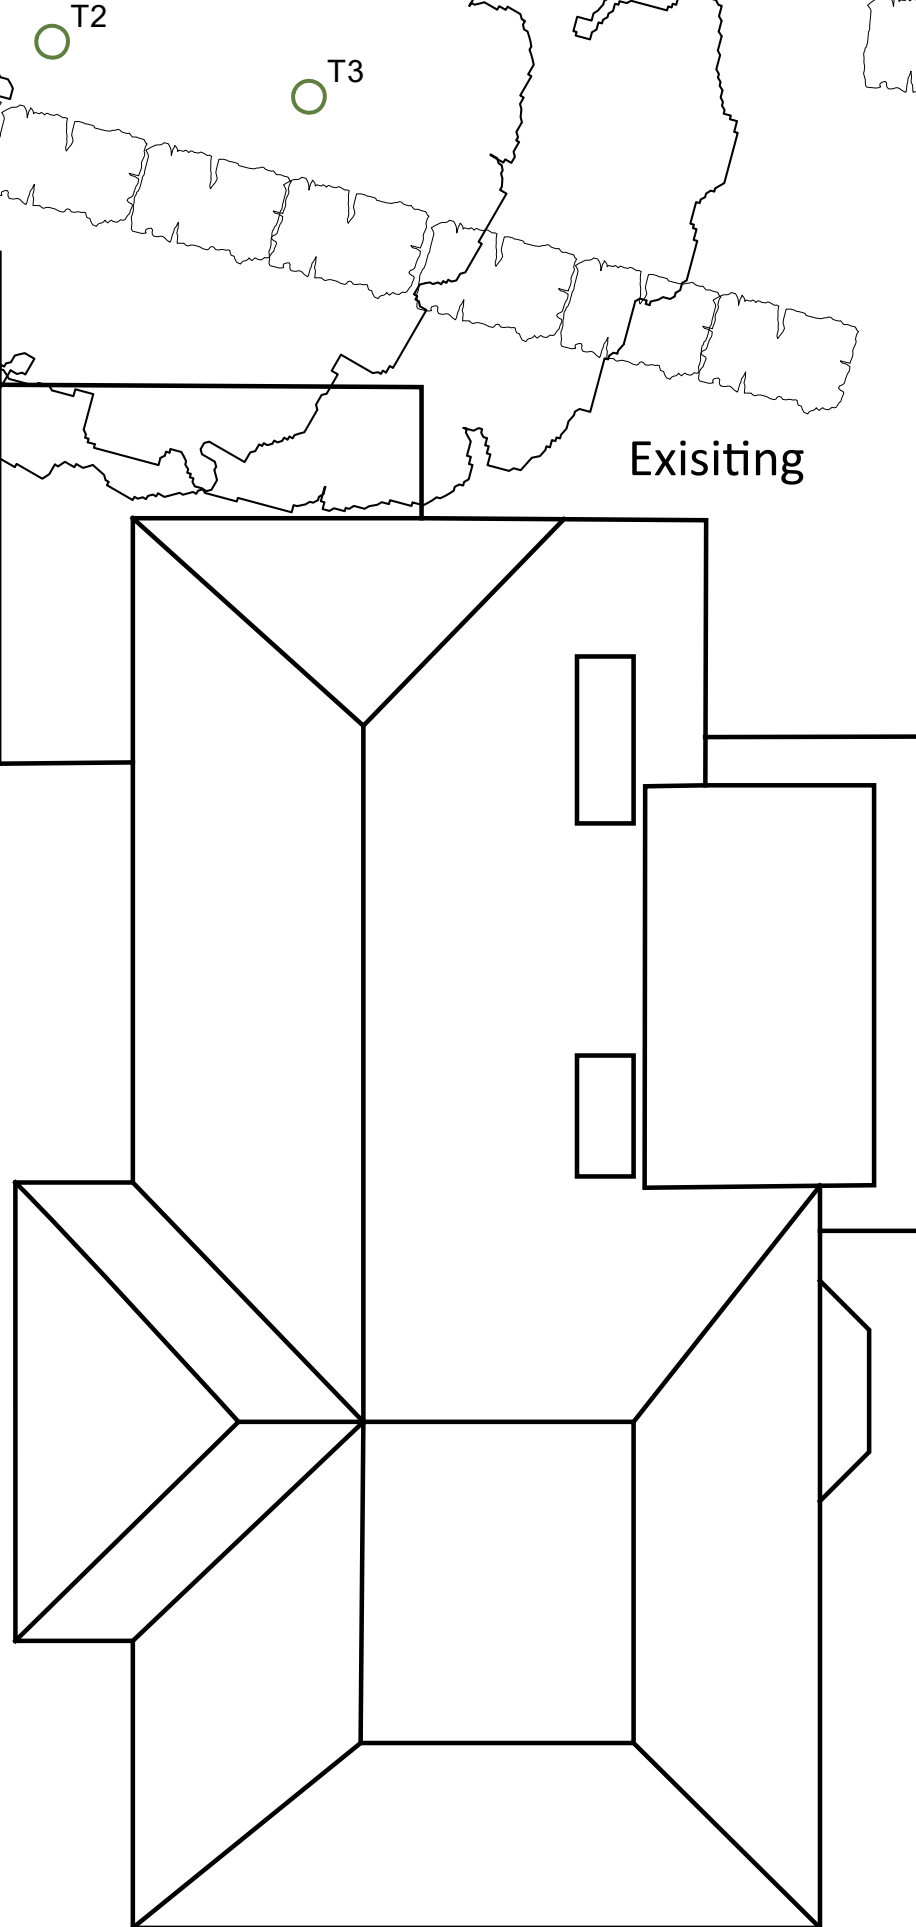

Exisiting

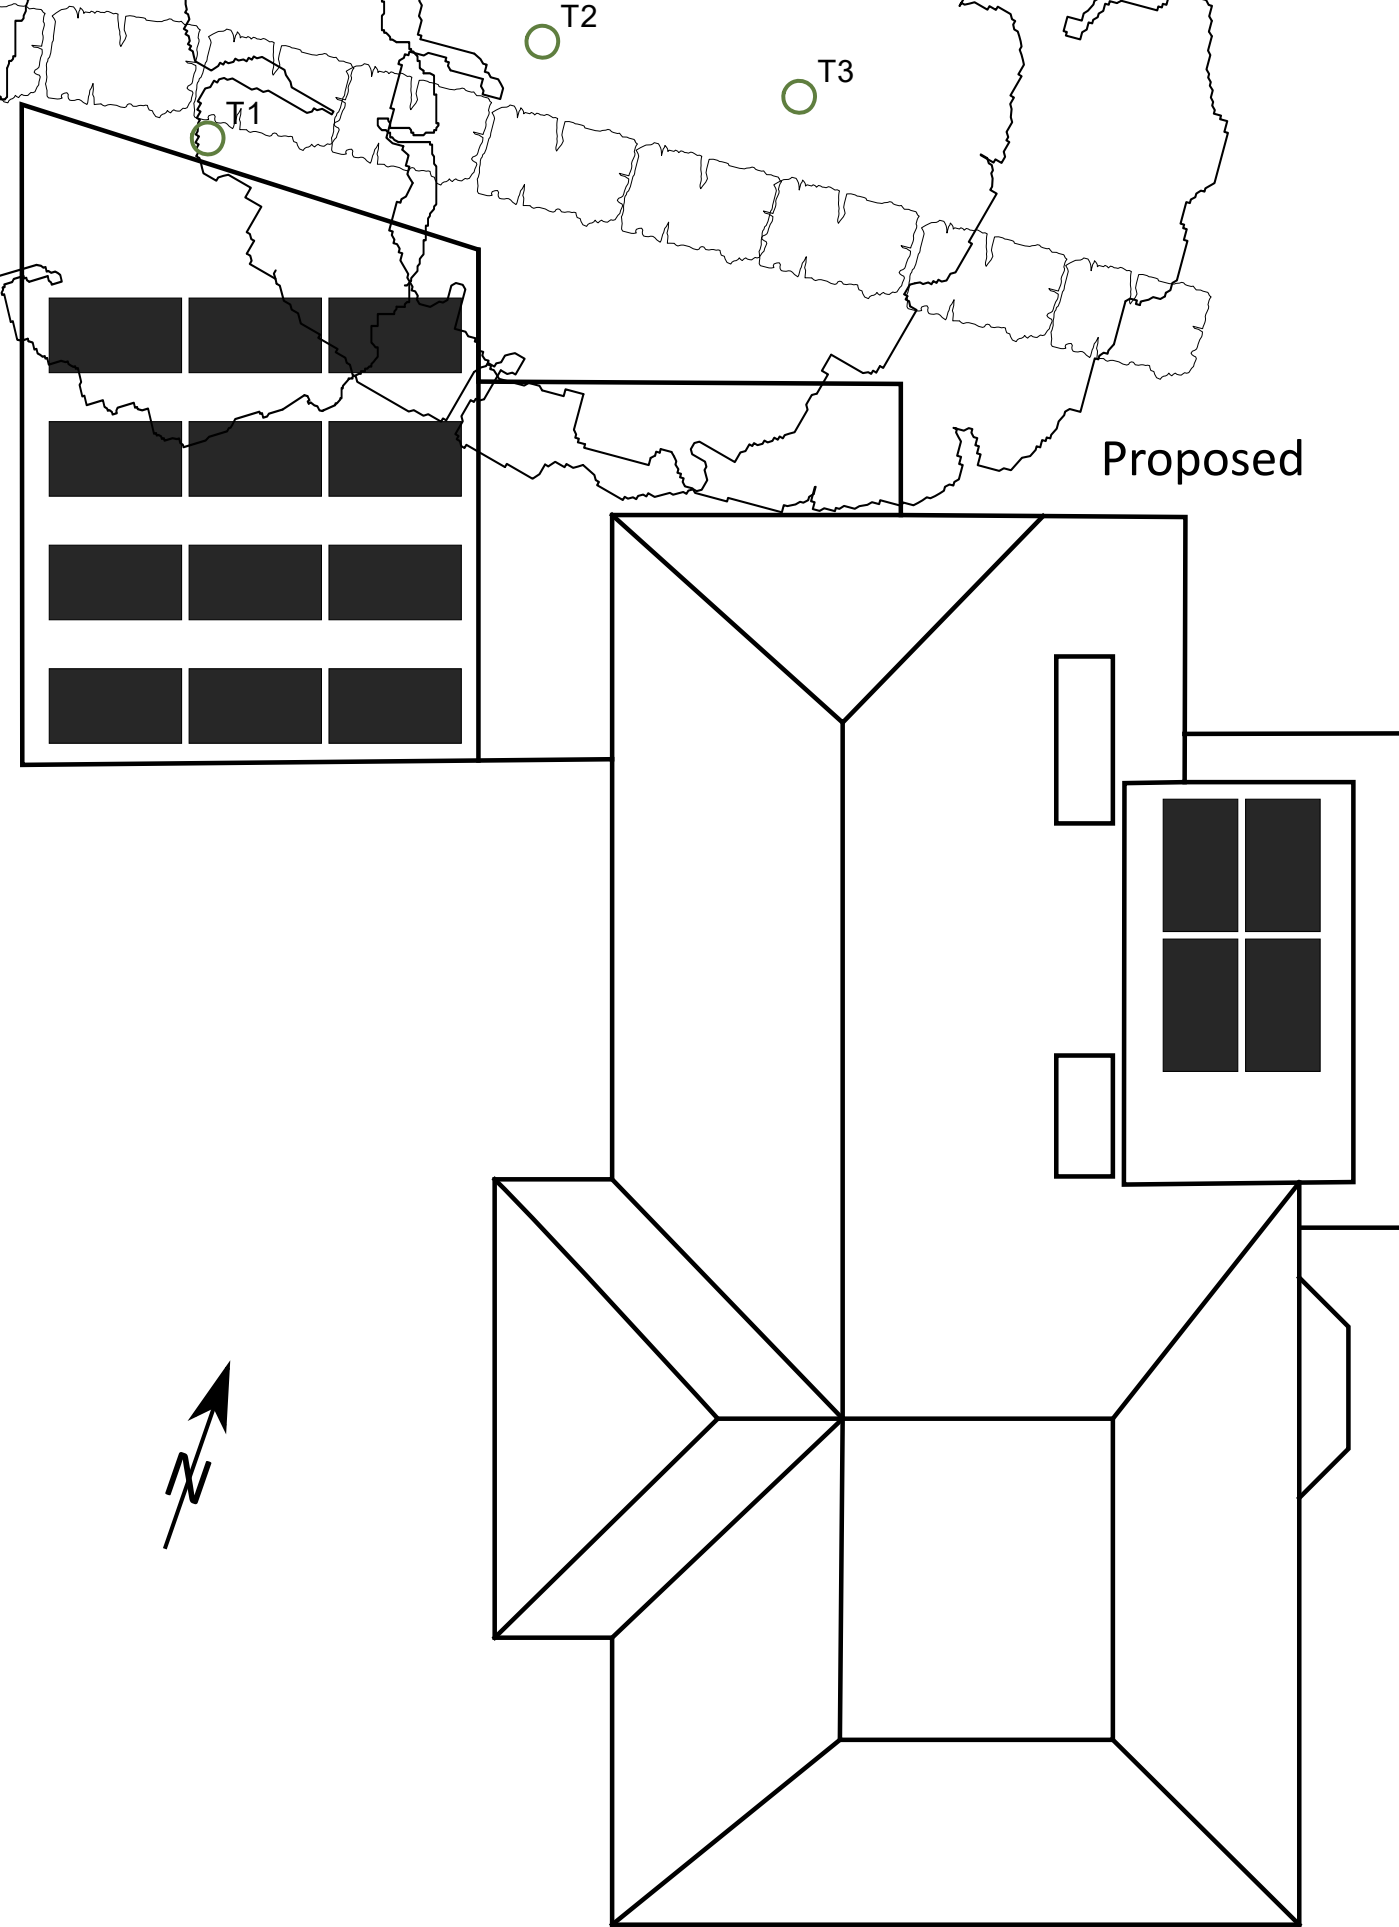

Proposed

Untapped Energy
11 Templewood, Welwyn Garden
City, Hertfordshire, AL8 7HT
TEL: 07930 593389
E: Info@untappedenergy.co.uk

Job Title
Solar PV Installation at
16 Deards End Ln, Knebworth
Hertfordshire, SG3 6NL
for Mr Alex Mitchell

Drawing Title
As Proposed & Exisiting
Roof Plan

Scale
1:100 @A3
Date
Oct'25
Job NO.
25-021

Drawing Number
04

Revision
A