


16 Deards End Lane - Site Plan 1:150

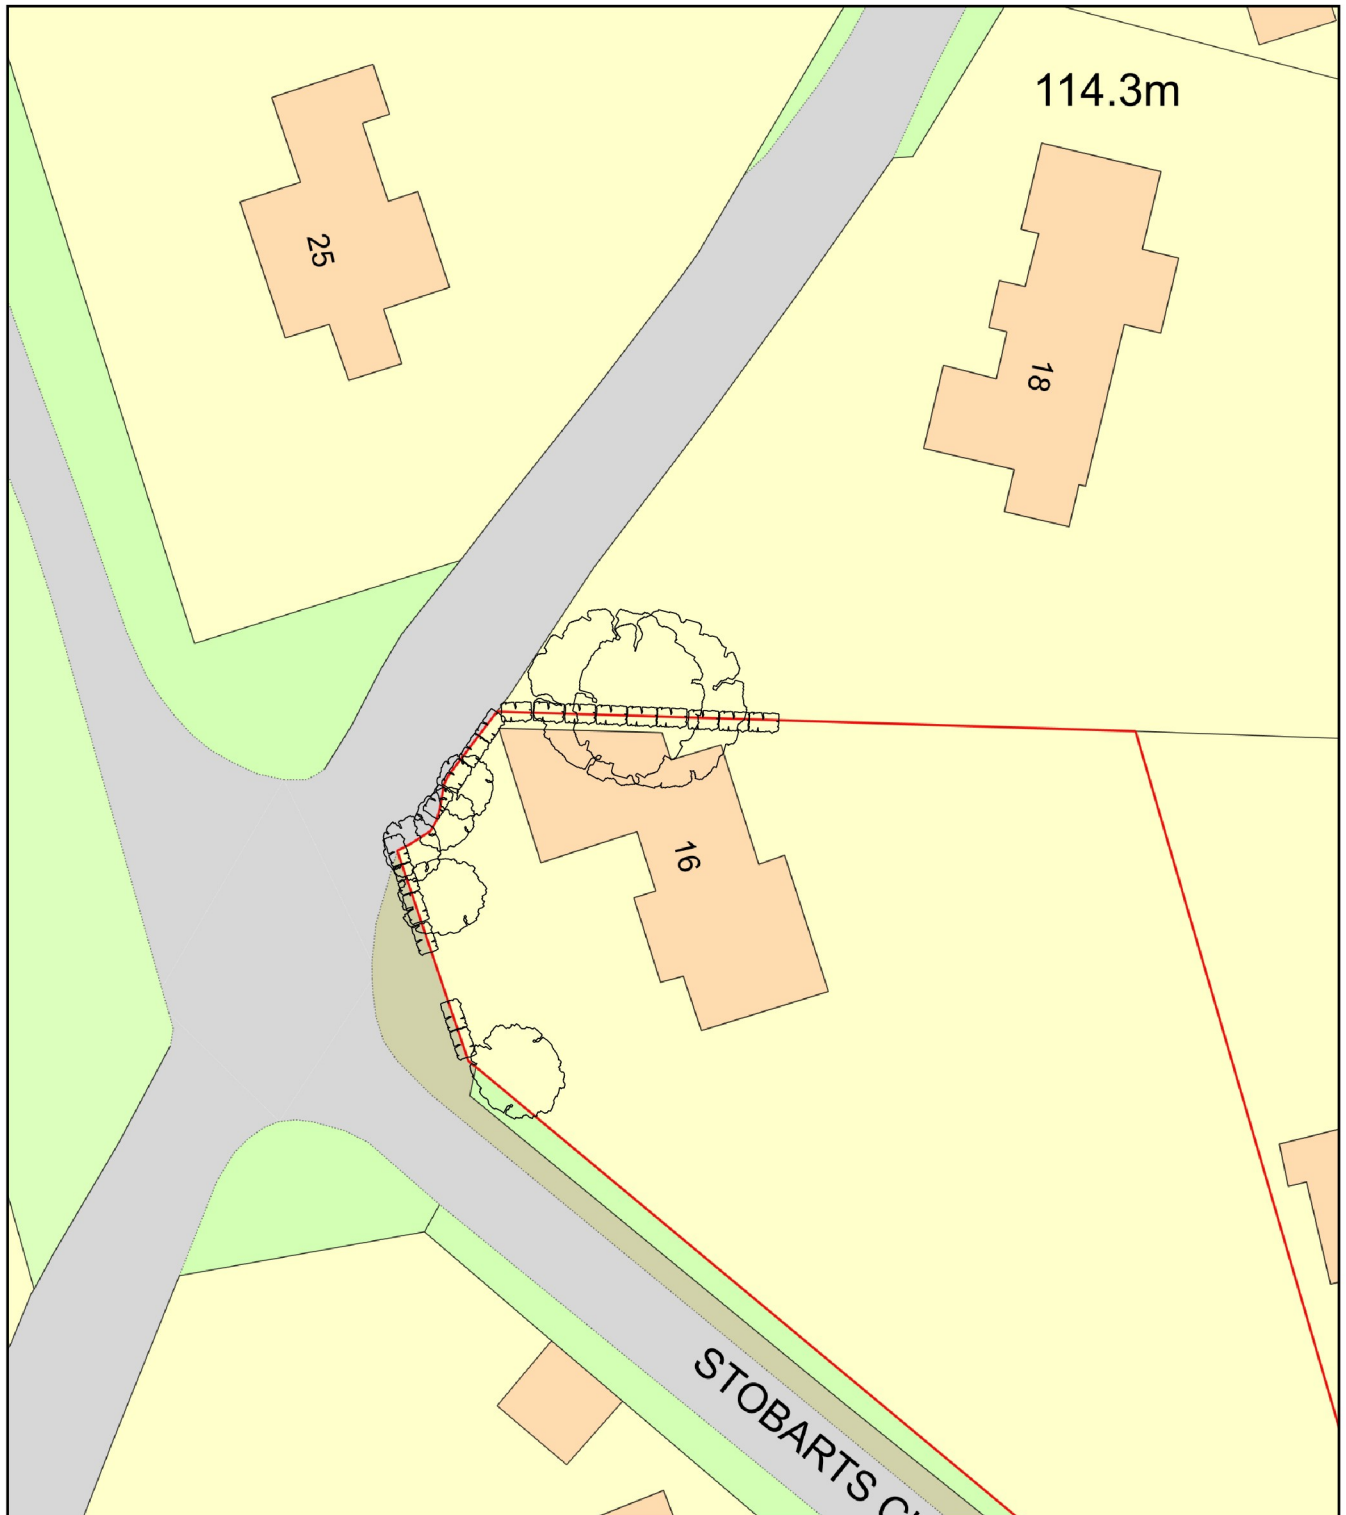

0 20
Metres



Plan Produced for: Alex Mitchell

Date Produced: 24 Oct 2025

Plan Reference Number: TQRQM25297180249626

Scale: 1:500 @ A4