



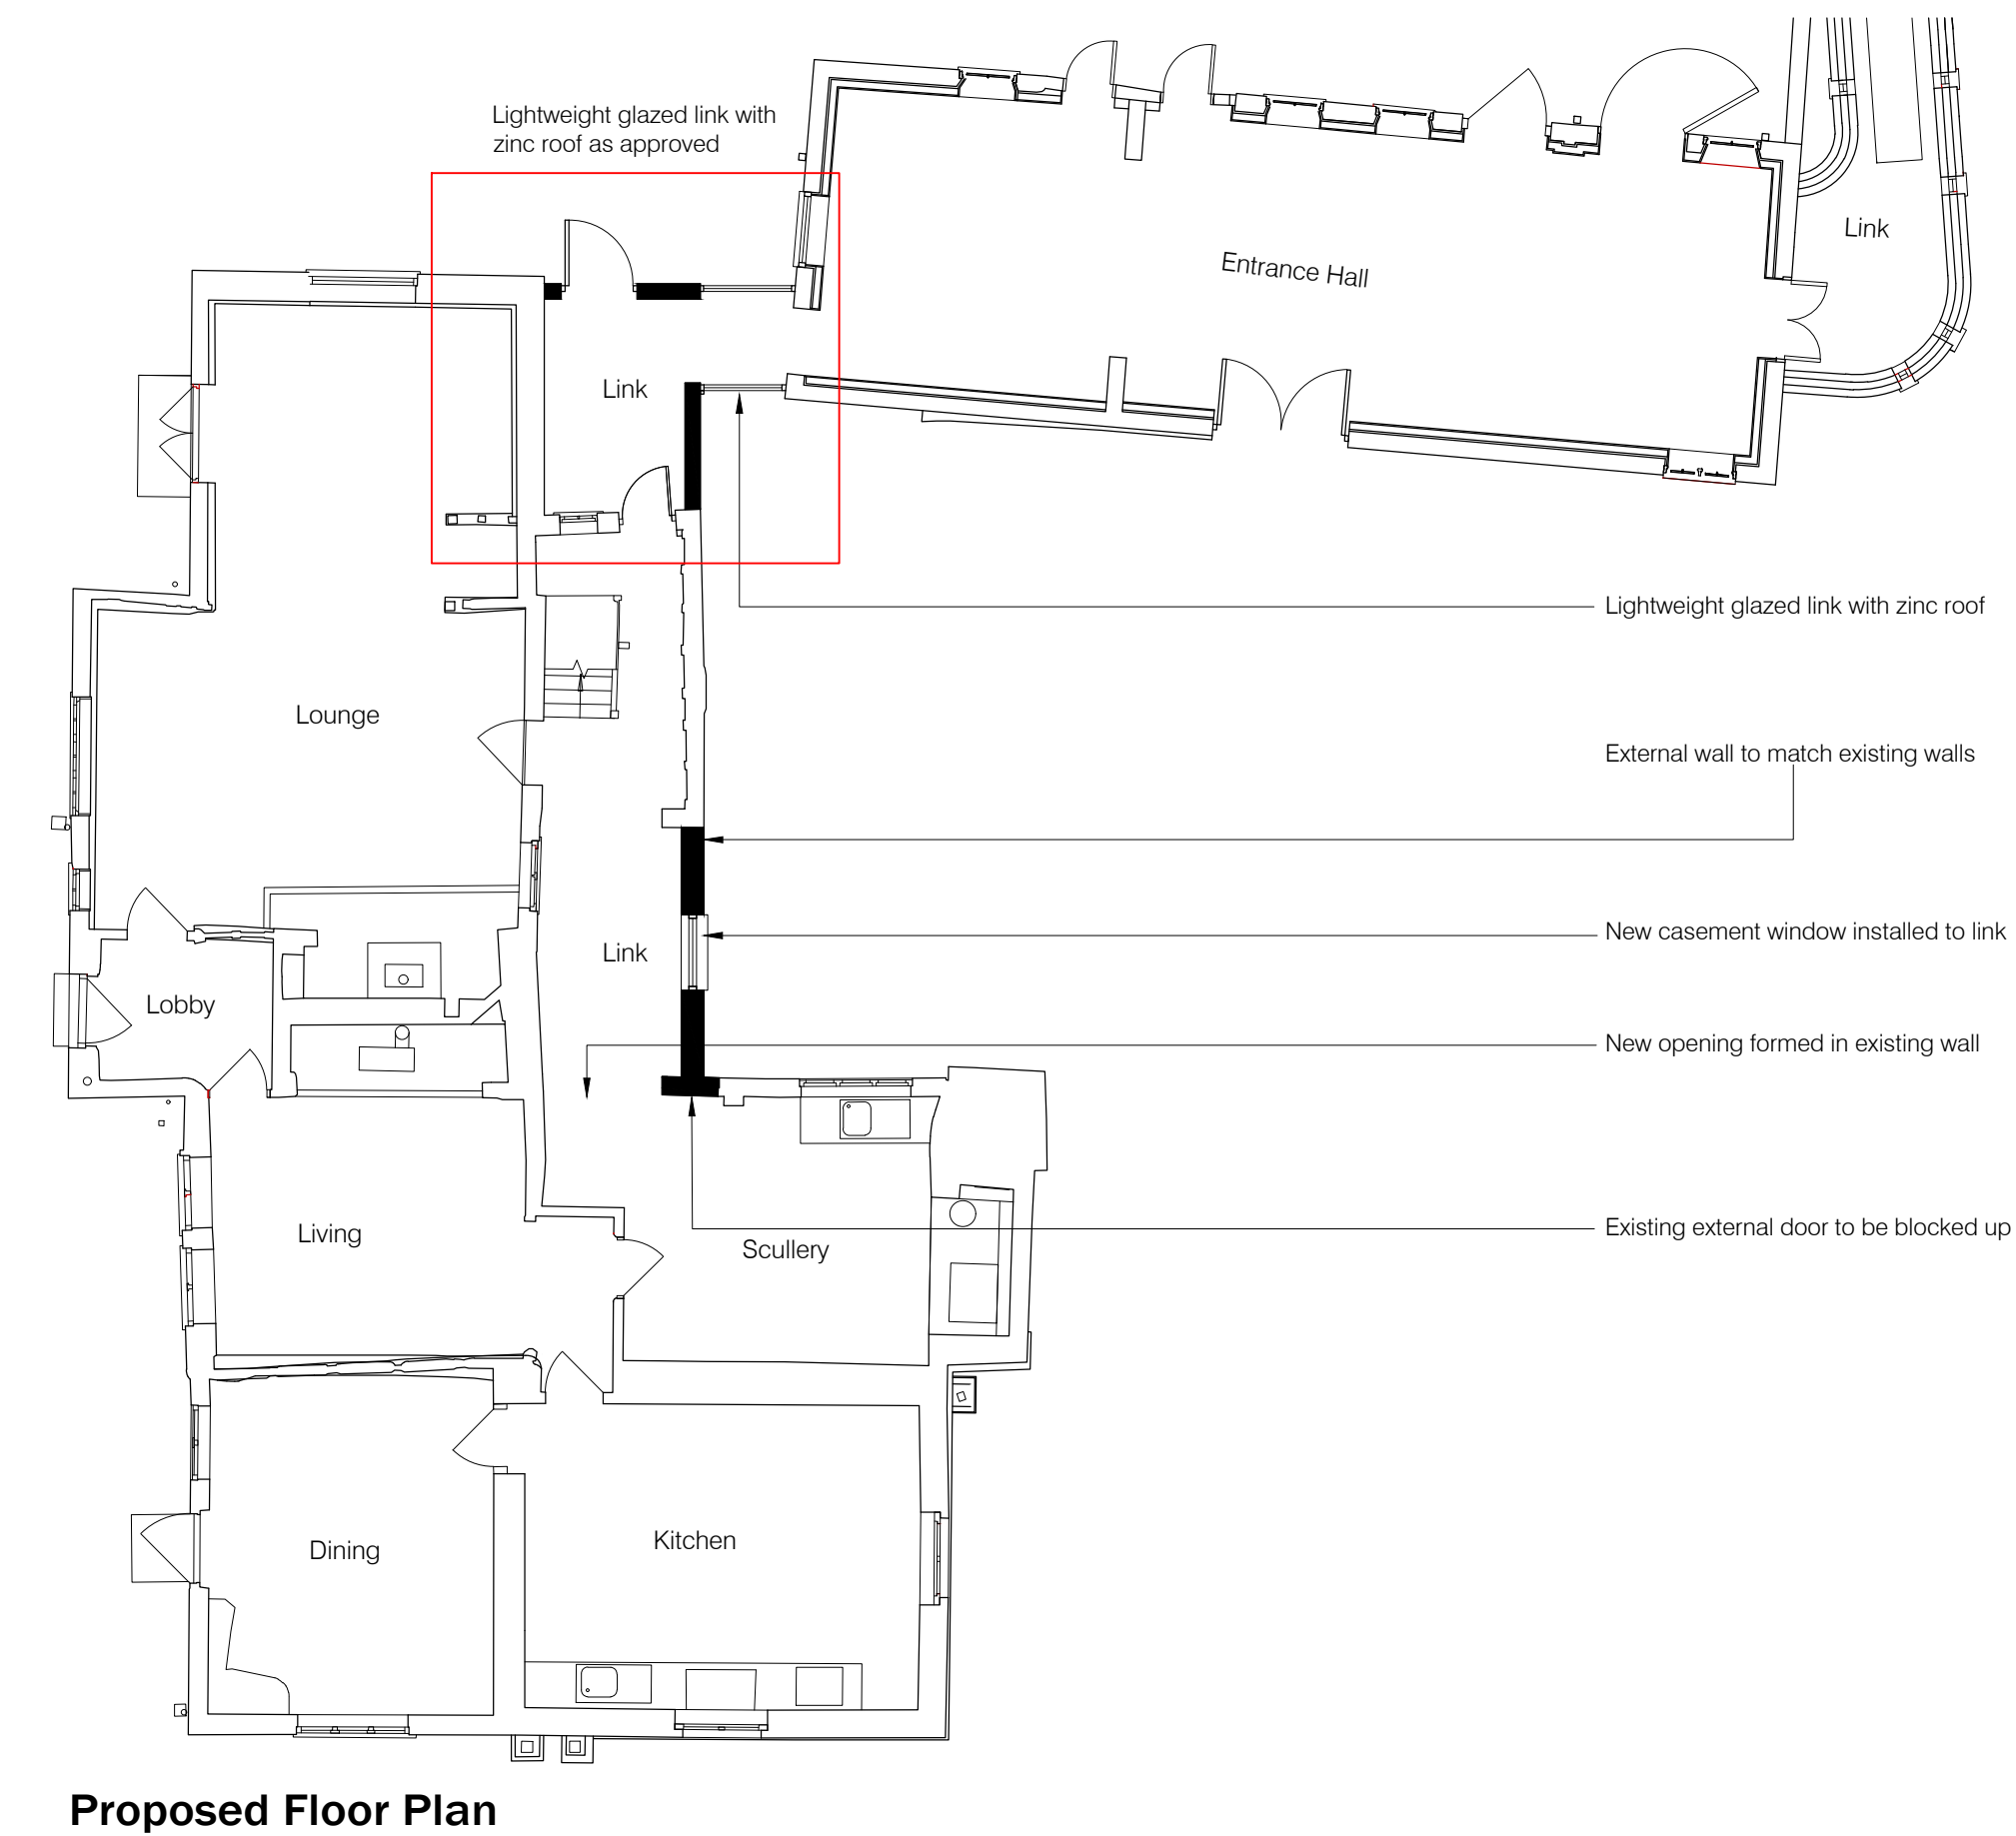

1:	1	0.1 m	○ CLIENT MUST SEEK SEPARATE SPECIALIST ADVICE ON PARTY WALL MATTER IN SUFFICIENT TIME TO SERVE ALL NOTICES IF REQUIRED
1:	20	2 m	
1:	50	5 m	○ ALL STRUCTURAL ELEMENTS ARE INDICATIVE ONLY AND SUBJECT TO FULL STRUCTURAL DESIGN BY STRUCTURAL ENGINEER - ALL DESIGN IS SUBJECT TO STRUCTURAL DESIGN TO BE PROVIDED BY OTHERS
1:	100	10 m	
1:	200	20 m	
1:	500	50 m	○ THIS DRAWING IS FOR PLANNING APPROVAL ONLY AND SUBJECT TO ALL OTHER RELEVANT STATUTORY APPROVALS
1:	1250	125 m	

This drawing is protected under © copy right

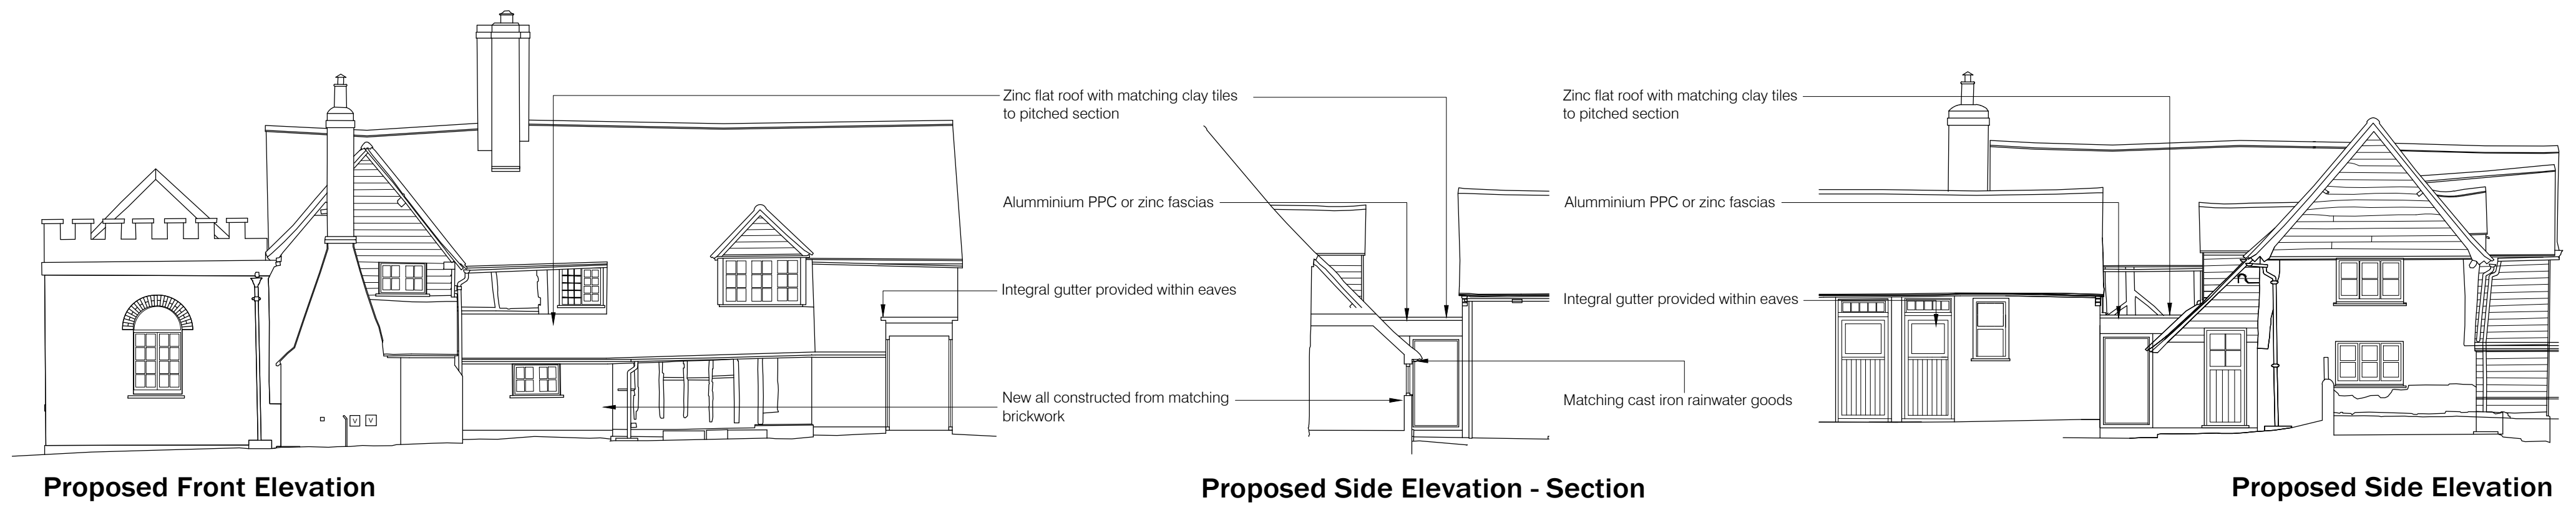

for approval

CONTRACT
Proposed Links, Rye End Farm,
Codicote,
Hitchin, Hertfordshire, SG4 8SU

DRAWING TITLE
Proposed Floor Plan and Elevations

SCALE 1:100@A2 DRAWING NUMBER REVISION

DATE Sept 2024 P04

DRAWN JEI

JOB NUMBER RSD-23-11 CHECKED BY

redshed design
45 Hoo Road
Mespershall
Bedfordshire
SG17 5lp

telephone: 01462 807175, 07884008970
fax: 01462 807175
e-mail: james@redsheddesign.co.uk
www.redsheddesign.co.uk