





Existing Front Elevation

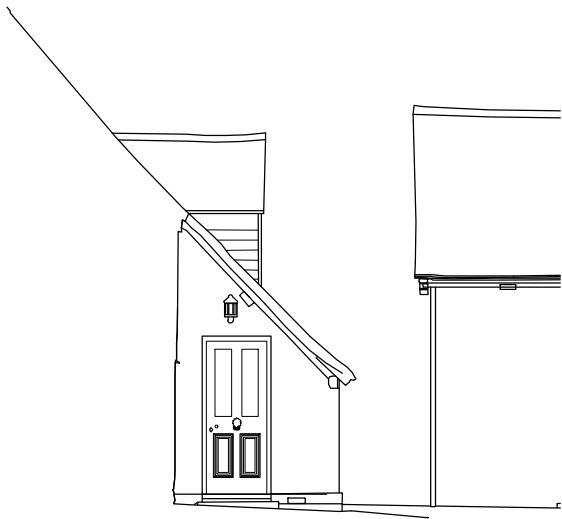

Existing Side Elevation - Section



Existing Side Elevation

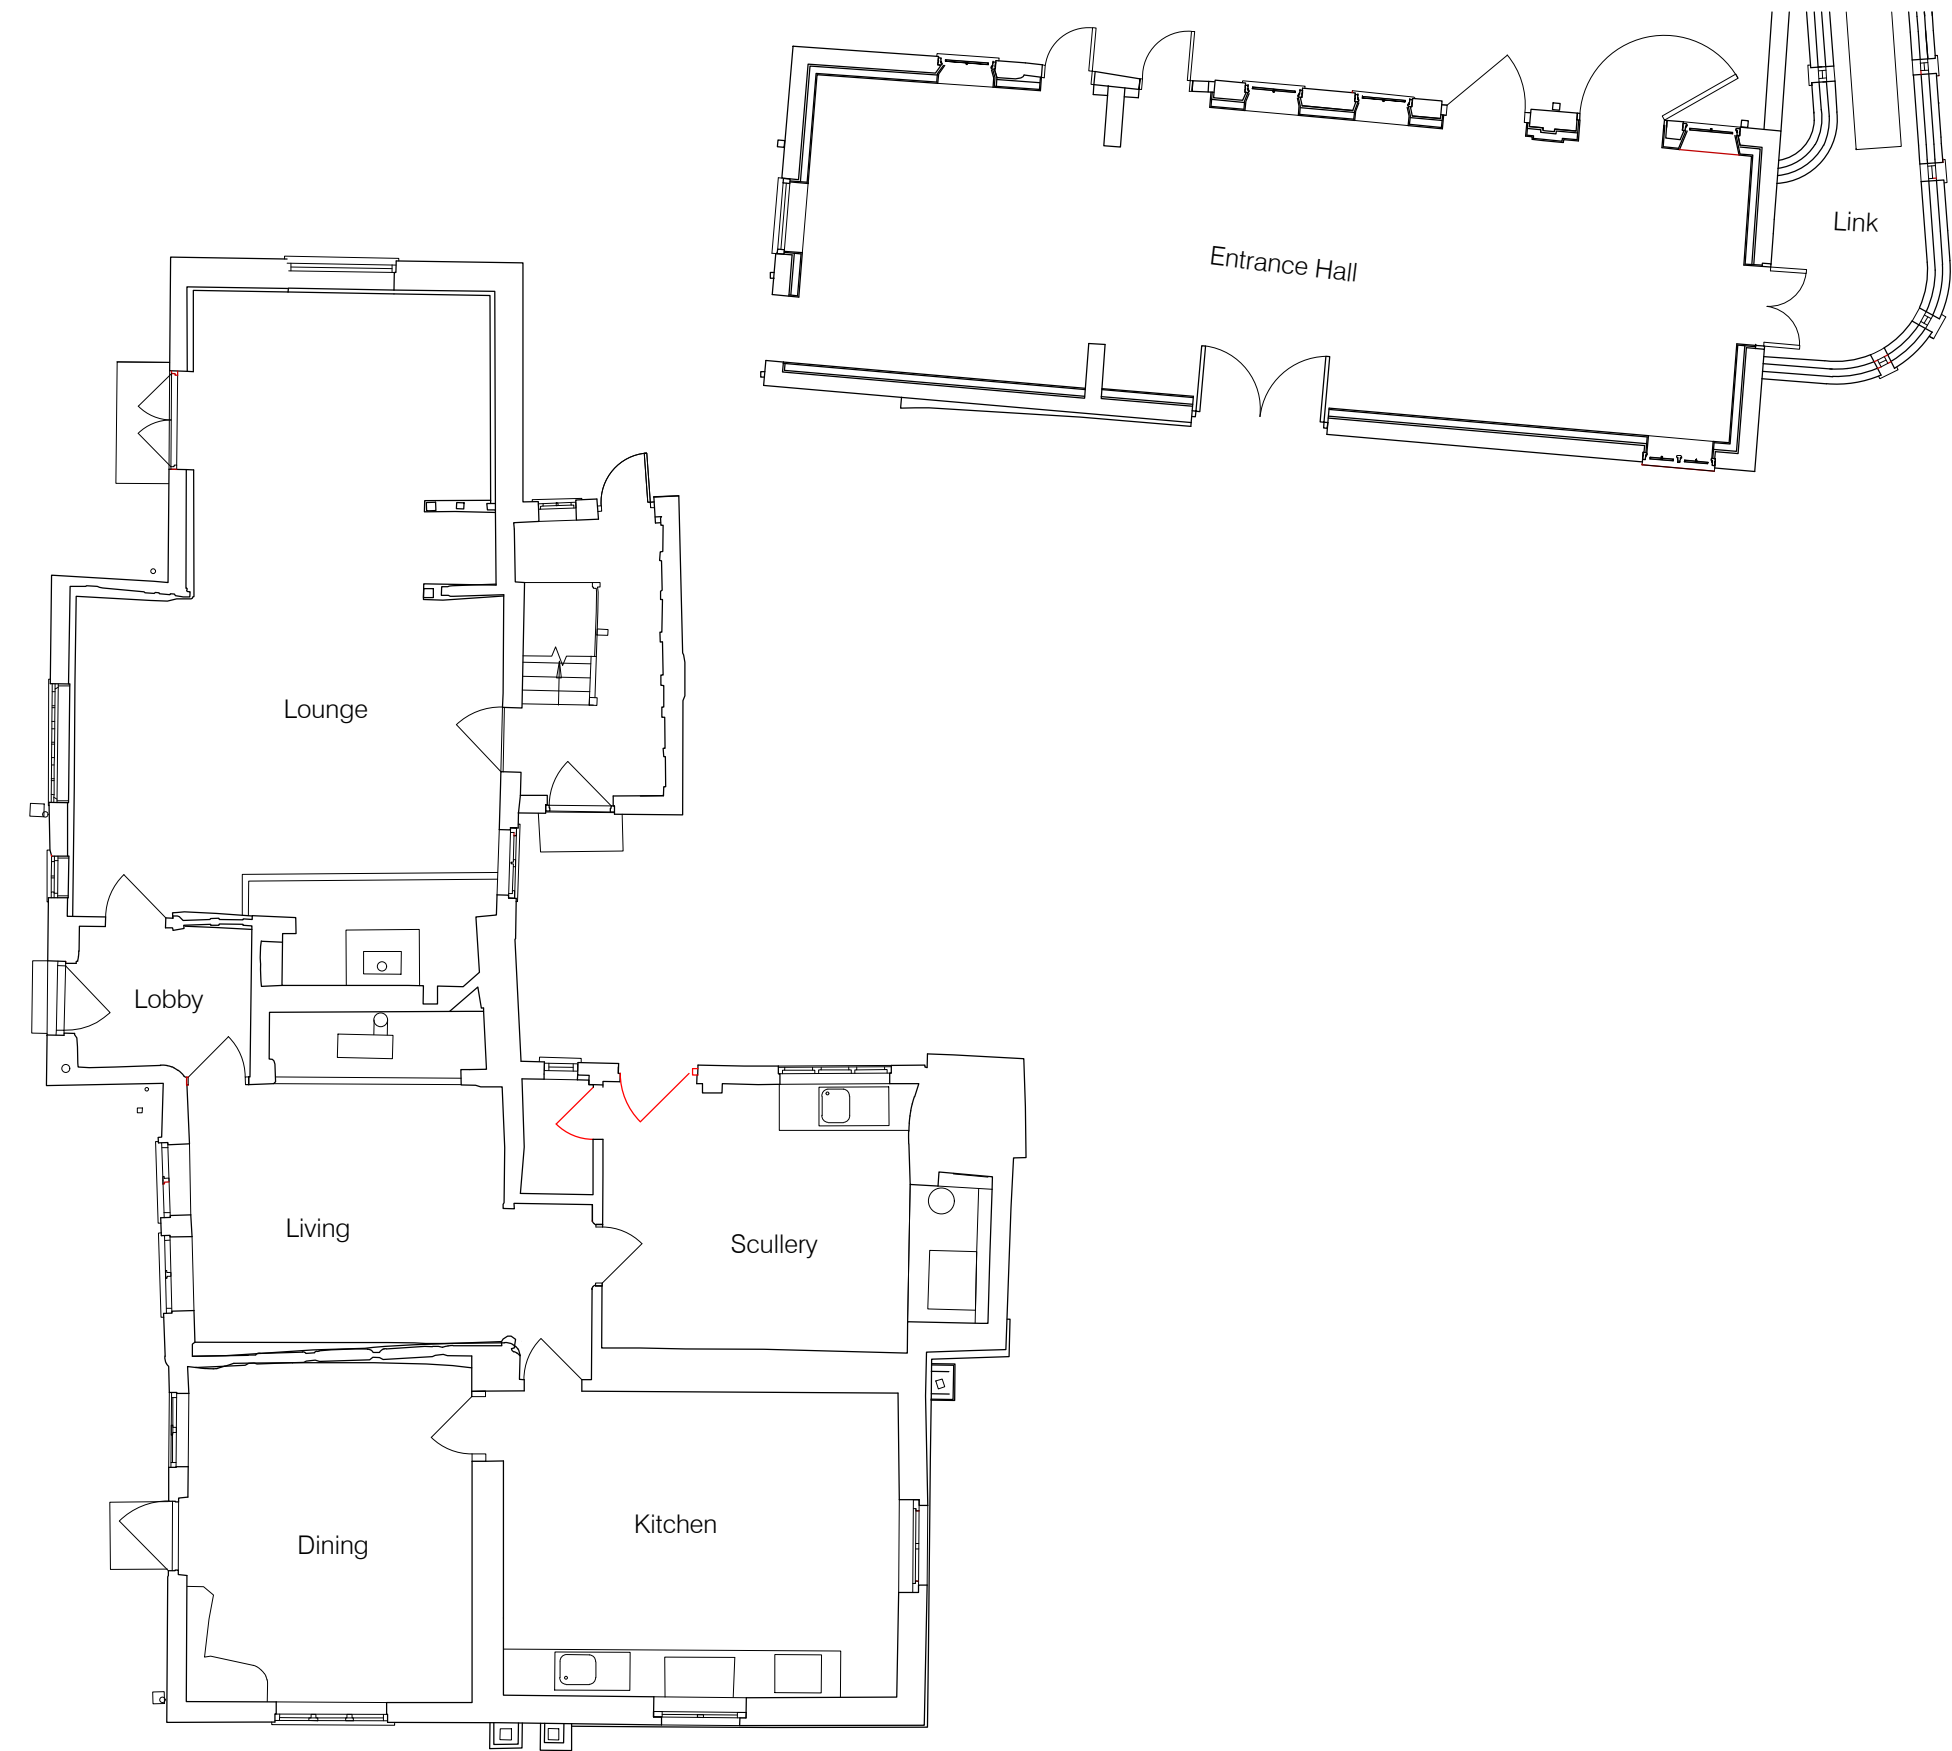

Existing Floor Plan

1:	1	0.1 m
1:	20	2 m
1:	50	5 m
1:	100	10 m
1:	200	20 m
1:	500	50 m
1:	1250	125 m

- o CLIENT MUST SEEK SEPARATE SPECIALIST ADVICE ON PARTY WALL MATTER IN SUFFICIENT TIME TO SERVE ALL NOTICES IF REQUIRED
- o ALL STRUCTURAL ELEMENTS ARE INDICATIVE ONLY AND SUBJECT TO FULL STRUCTURAL DESIGN BY STRUCTURAL ENGINEER - ALL DESIGN IS SUBJECT TO STRUCTURAL DESIGN TO BE PROVIDED BY OTHERS
- o THIS DRAWING IS FOR PLANNING APPROVAL ONLY AND SUBJECT TO ALL OTHER RELEVANT STATUTORY APPROVALS

This drawing is protected under © copy right



for approval

CONTRACT
Proposed Links, Rye End Farm,
Codicote,
Hitchin, Hertfordshire, SG4 8SU

DRAWING TITLE
Existing Floor Plan and Elevations

SCALE 1:100@A2 DRAWING NUMBER P03

DATE Sept 2024

DRAWN JEI

JOB NUMBER RSD-23-11

CHECKED BY

redshed design
45 Hoo Road
Mepworth
Bedfordshire
SG17 5JP

telephone: 01462 807175, 07884008970
fax: 01462 807175
e-mail: james@redsheddesign.co.uk
www.redsheddesign.co.uk