




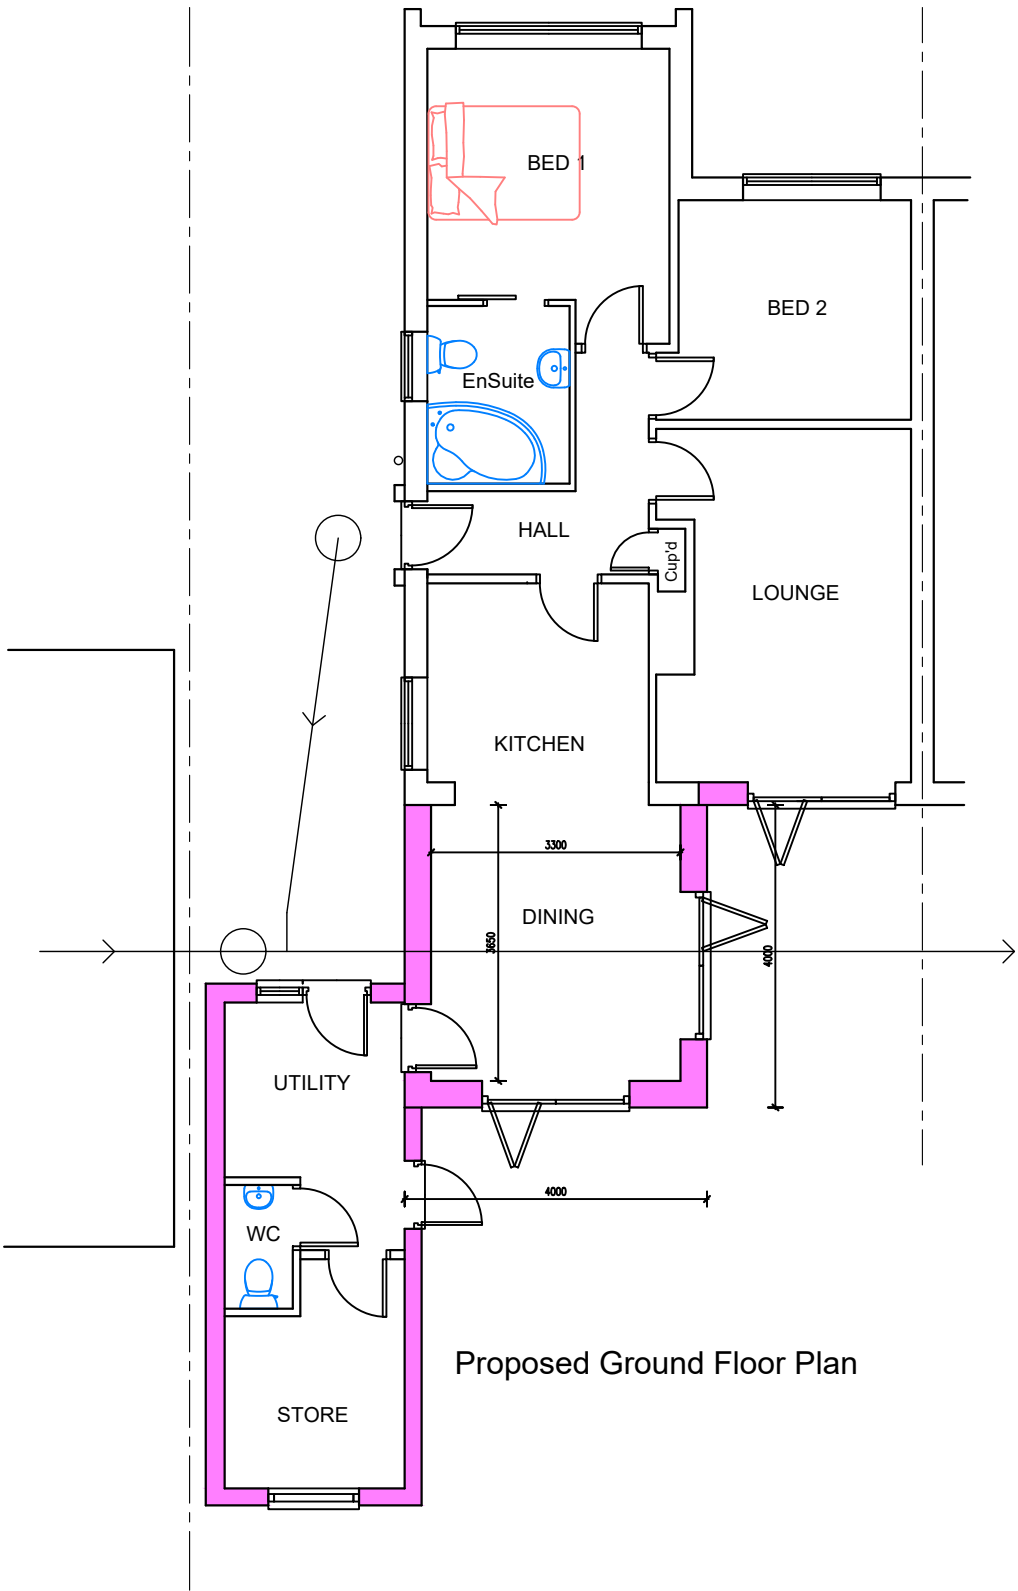

Proposed Ground Floor Plan

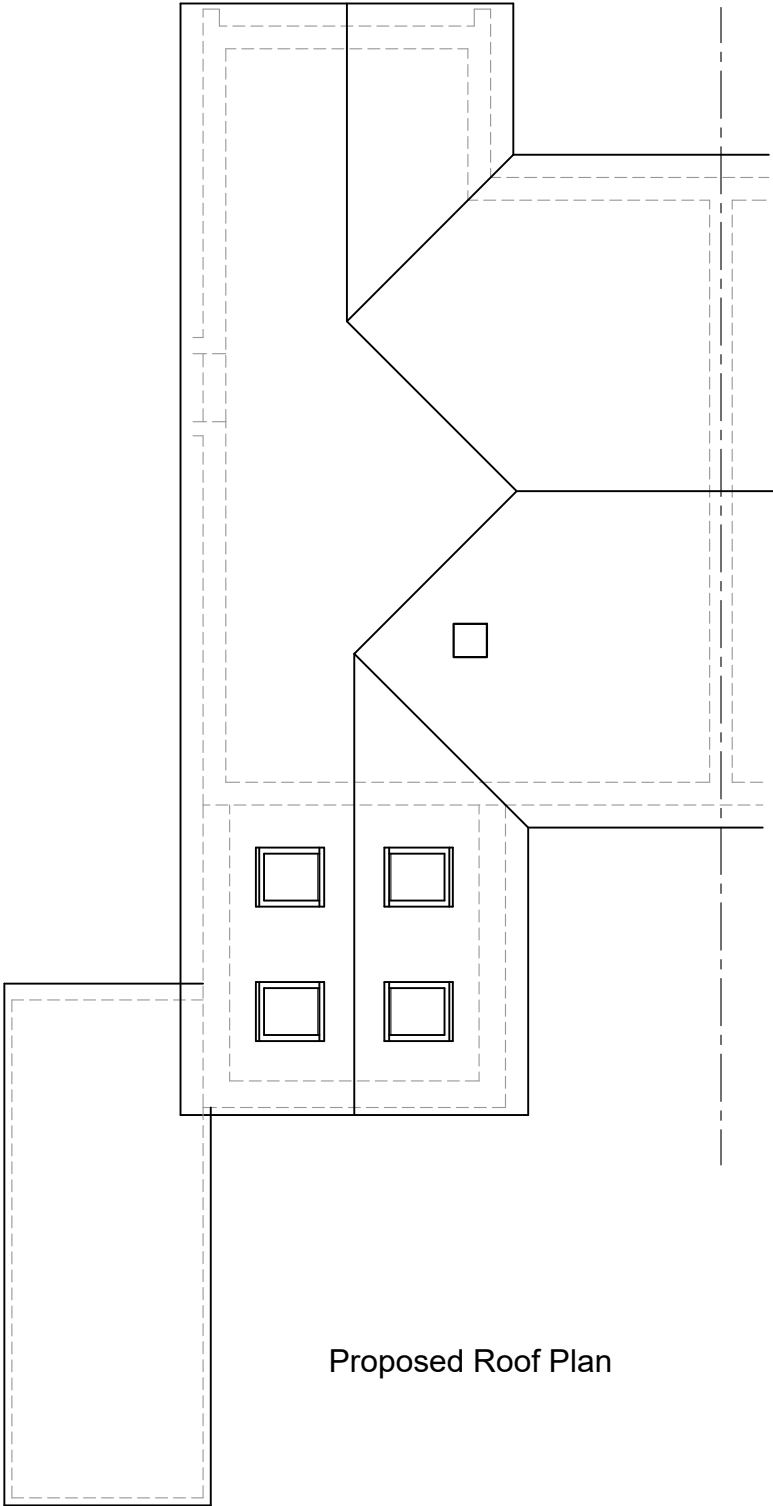

Proposed Roof Plan

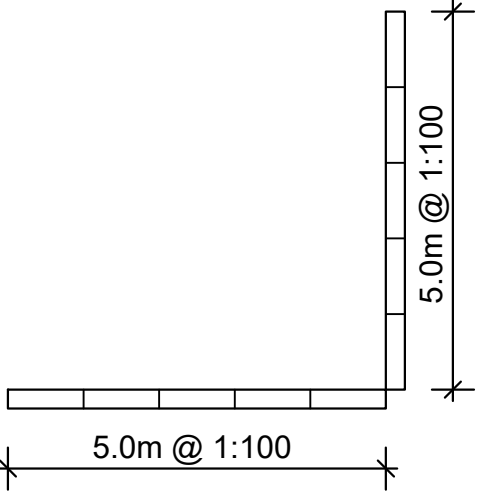

Rev.	Description.	Date.
------	--------------	-------

AT Design (Welwyn) Ltd Architectual Design Services 30c High Street, Welwyn, Herts AL6 9EQ Tel: 07931703297 - email: adamtrigg@hotmail.com		
---	--	--

Title; Proposed rear extension 63 Ninesprings Way, Hitchin Herts, SG4 9NS Proposed floor plans
--

Scale : 1:100 at A3 Date : June 2024	Drawn by: AT
---	--------------

Drg.No: AT1189-04
