




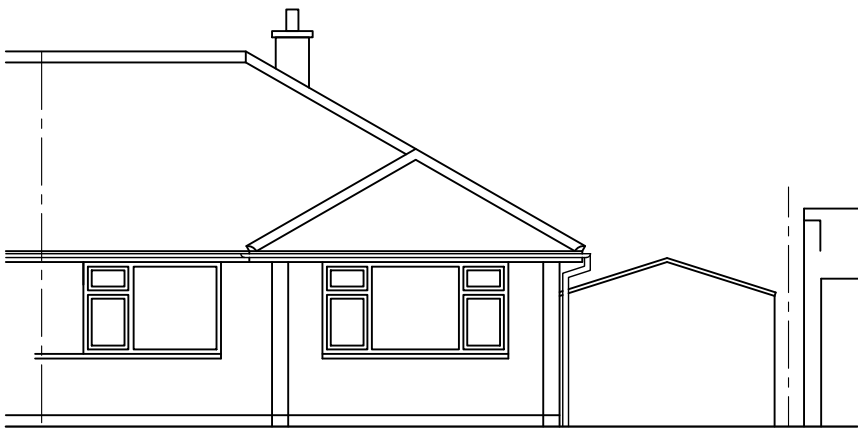


Existing Front Elevation

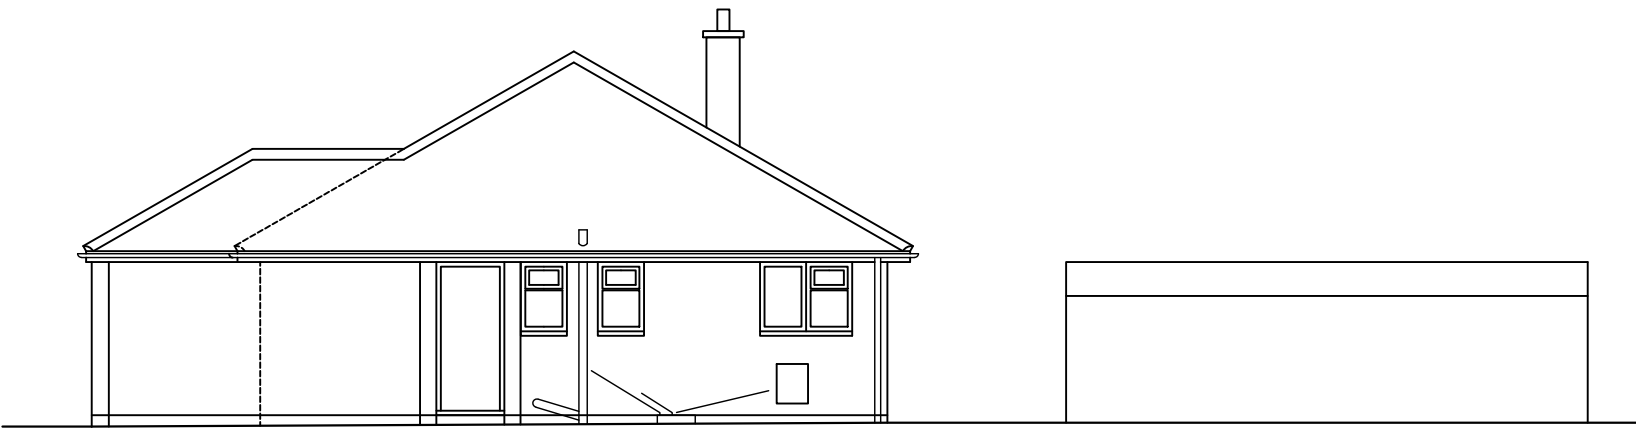


Existing Side Elevation

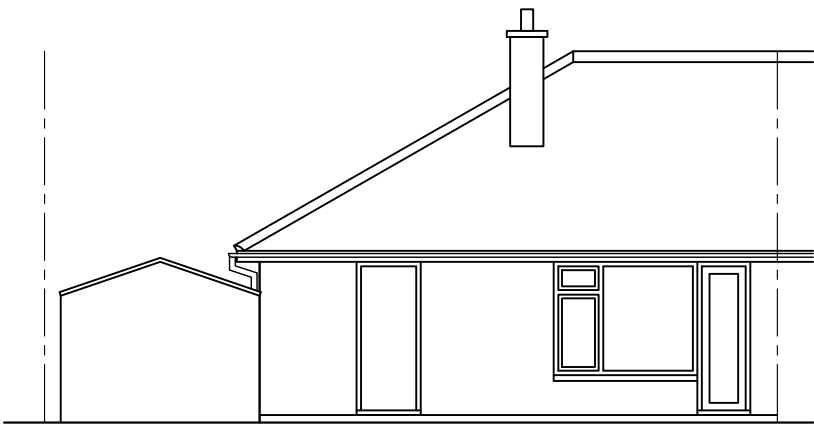

Existing Rear Elevation

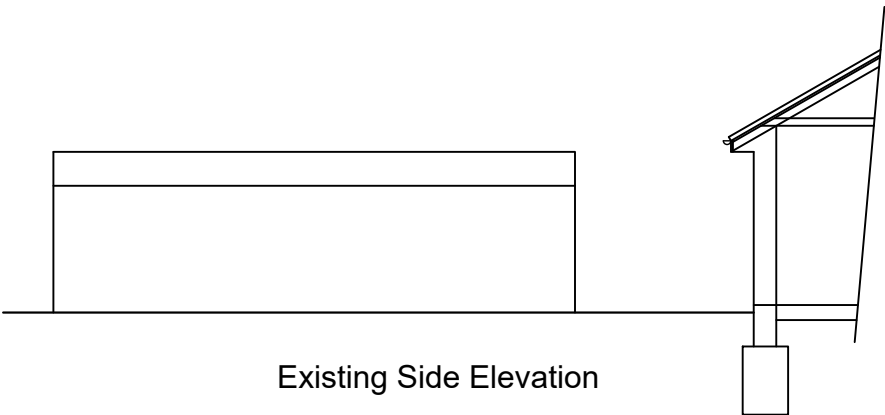

Existing Side Elevation

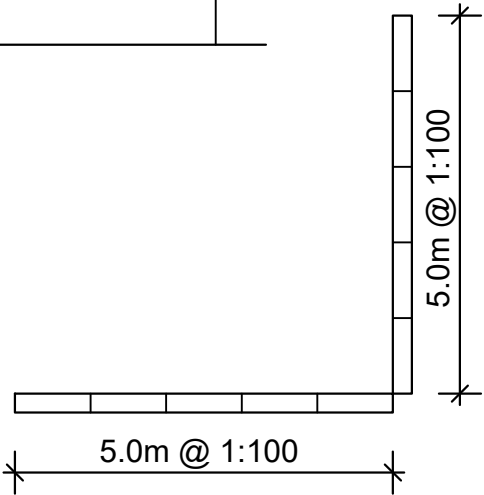

Rev.	Description.	Date.
------	--------------	-------

AT Design (Welwyn) Ltd
Architectual Design Services
30c High Street, Welwyn, Herts AL6 9EQ
Tel: 07931703297 - email: adamtrigg@hotmail.com

Title;
Proposed rear extension
63 Ninesprings Way, Hitchin
Herts, SG4 9NS
Existing elevations

Scale : 1:100 at A3
Date : June 2024
Drawn by: AT

Drg.No: AT1189-03