
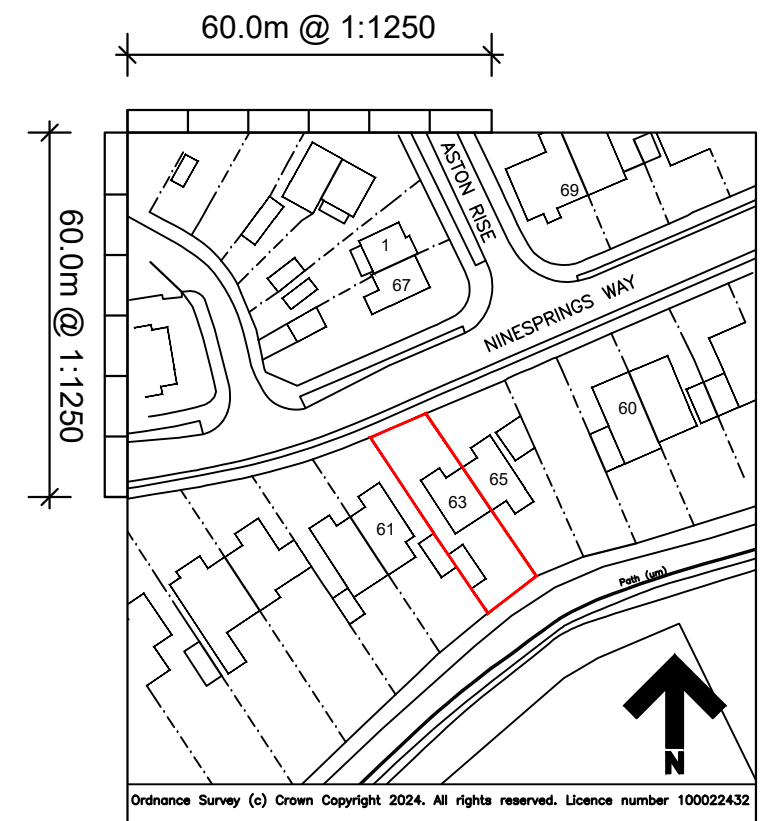


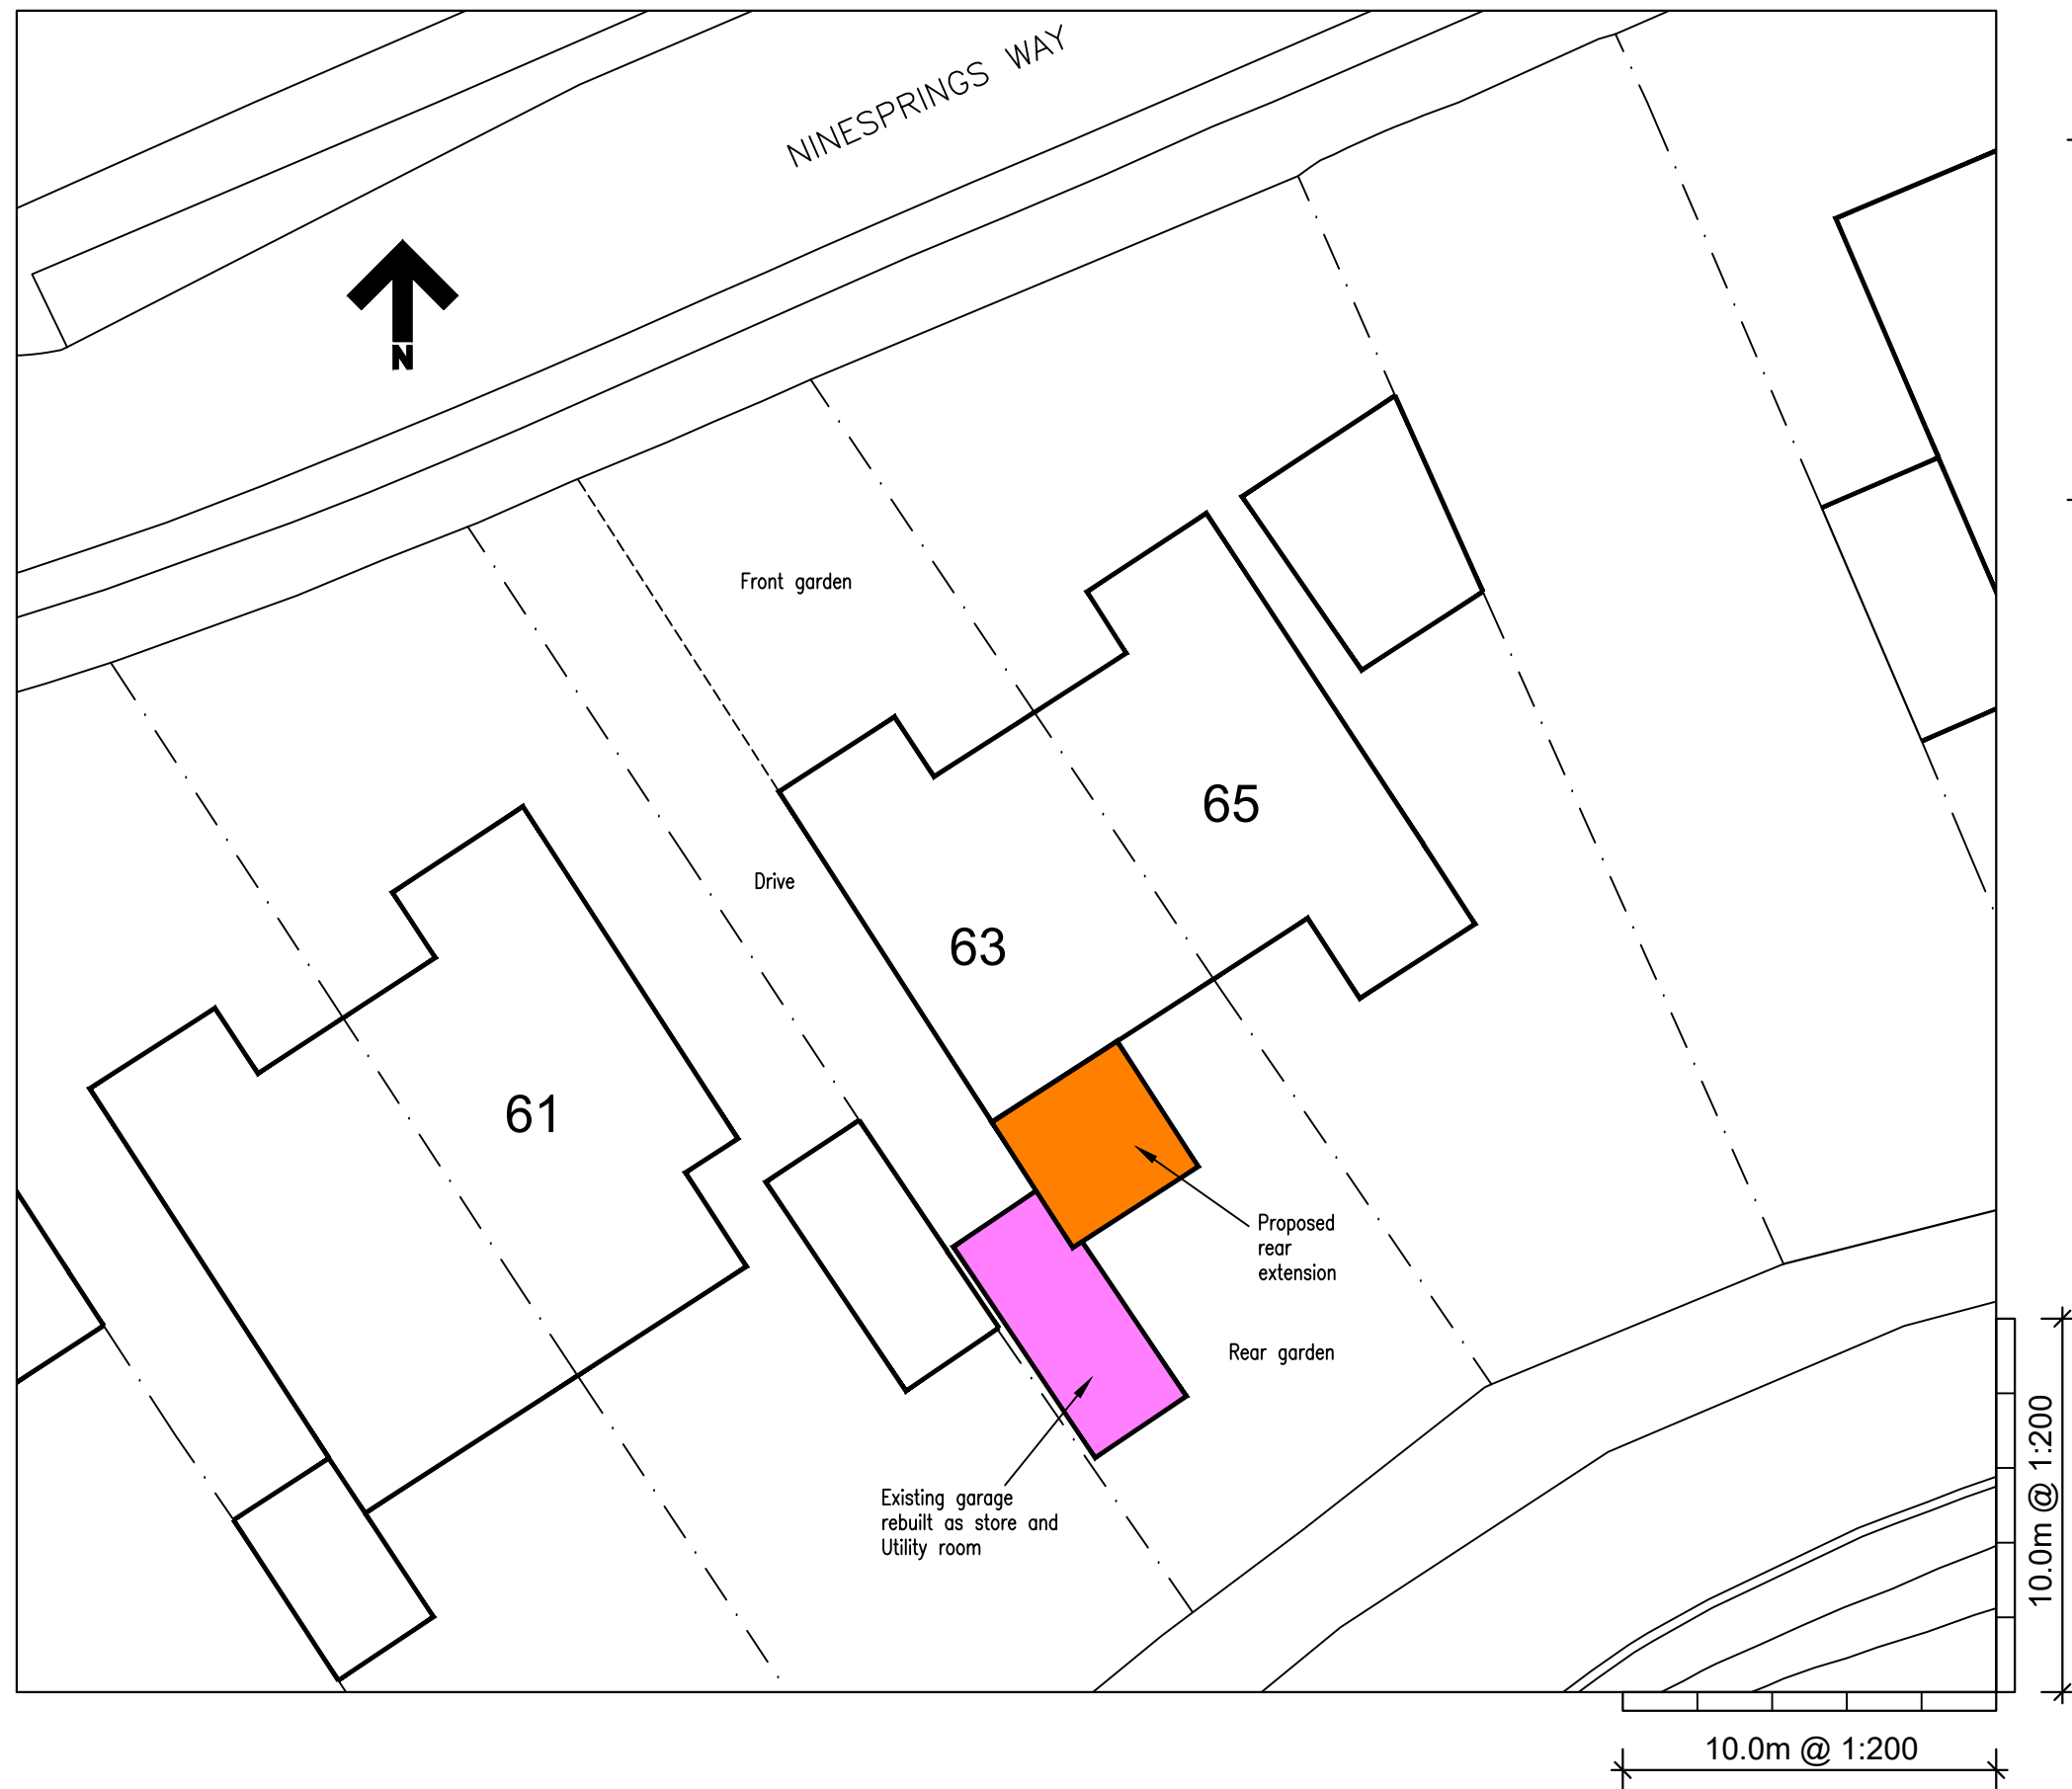

Site Location Plan 1:1250

Rev.	Description.	Date.
------	--------------	-------

AT Design (Welwyn) Ltd
Architectural Design Services
30C High Street, Welwyn, Herts AL6 9EQ
Tel: 07931703297 - email: adamtrigg@hotmail.com

Title; Proposed rear extension 63 Ninesprings Way Hitchin, Herts, SG4 9NS Site Plan and Location Plan
--

Scale : 1:200 at A3
Date : June 2024

Drawn by: AT

Drg.No: AT1189-01