




FRONT ELEVATION (WEST)

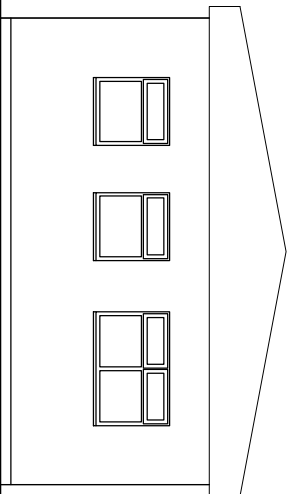


SIDE ELEVATION (SOUTH)

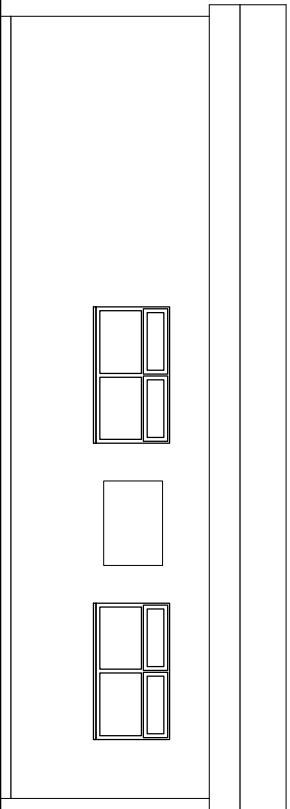

REAR ELEVATION (EAST)

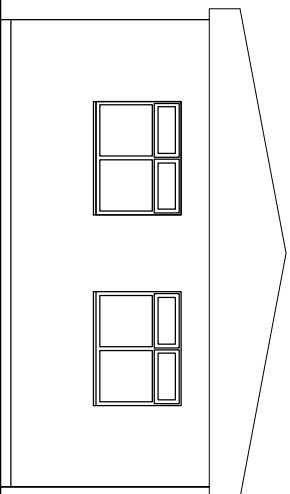

SIDE ELEVATION (NORTH)

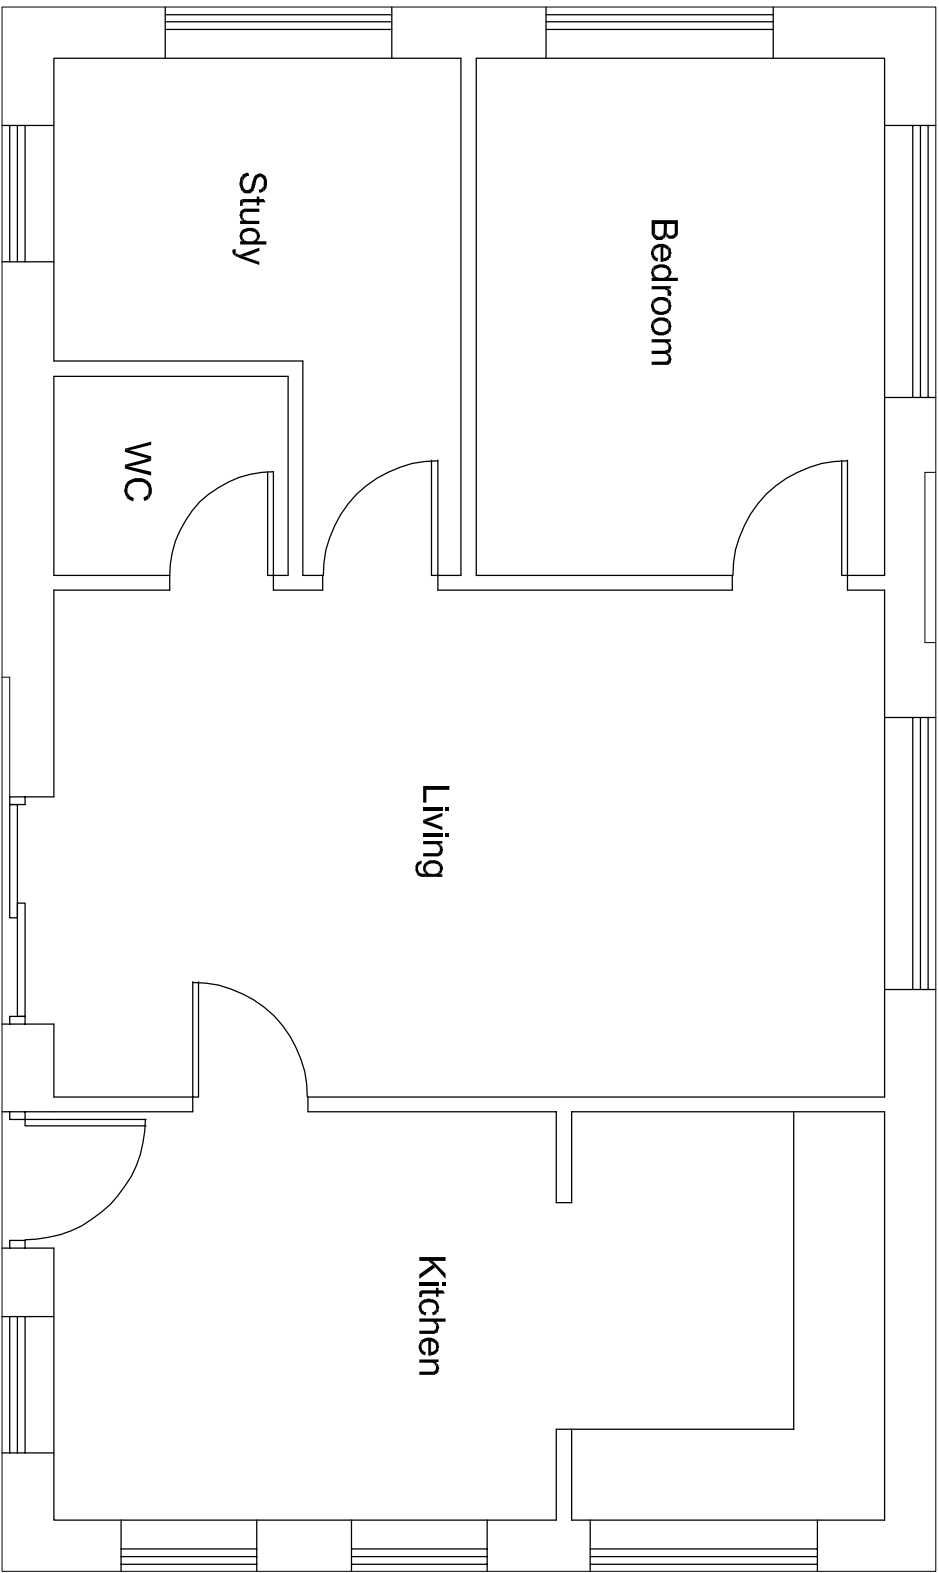

GENERAL LAYOUT



Project address THE HAWTHORNS BEDFORD ROAD HOLWELL HITCHIN. SG5 3RX			
Drawing title ANNEXE LAYOUT			
Scale A2-1:50/100	Date May 25	Drawn SC	
Drg No. K1822-03			
 Tel • 01234 709296 Email • drawingoffice@ark.com			