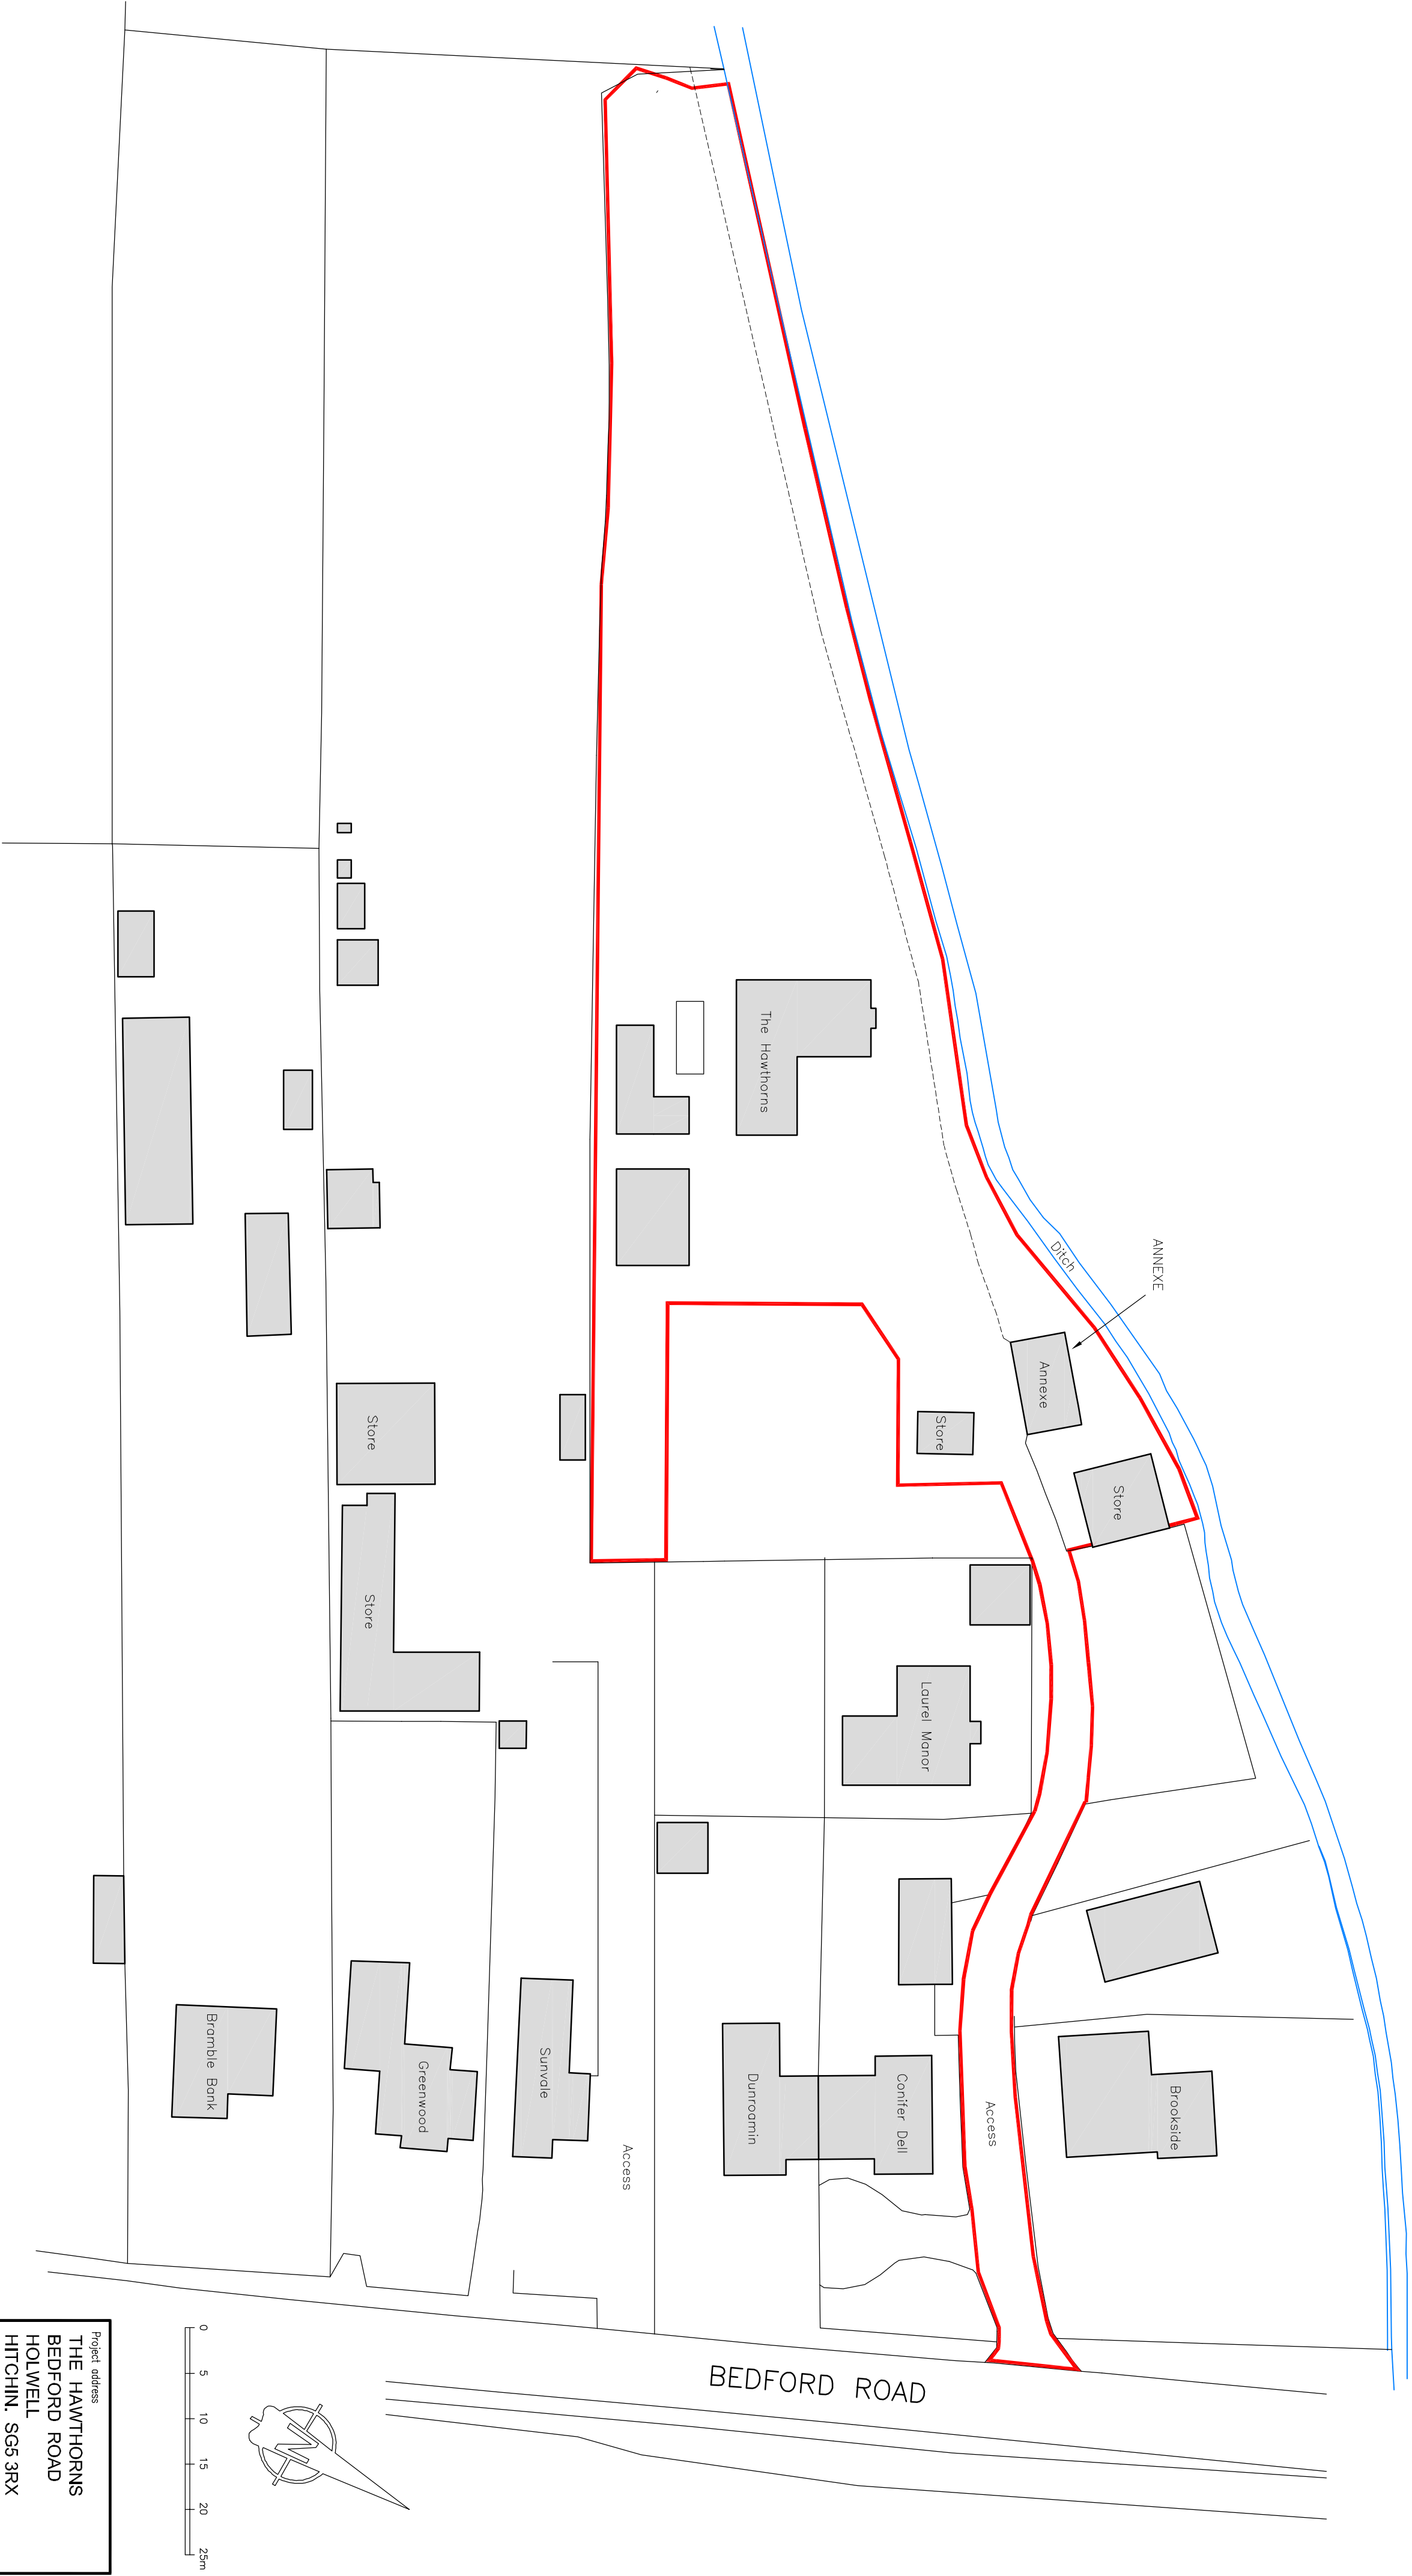


Project address THE HAWTHORNS BEDFORD ROAD HOLWELL HITCHIN. SG5 3RX			
Drawing title SITE PLAN			
Scale A2-1:500	Date May 25	Drawn SC	
Dwg No. K1822-02			
Campbell Ark TEL + 01284 709208 Email + ark@campbellark.com © This drawing is copyright.			