
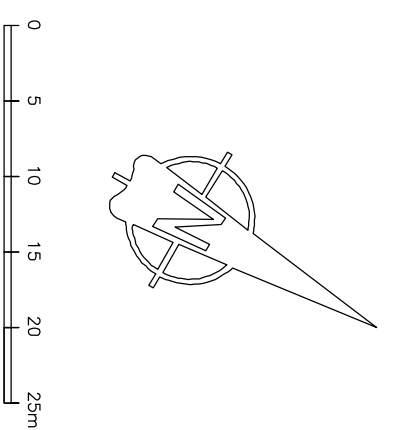


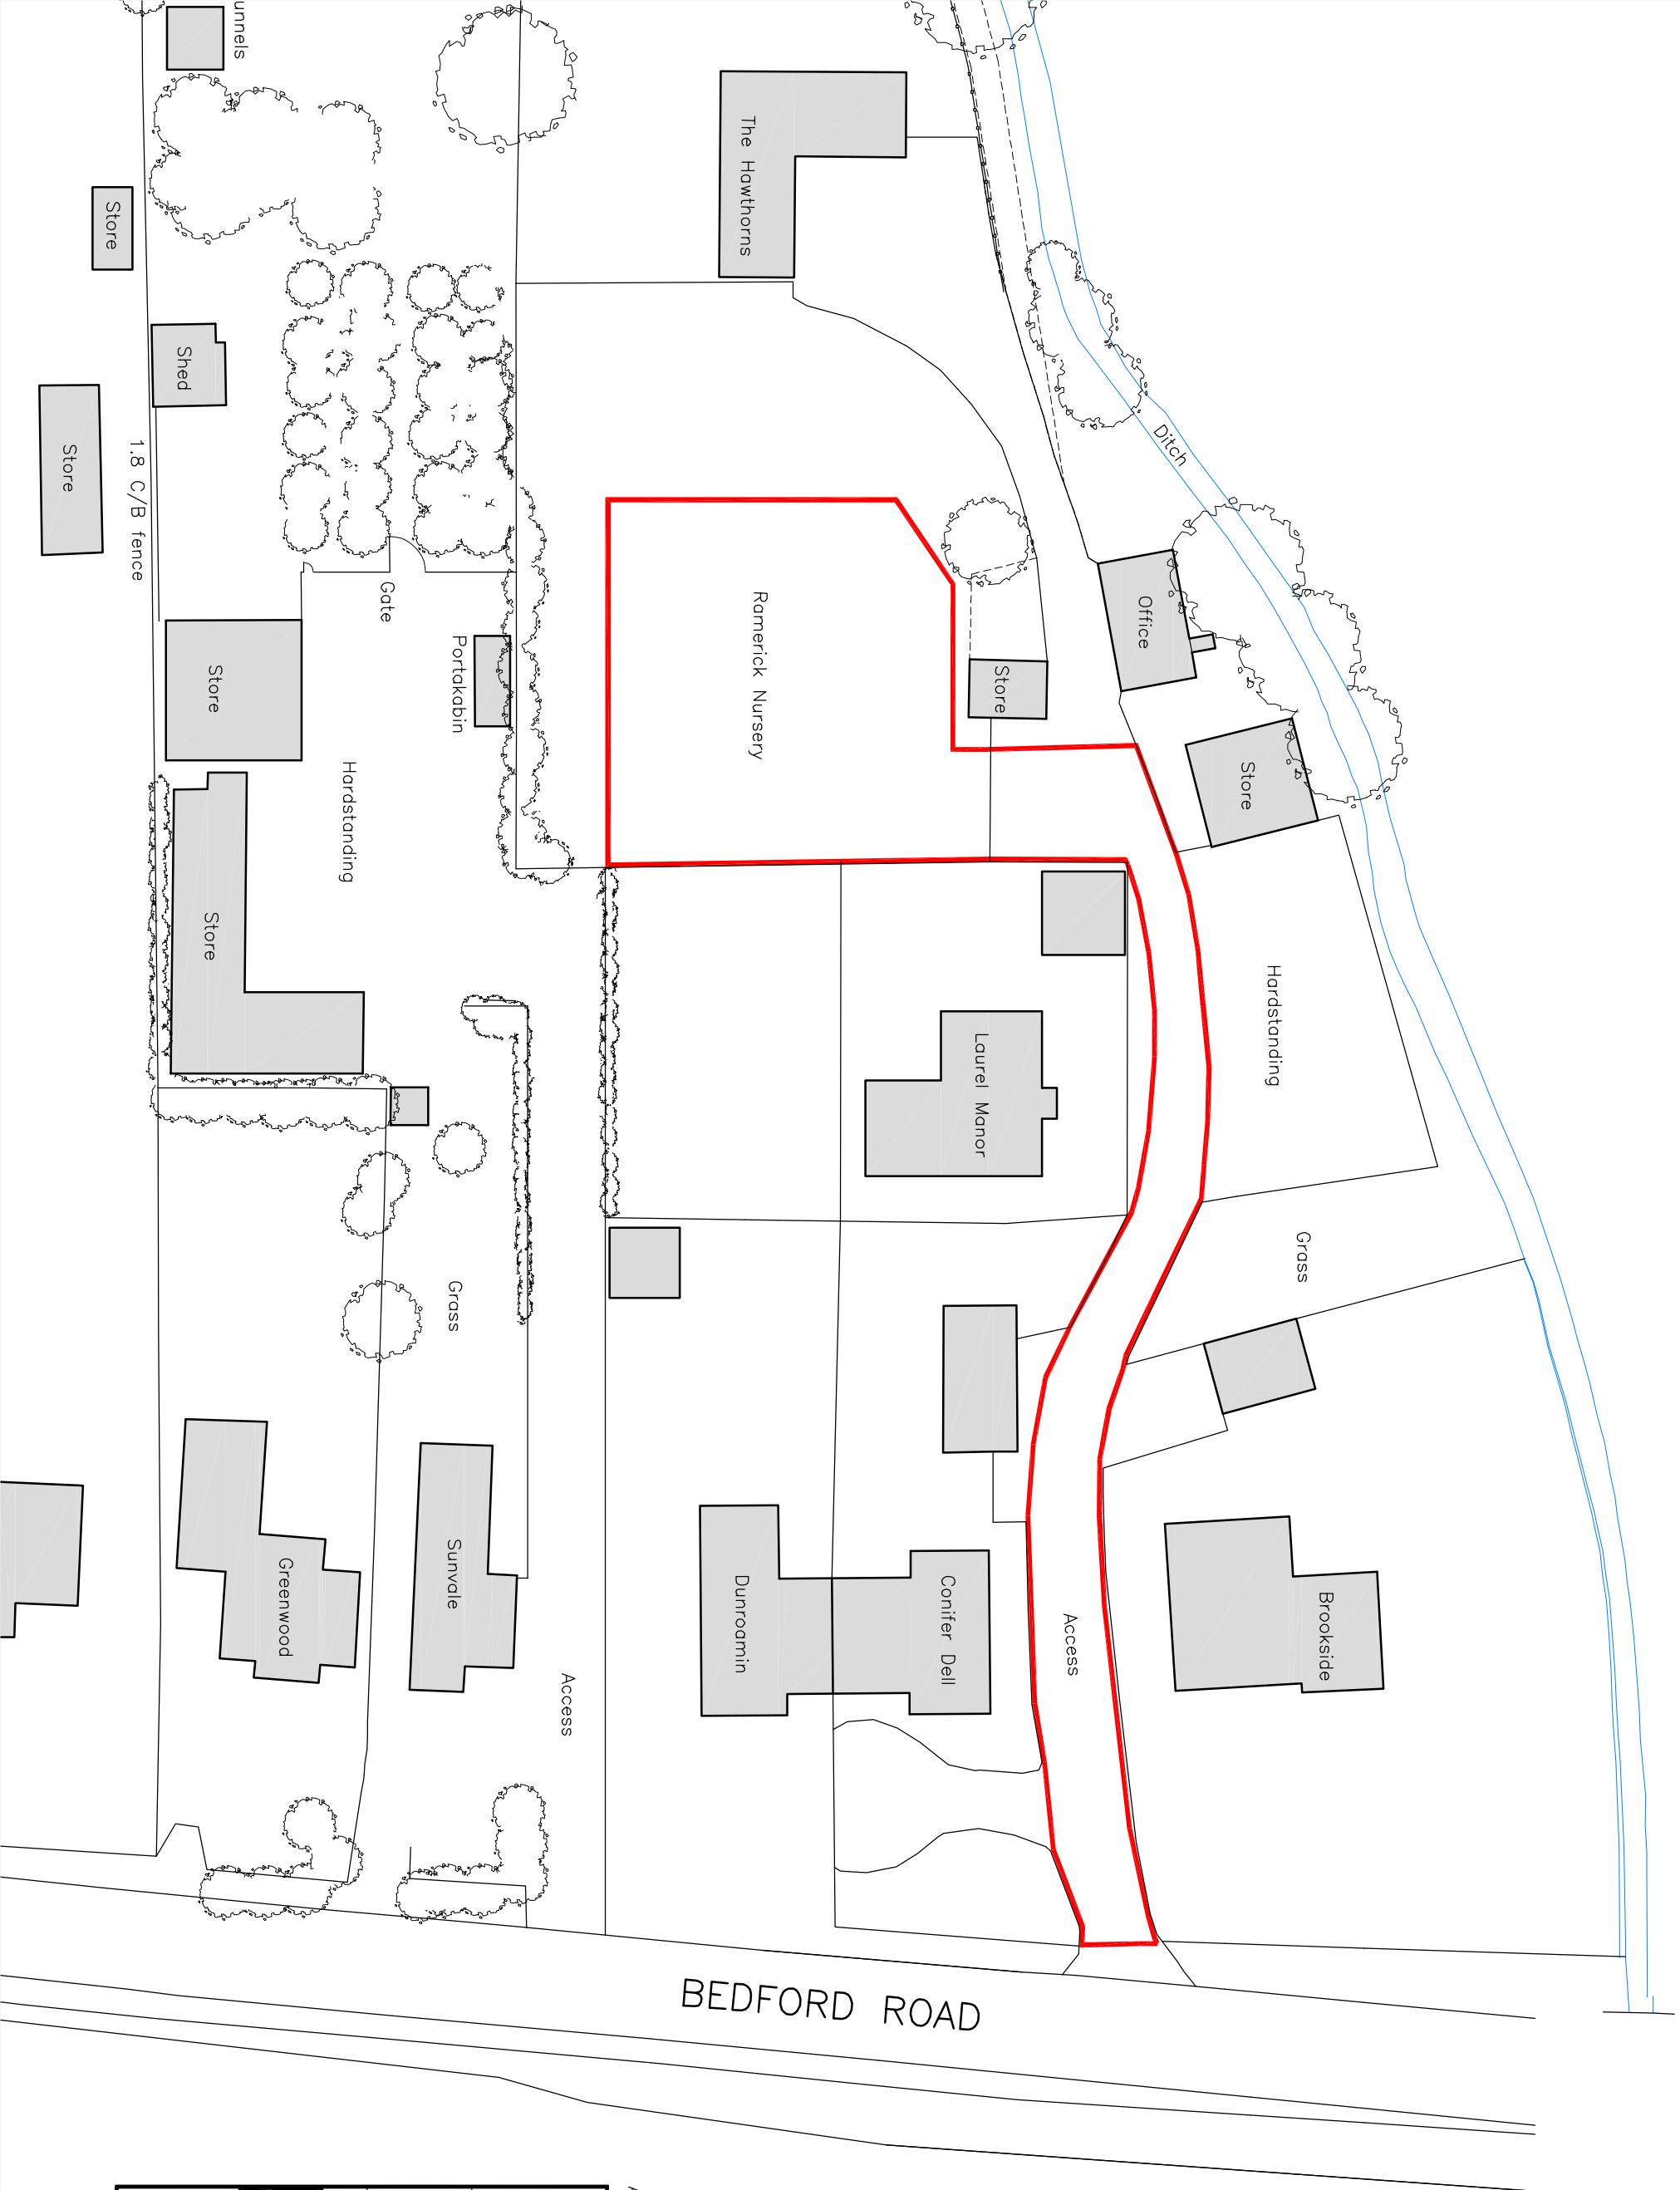

A – Red line amended 25.08.21

Project title LAND AT RAMERICK NURSERY, BEDFORD ROAD, HOLWELL			
Drawing title SITE PLAN AS EXISTING			
Scale A3-1:500	Date Aug 21	Drawn SC	
Dwg No. K1555-02^A			
			
Tel • +01234 709286 Email • drawingoffice@aol.com			