


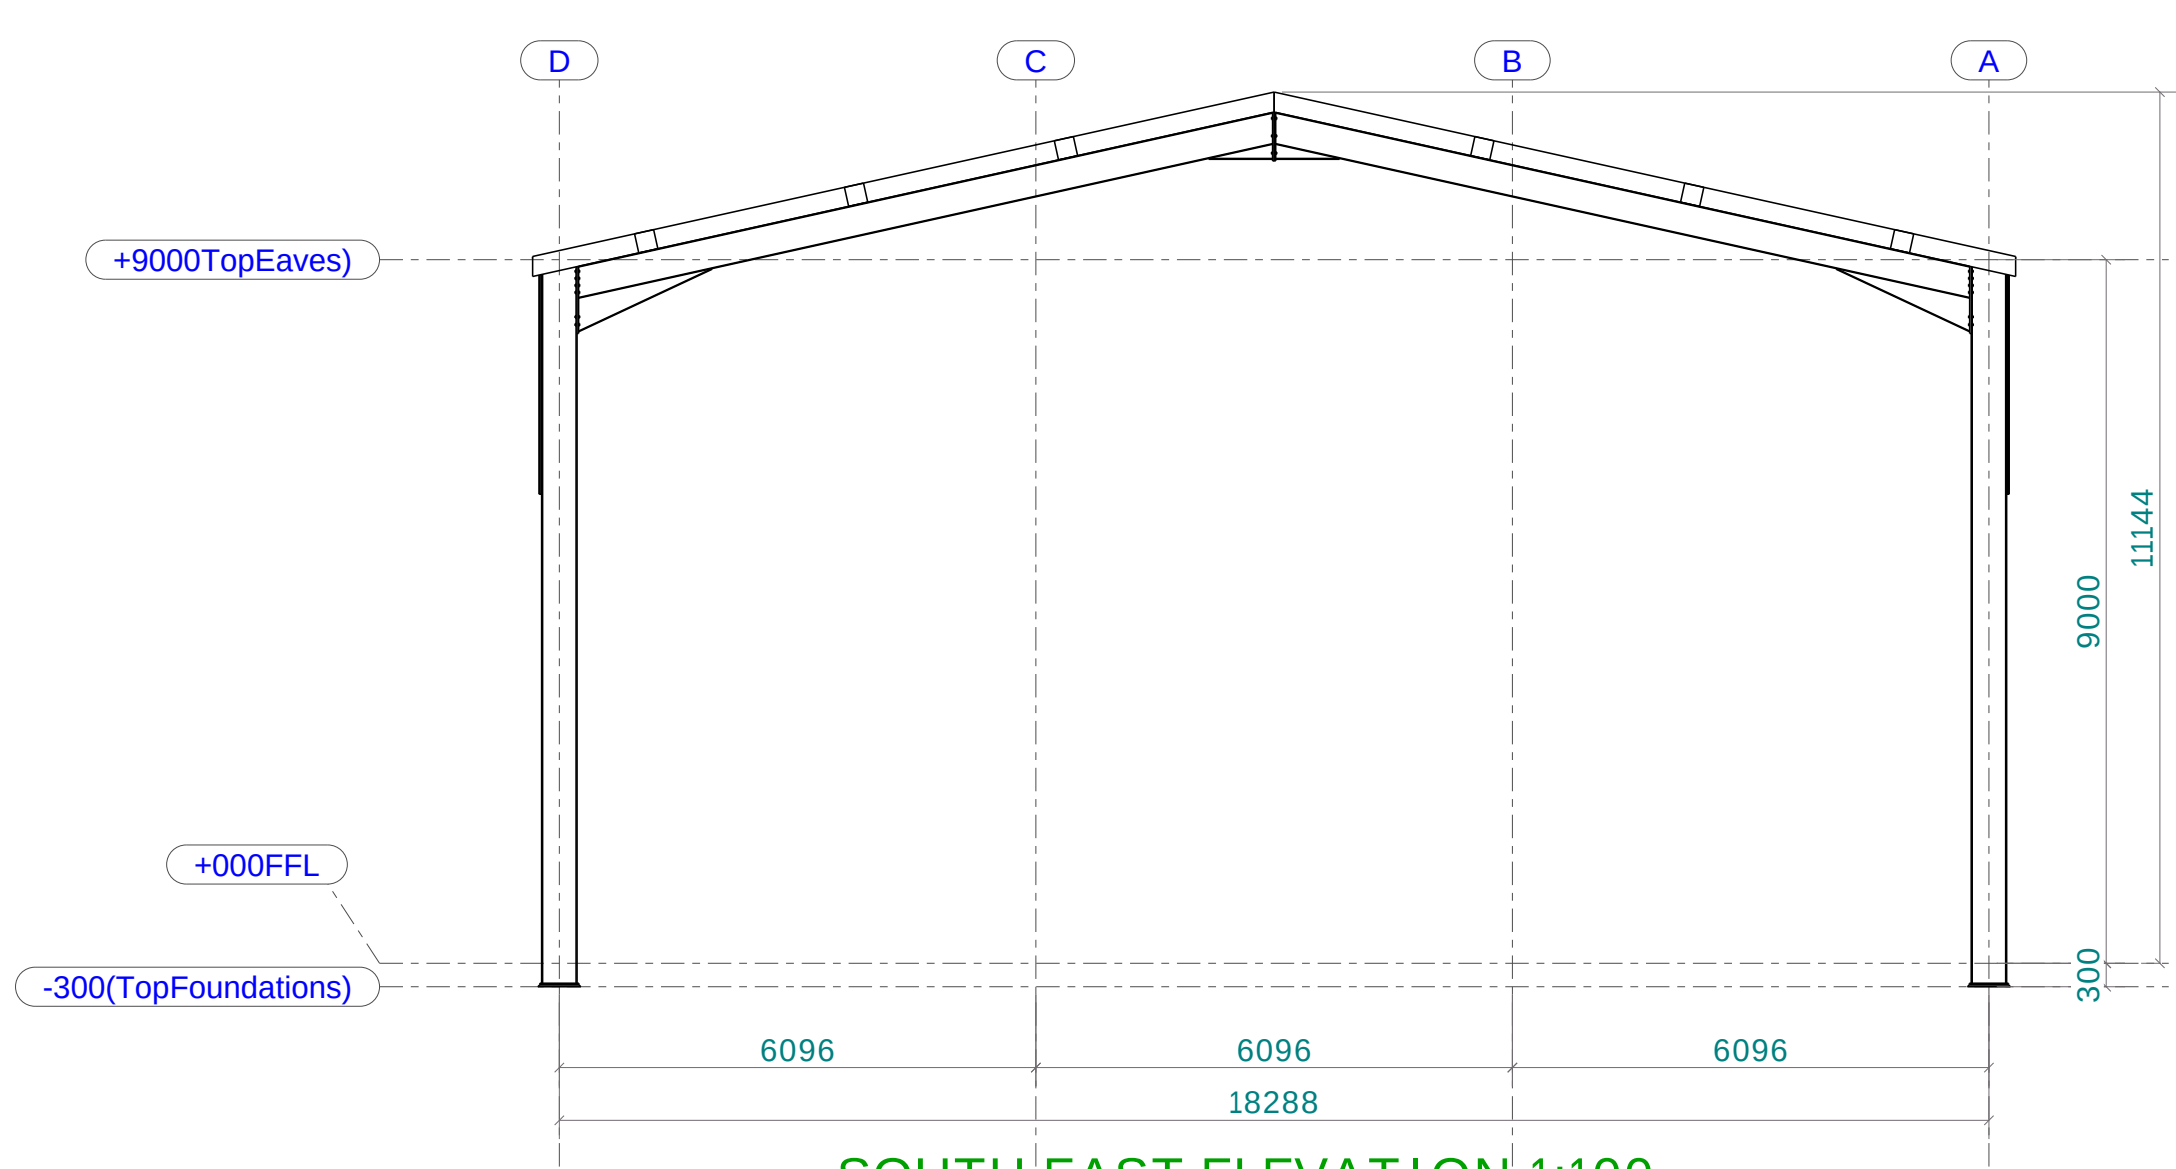


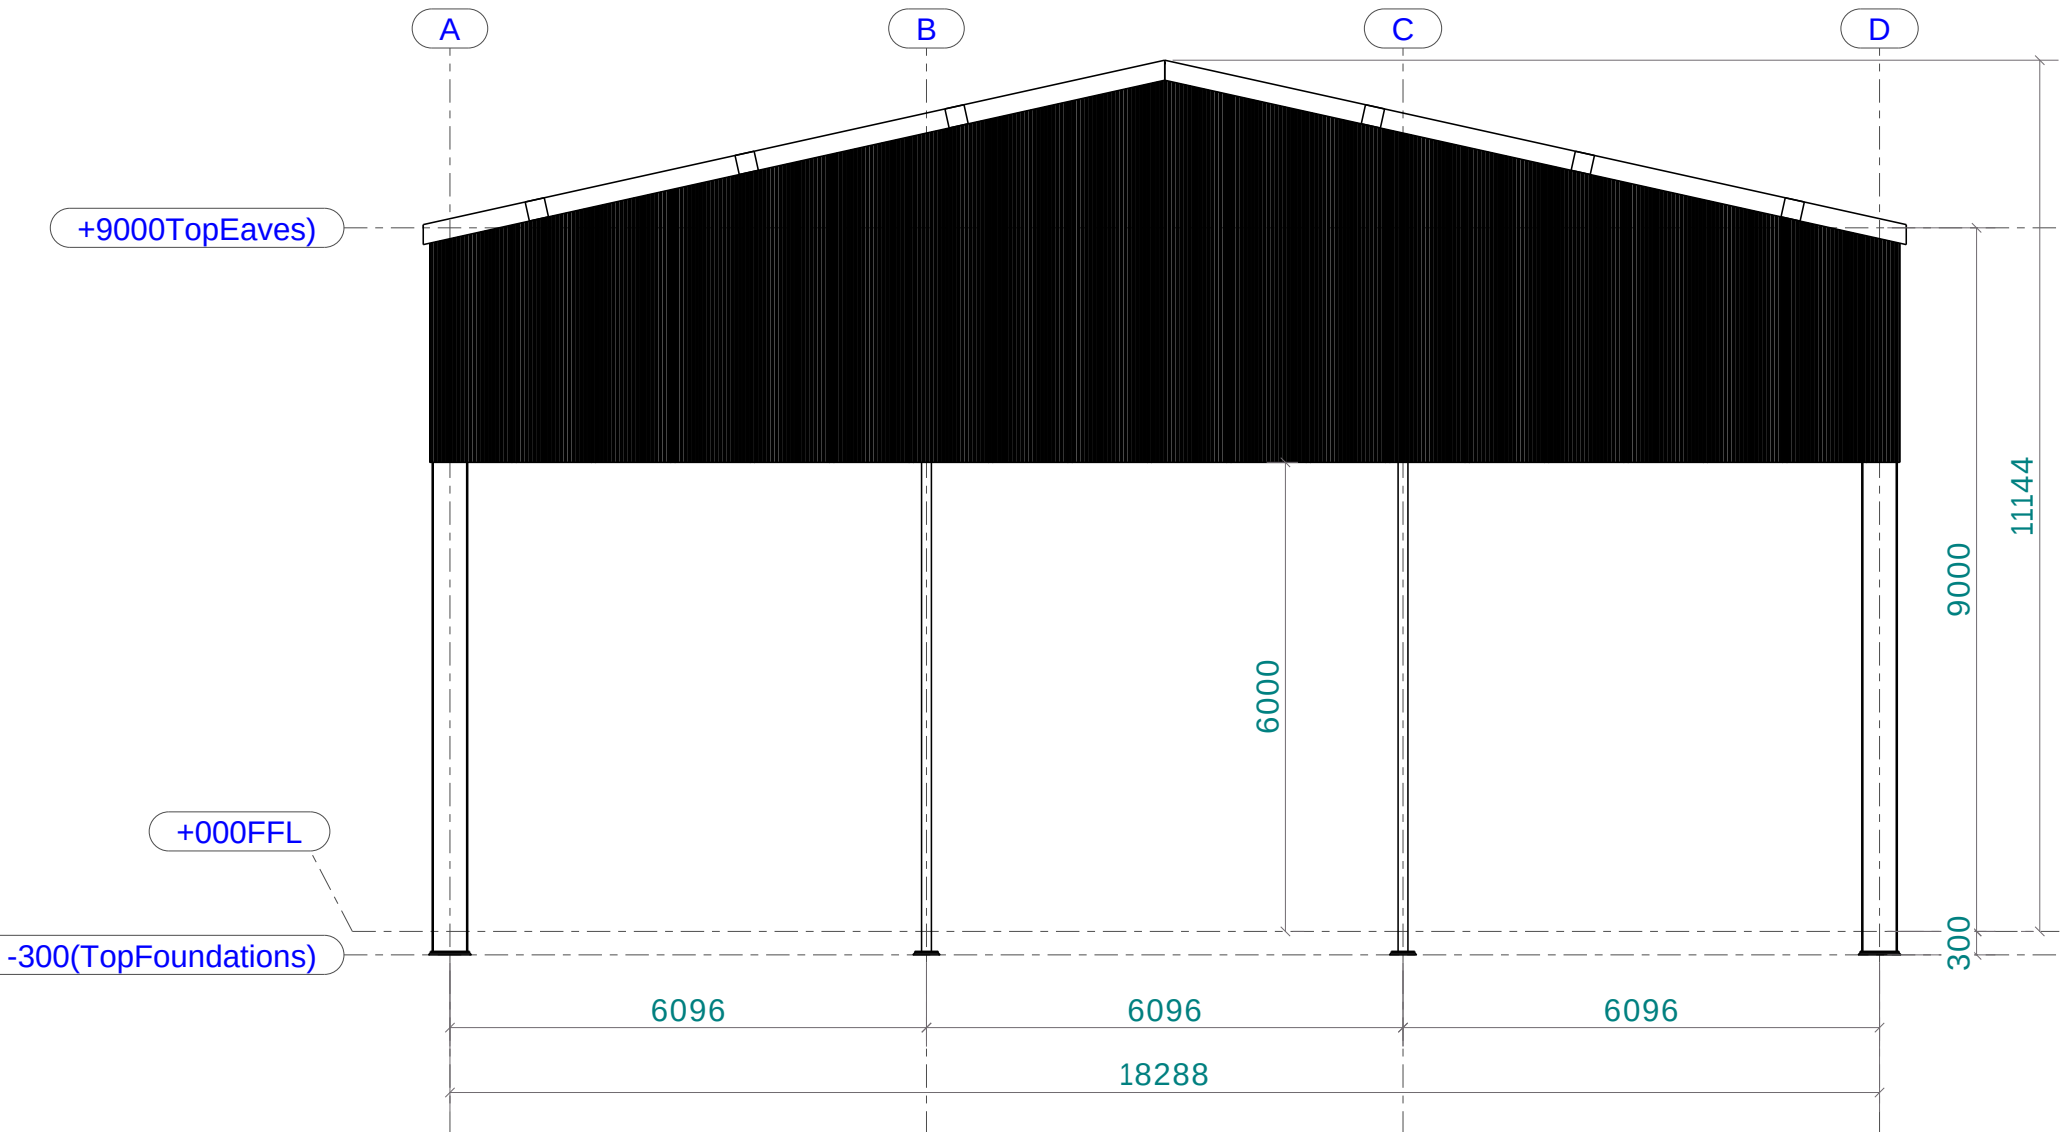


SOUTH EAST ELEVATION 1:100

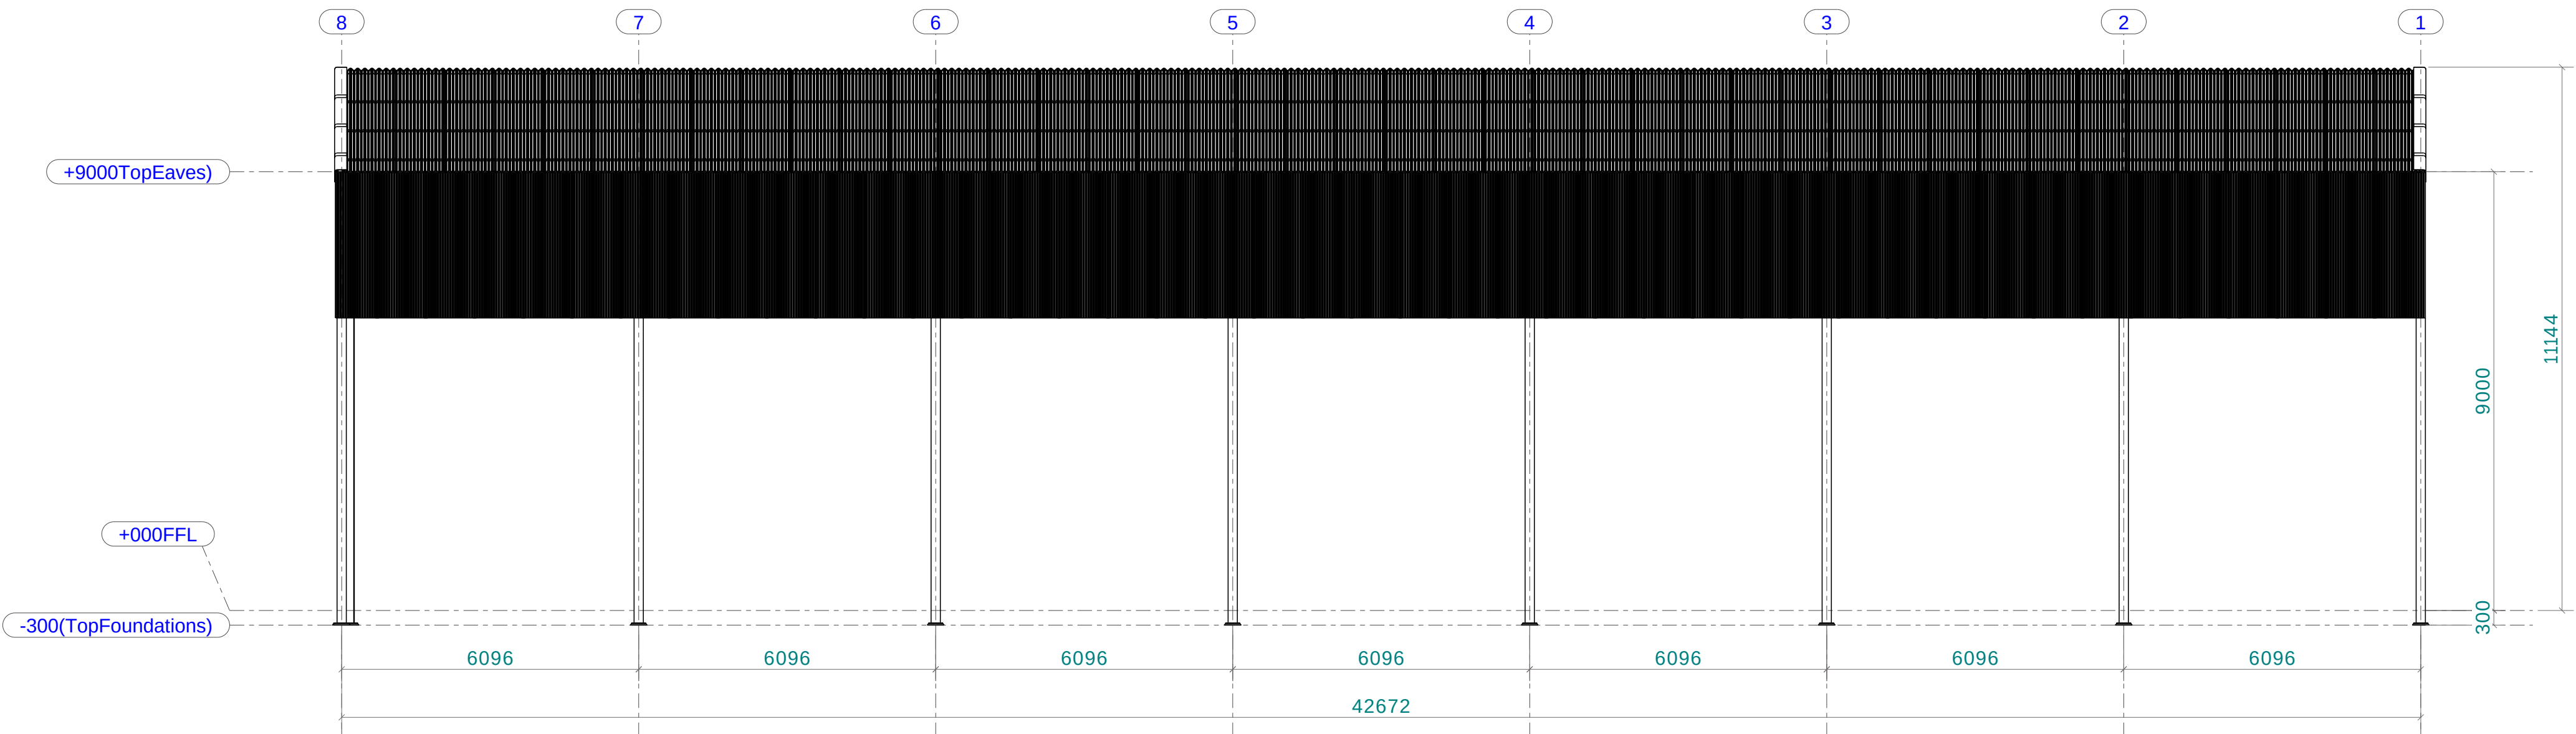

NORTH WEST ELEVATION 1:100

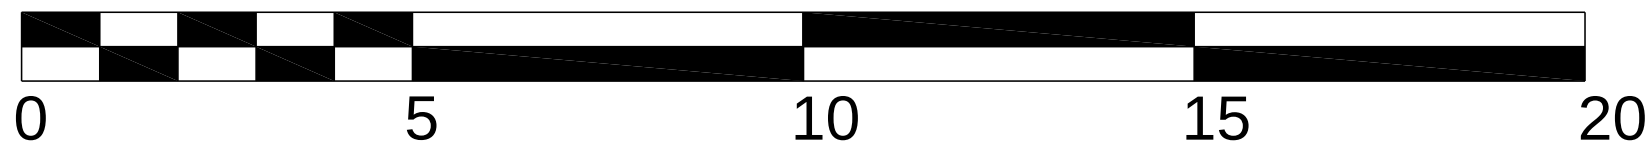

SOUTH WEST ELEVATION 1:100

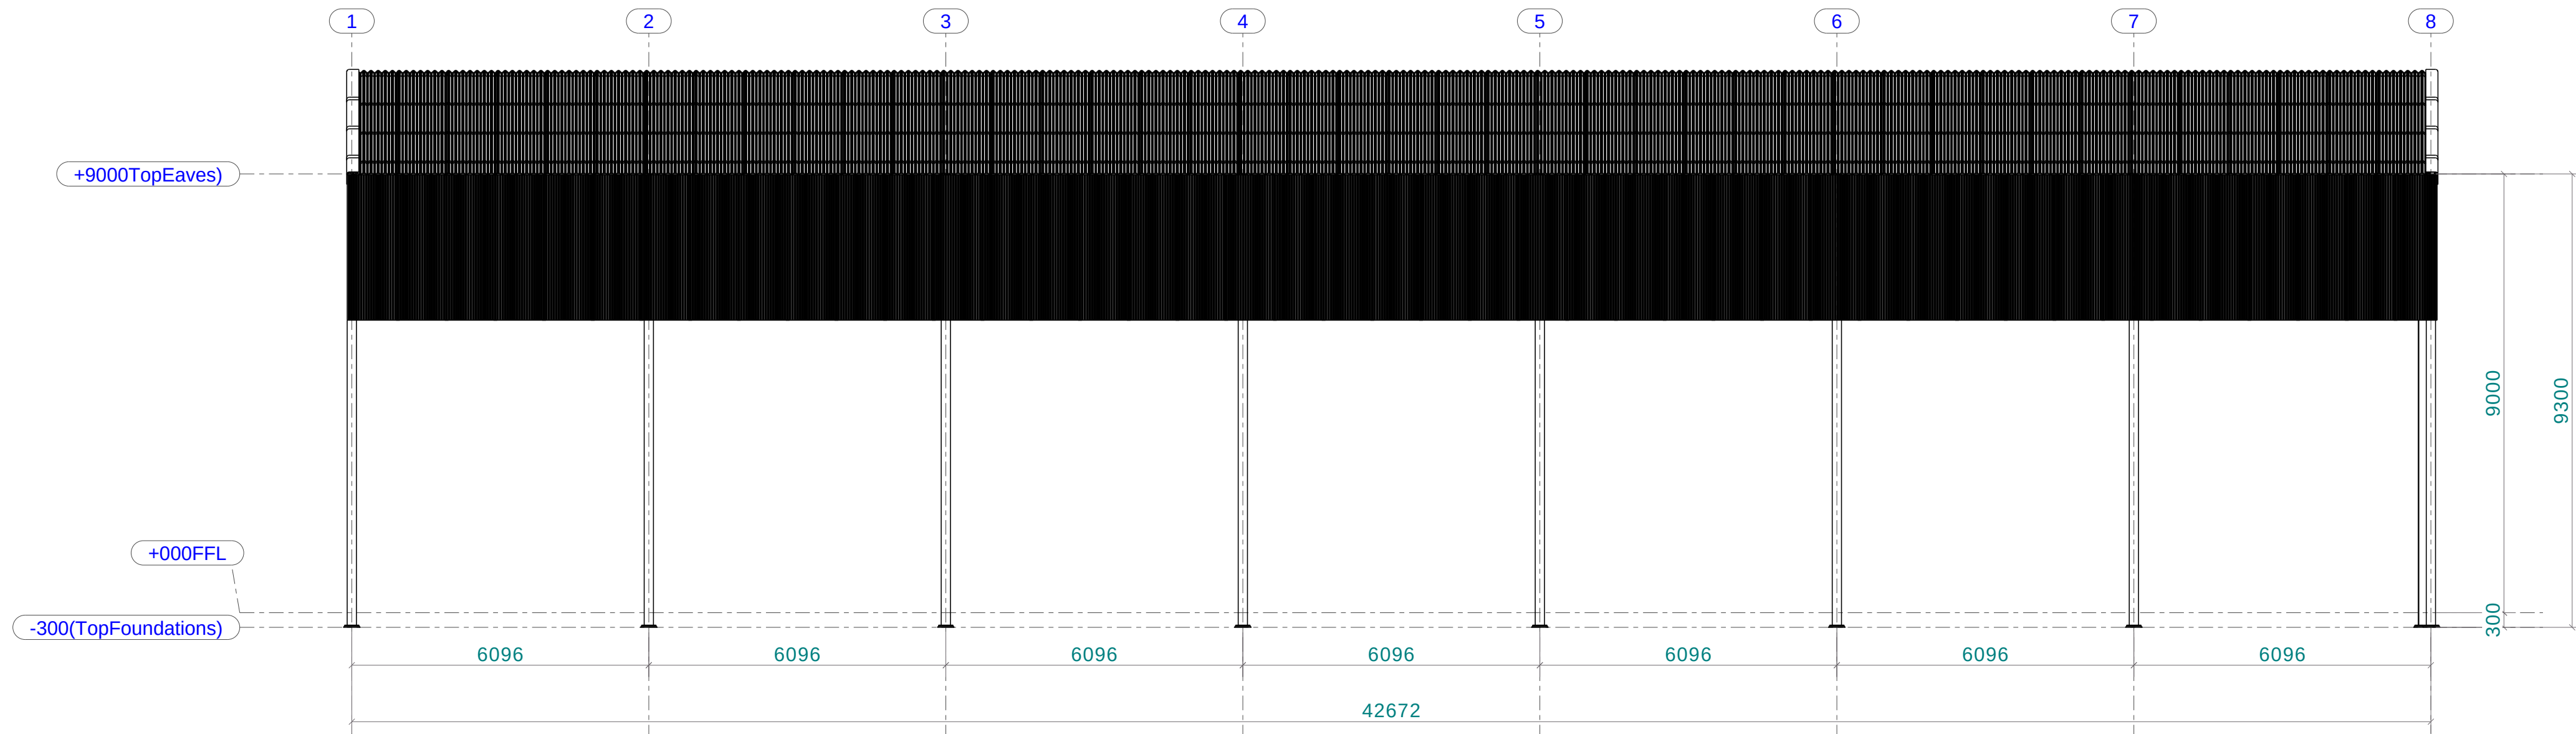

NORTH EAST ELEVATION 1:100

NEW AGRICULTURAL BUILDING

ALL STEELWORK TO BE PAINTED OLIVE GREEN

ROOF CLADDING :


TO BE CLAD WITH PROFILE6 REINFORCED FIBRE CEMENT SHEETS,
COMPLETE WITH FIBRE CEMENT BARGE BOARDS AND A FIBRE CEMENT
RIDGE ON GALVANISED STEEL PURLINS ALONG WITH GALVANISED STEEL
EAVES BEAMS
NO ROOFLIGHTS

GUTTERING :


170mm BLACK PVC DEEP FLOW GUTTERING TO BE FITTED TO ONE SIDE
OF THE BUILDING ALONG WITH 3 x 110mm PVC DOWNPIPES
EXTERNAL GALVANISED STEEL BOX VALLEY GUTTERING TO BE FITTED
TO THE BUILDING ALONG WITH 3 x 110mm PVC DOWNPIPES

CLADDING :

BOTH SIDES AND ONE GABLE END TO BE CLAD DOWN 3.0m FROM THE
EAVES WITH 0.5mm OLIVE GREEN PLASTISOL COATED BOX PROFILE
STEEL SHEETS ON GALVANISED STEEL CLADDING RAILS
ONE GABLE TO BE LEFT OPEN

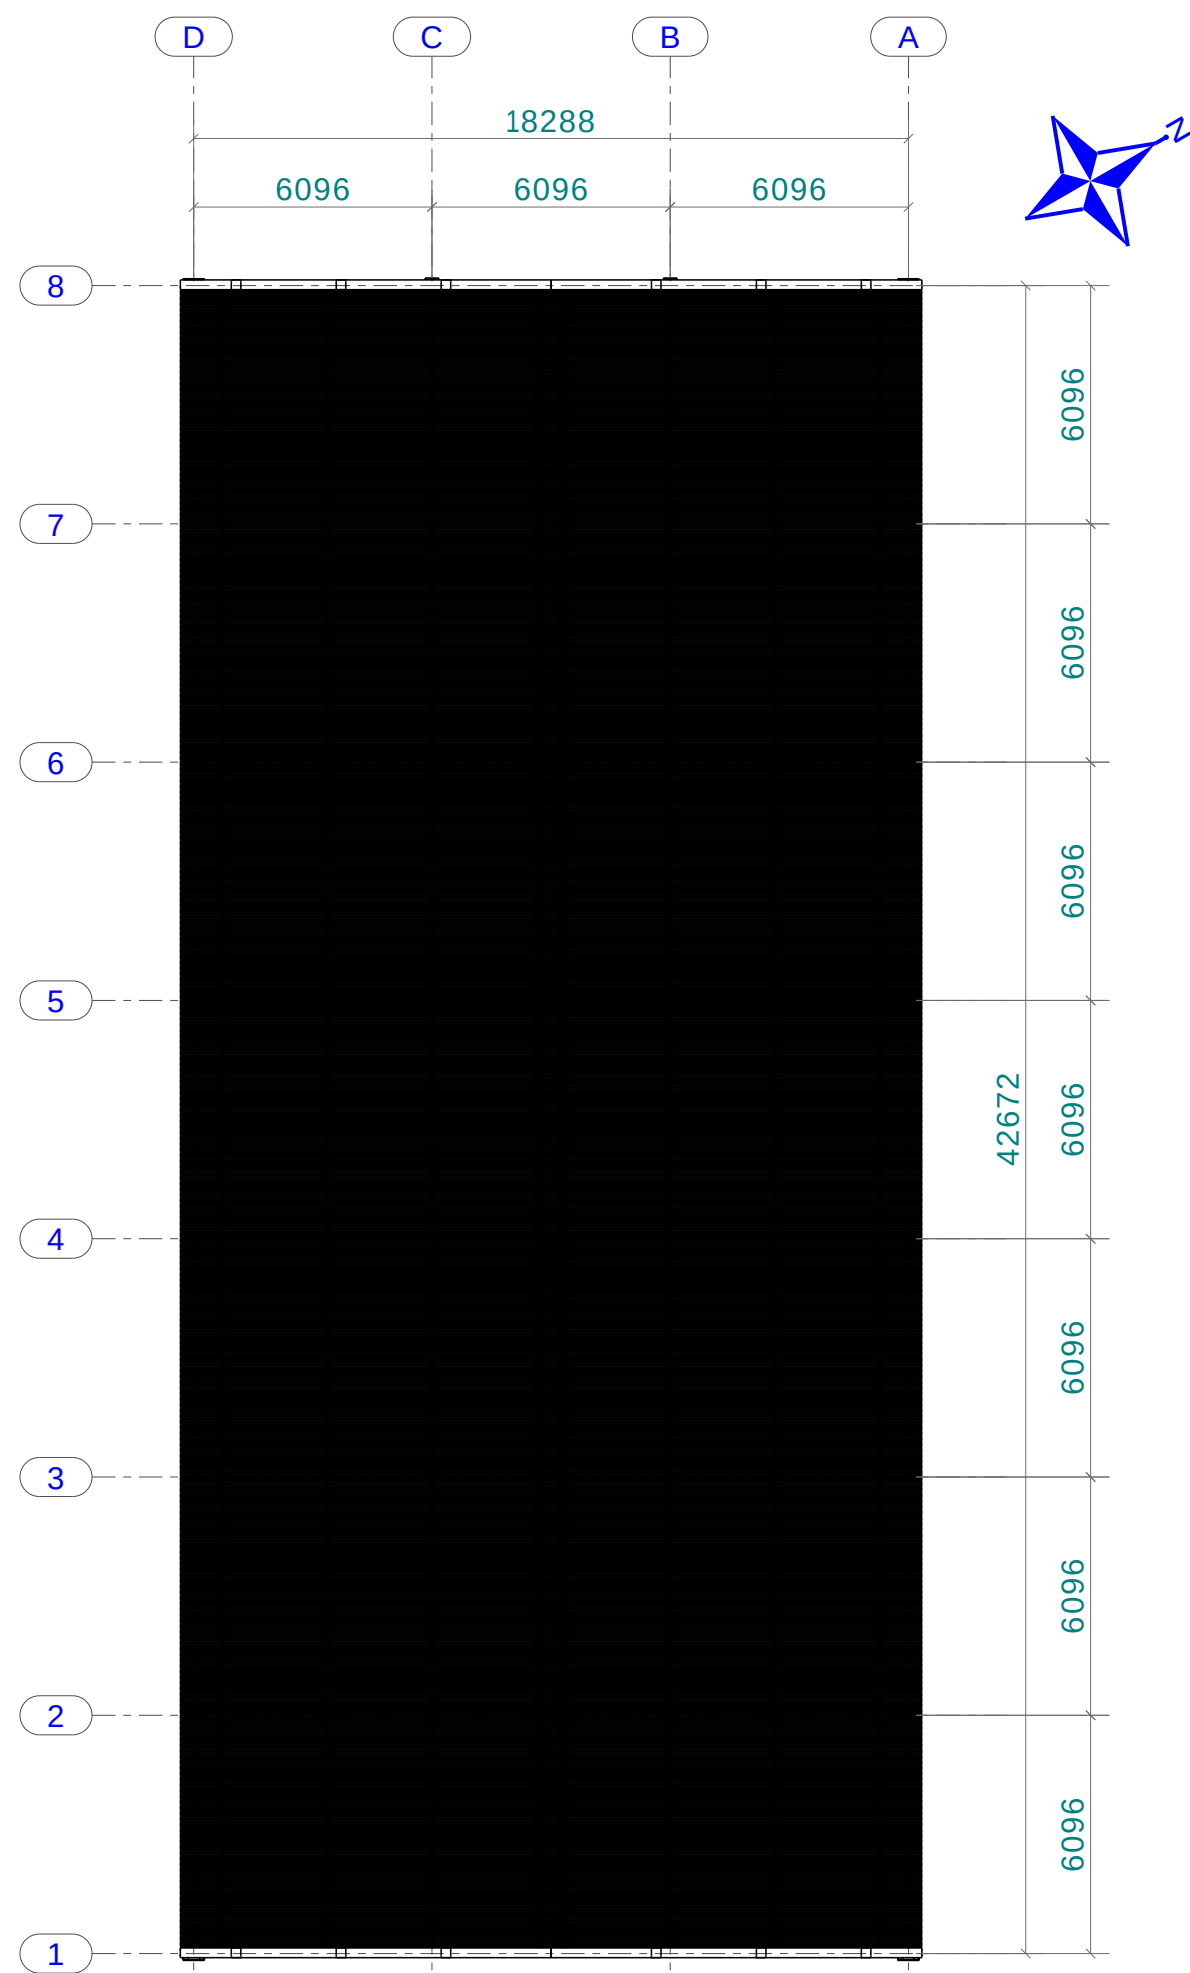

ROOF PLAN 1:200

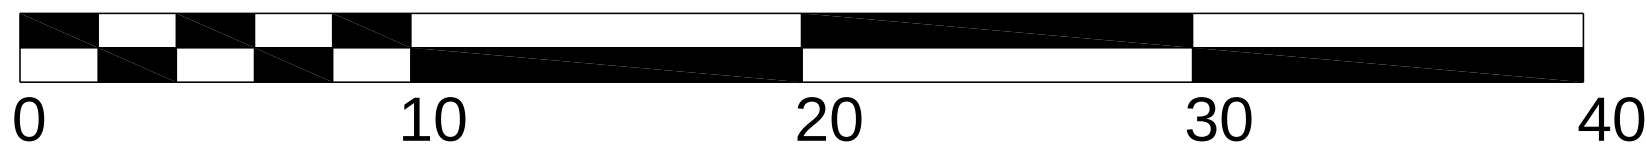

REV MARK	DESCRIPTION	By	Date	By	Date	
		CREATED	CHECKED			
CLIENT: Ben Taylor		ACJackson STEEL BUILDING SOLUTIONS				
PROJECT: New Agricultural Building						
DRAWING TITLE:		SIDES AND GABLES ELEVATIONS + ROOF PLAN				
CONTRACT:		SG4 7QU				
DRAWN BY:		NS	ISSUE DATE		17.04.2025	
CONTRACT NO:		ACJ12543	SCALE		1:100 1:200	
DRAWING NO:		G [2]	REVISION No.			