




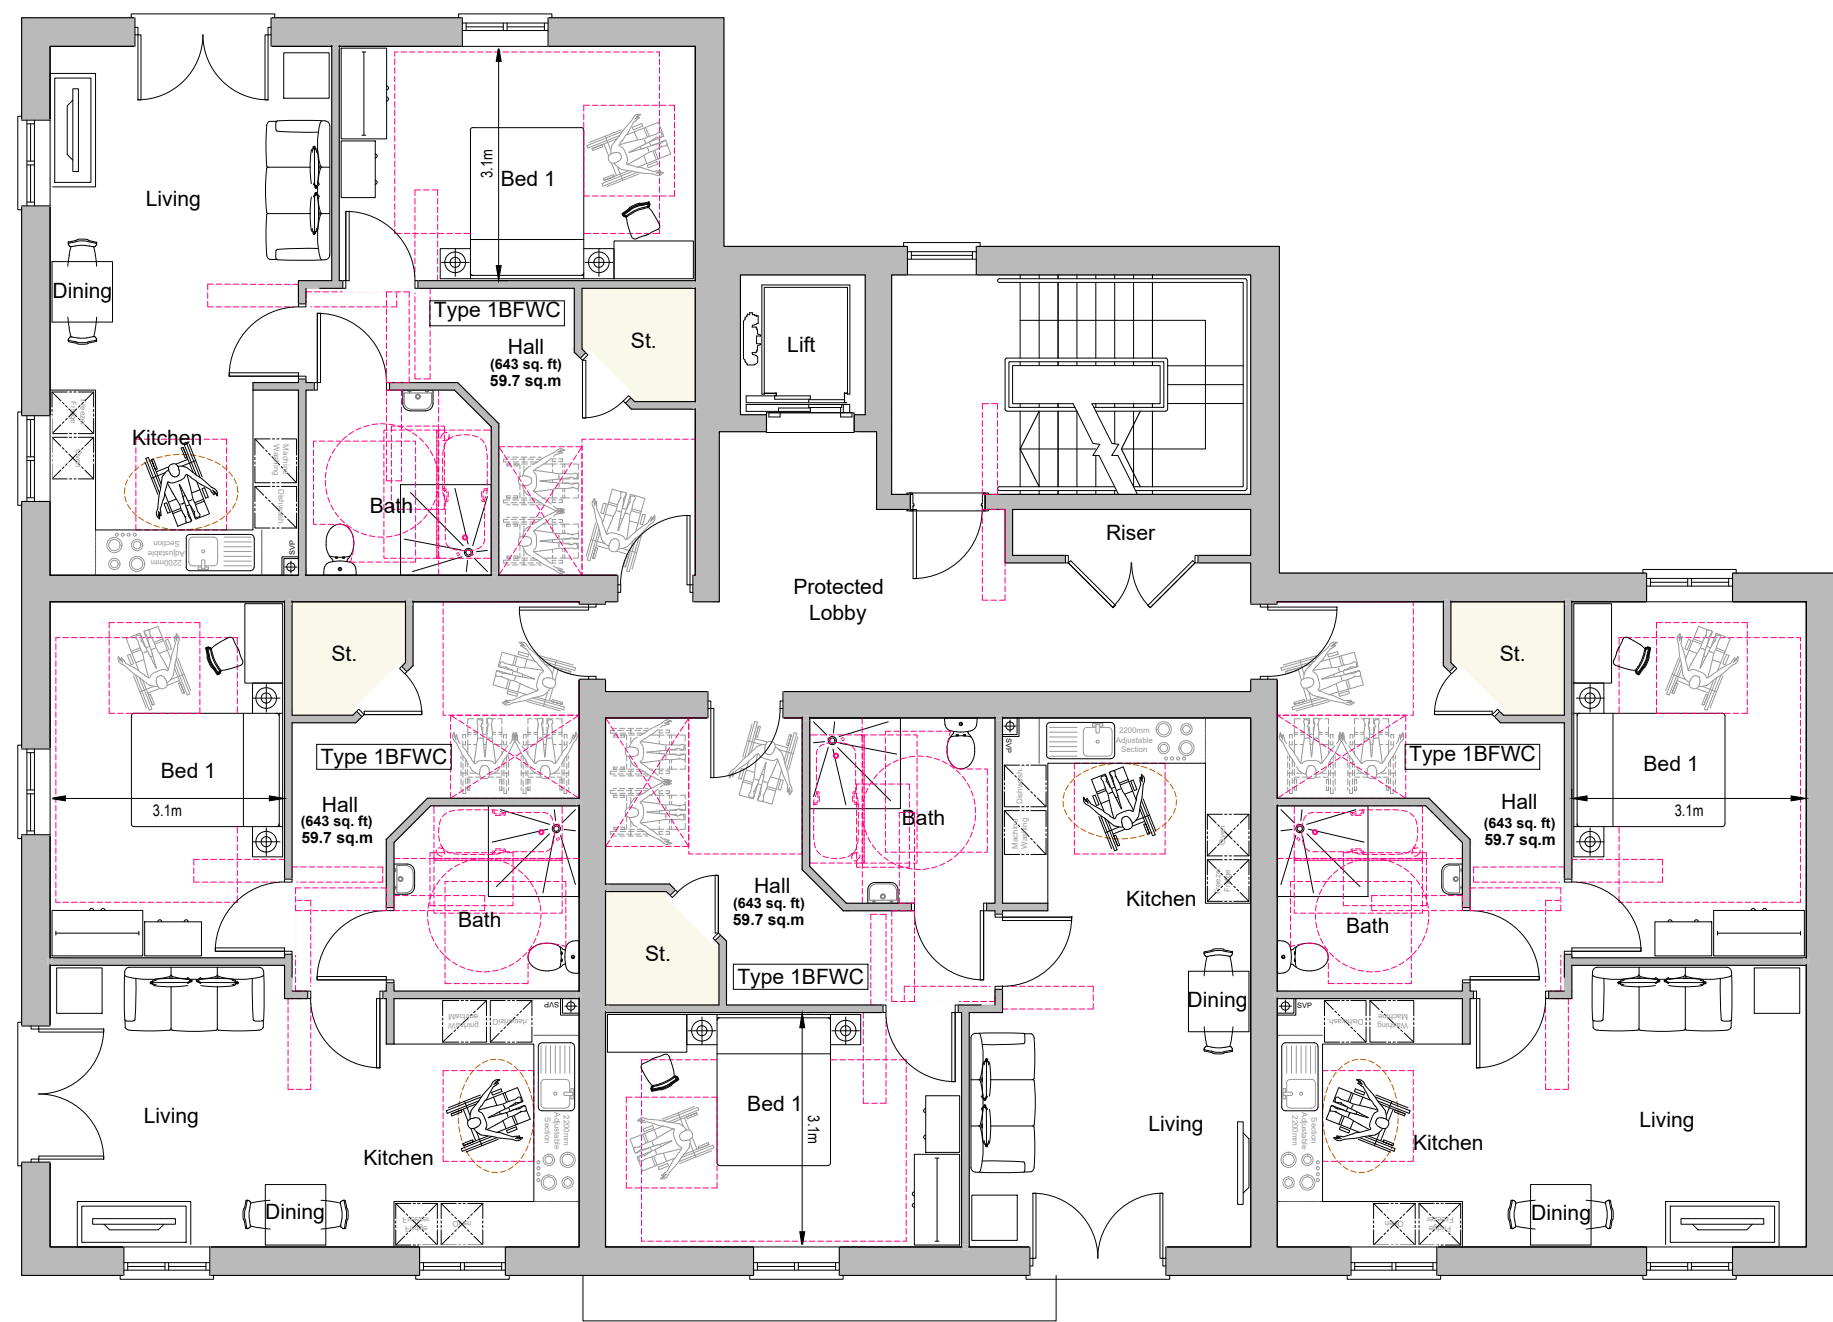


First Floor Plan

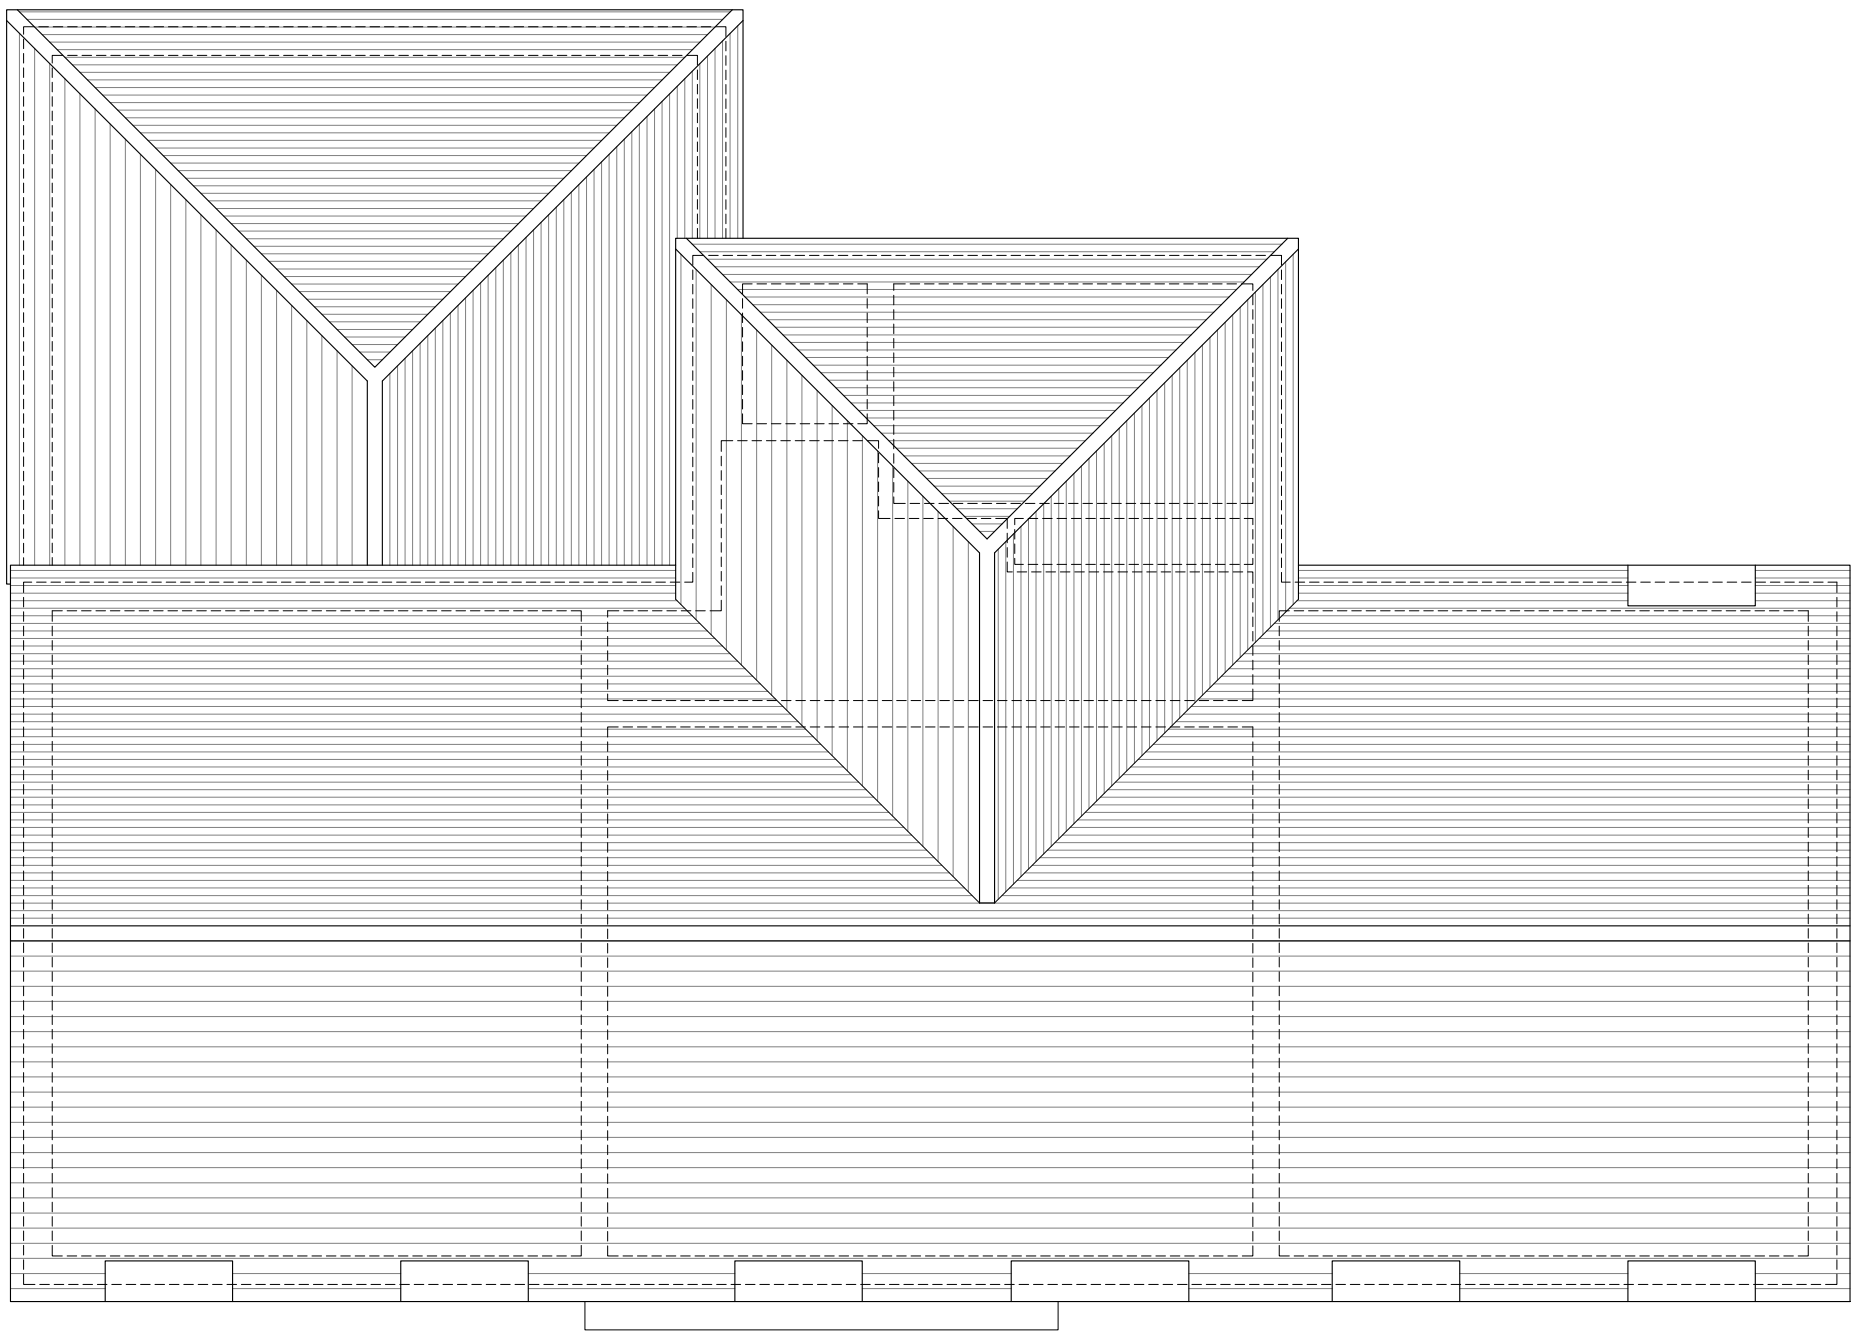

Roof Plan

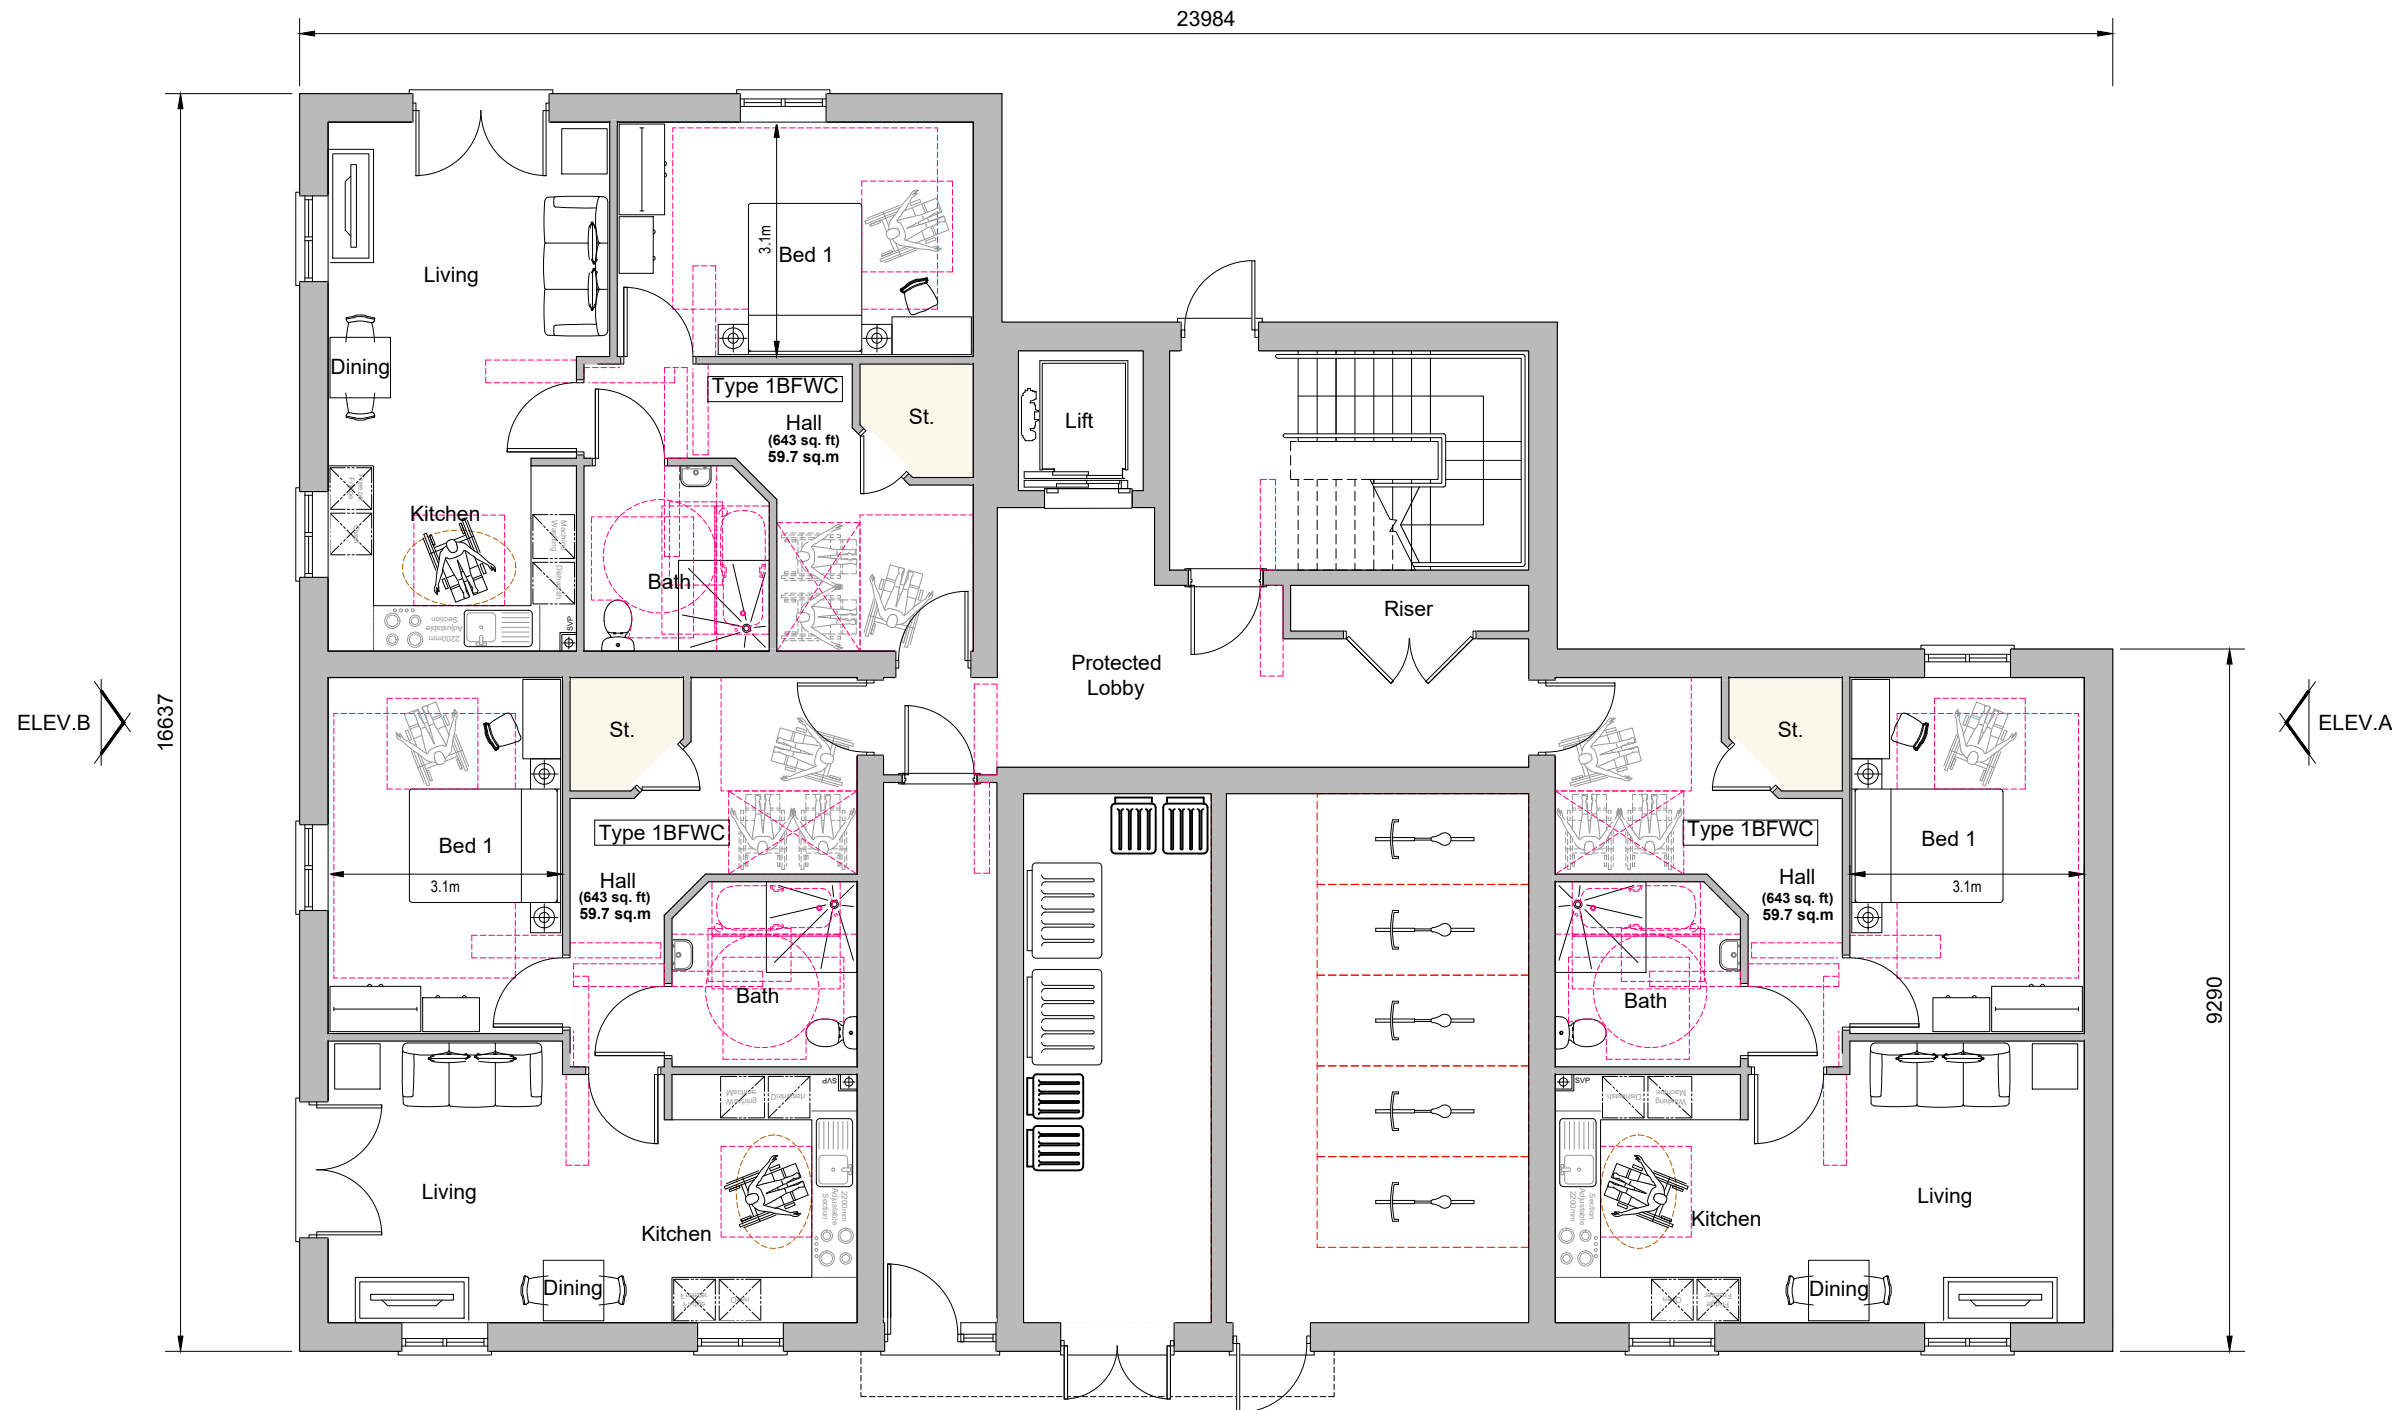

Ground Floor Plan
Plots 65-74

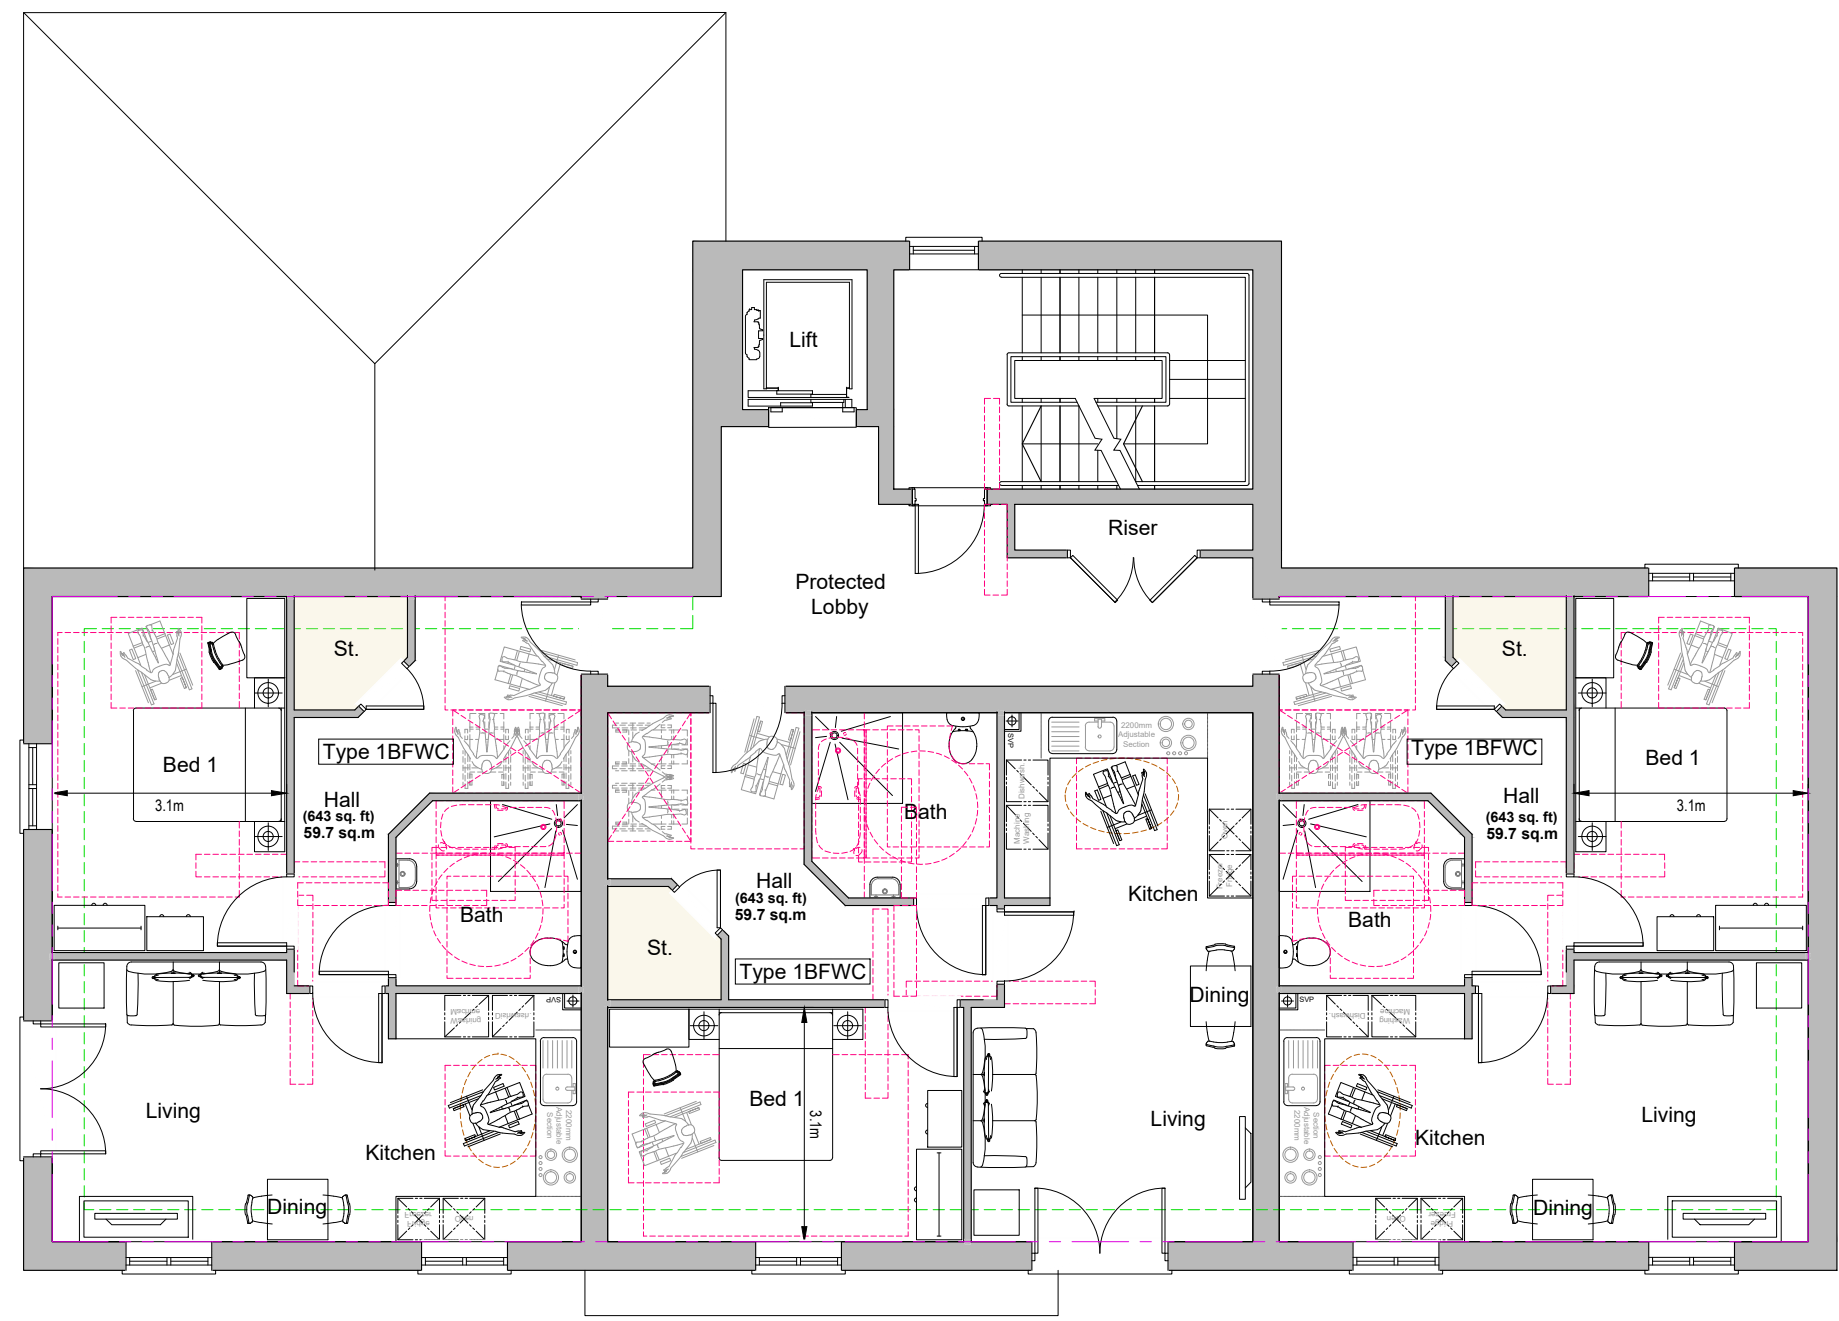

Second Floor Plan

REV.	DATE	REVISIONS:	BY	REV.	DATE	REVISIONS:	BY	REV.	DATE	REVISIONS:	BY	STATUS:

© COPYRIGHT EXISTS ON THE DESIGNS AND INFORMATION SHOWN ON THIS DRAWING. This drawing may be scaled or cross referenced to the scale bar for planning application purposes only. Do not scale for any other purpose, use figured dimensions only. Subject to site survey and all necessary consents. All dimensions to be checked by user and any discrepancies, errors or omissions to be reported to the Architect before work commences. This drawing is to be read in conjunction with all other relevant materials.

OS Licence No. AC0000851327

CLIENT: Howarth Homes	PROJECT: Codicote Road, Welwyn
SCALE: 1:100 (A1 ORIGINAL)	DRAWING: Apartment Building Plots 65-74 Proposed Floor Plans
DRAWN: AM DATE: 17/06/26	25025 P125 —

