


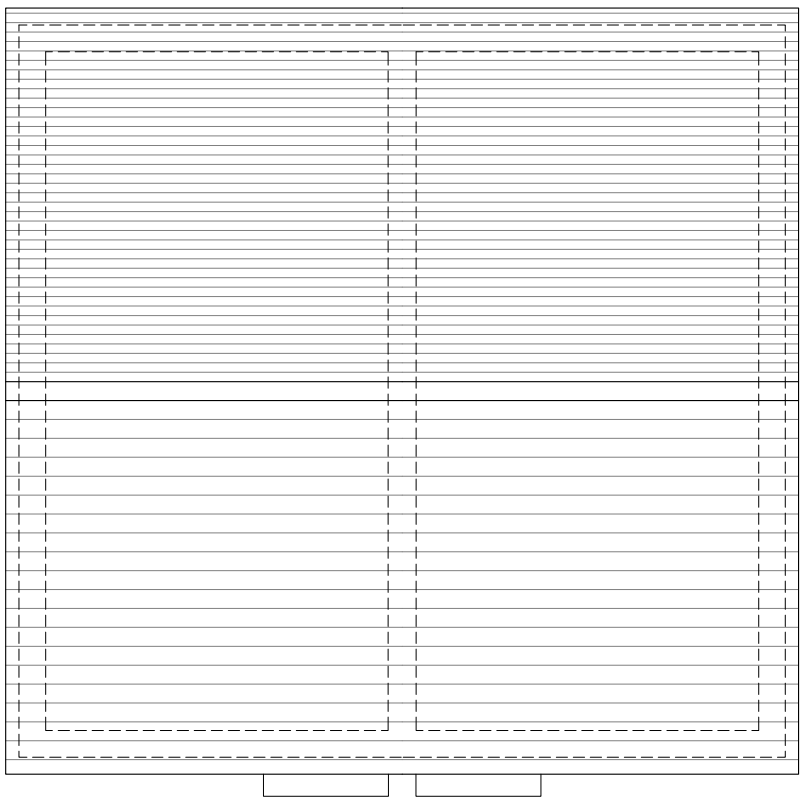


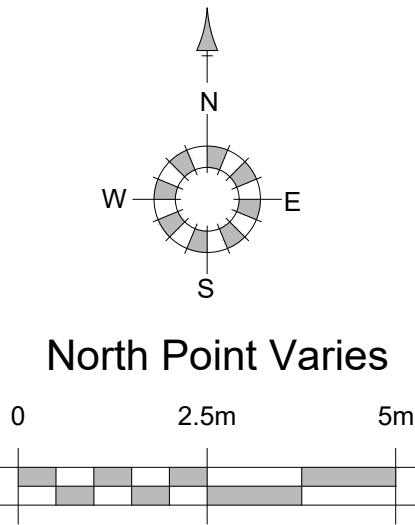

Roof Plan

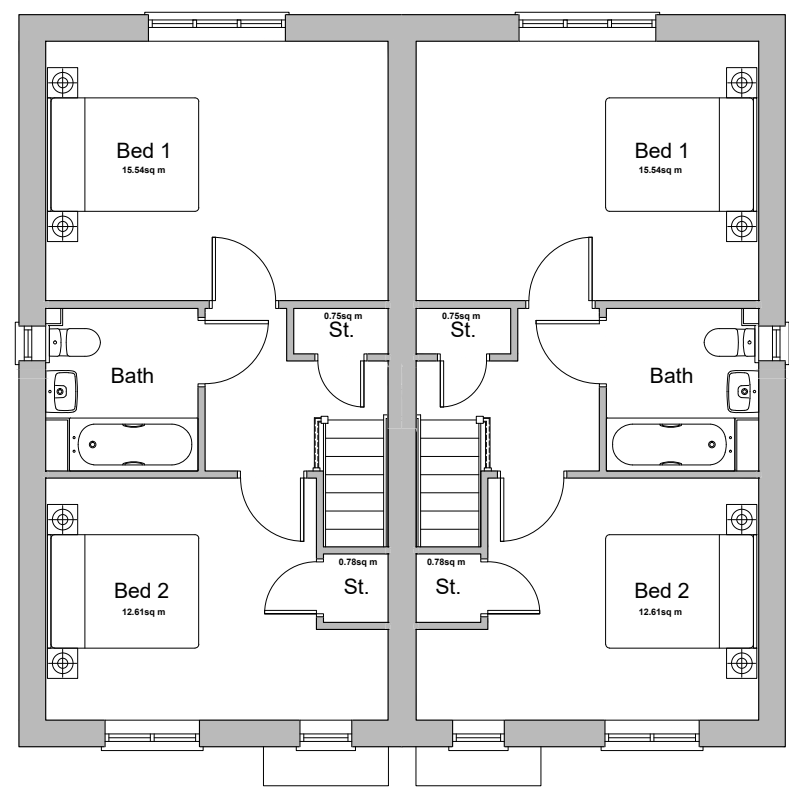


First Floor Plan

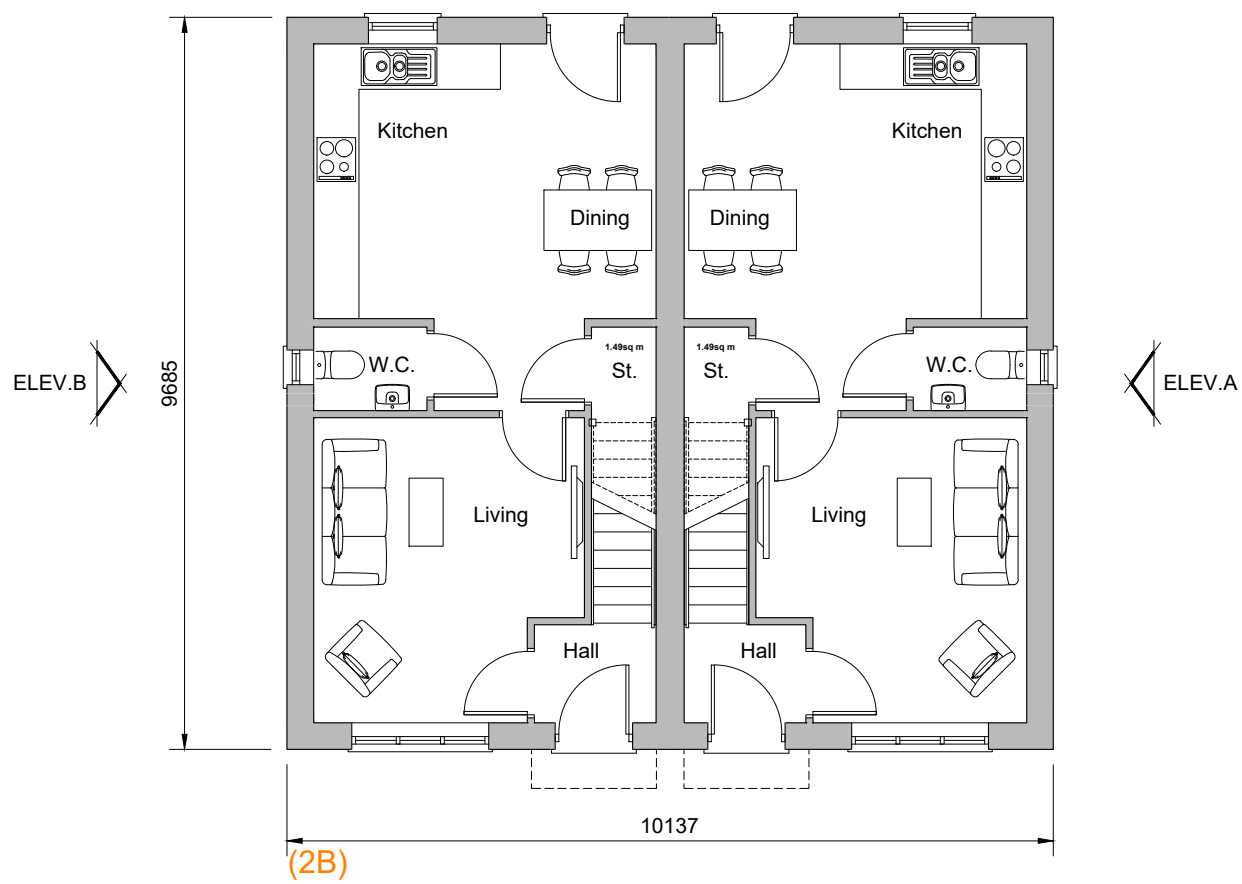

Ground Floor Plan
Plots 68-69, 95-96, 97-98, 99-100, 101-102, 103-104 & 105-106




Front Elevation

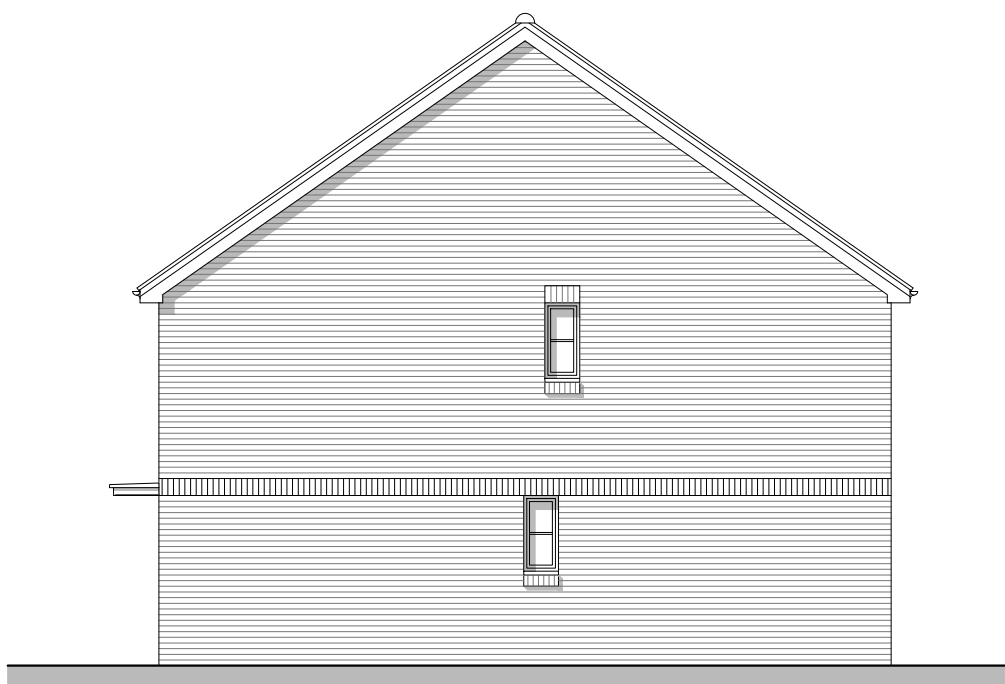


Side Elevation A



Rear Elevation

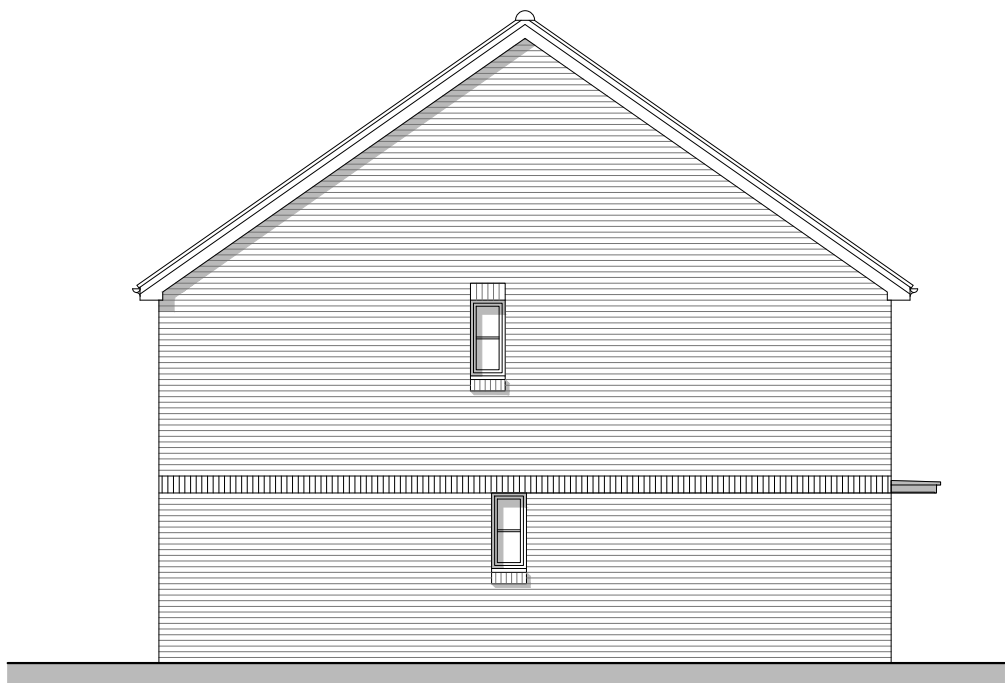

Side Elevation B

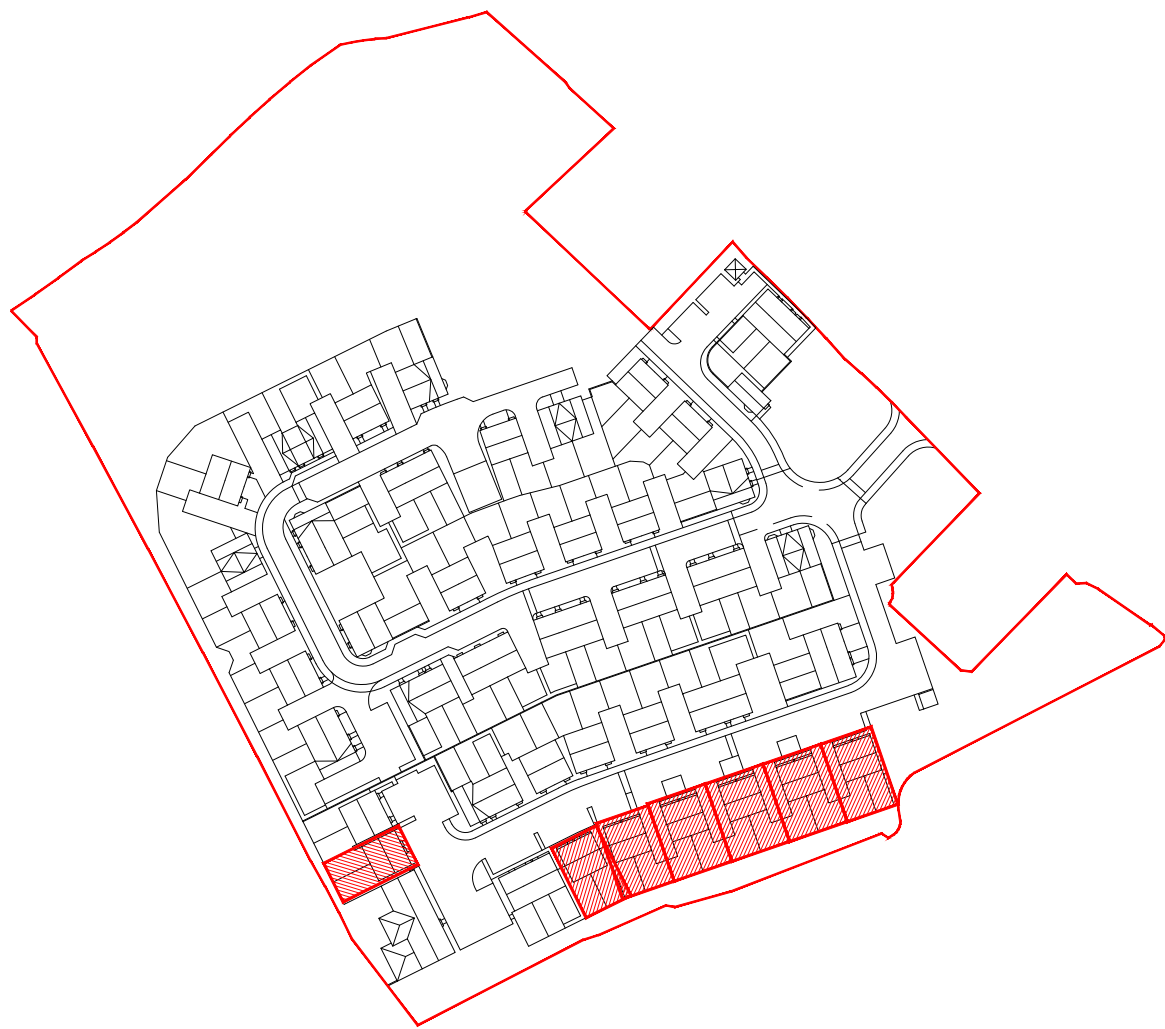

REV.	DATE	REVISIONS:	BY	REV.	DATE	REVISIONS:	BY	REV.	DATE	REVISIONS:	BY	STATUS:
A	08/07/26	Plots & keyplan revisions.	AM									
B	15/07/26	Plot number revisions.	AM									

CLIENT: Howarth Homes	PROJECT: Codicote Road, Welwyn
SCALE: 1:100 (A1 ORIGINAL)	DRAWING: Plots 68-69, 95-96, 97-98, 99-100, 101-102, 103-104 & 105-106 Proposed Plans & Elevations
DRAWN: AM DATE: 16/06/26	25025 P124 B

