


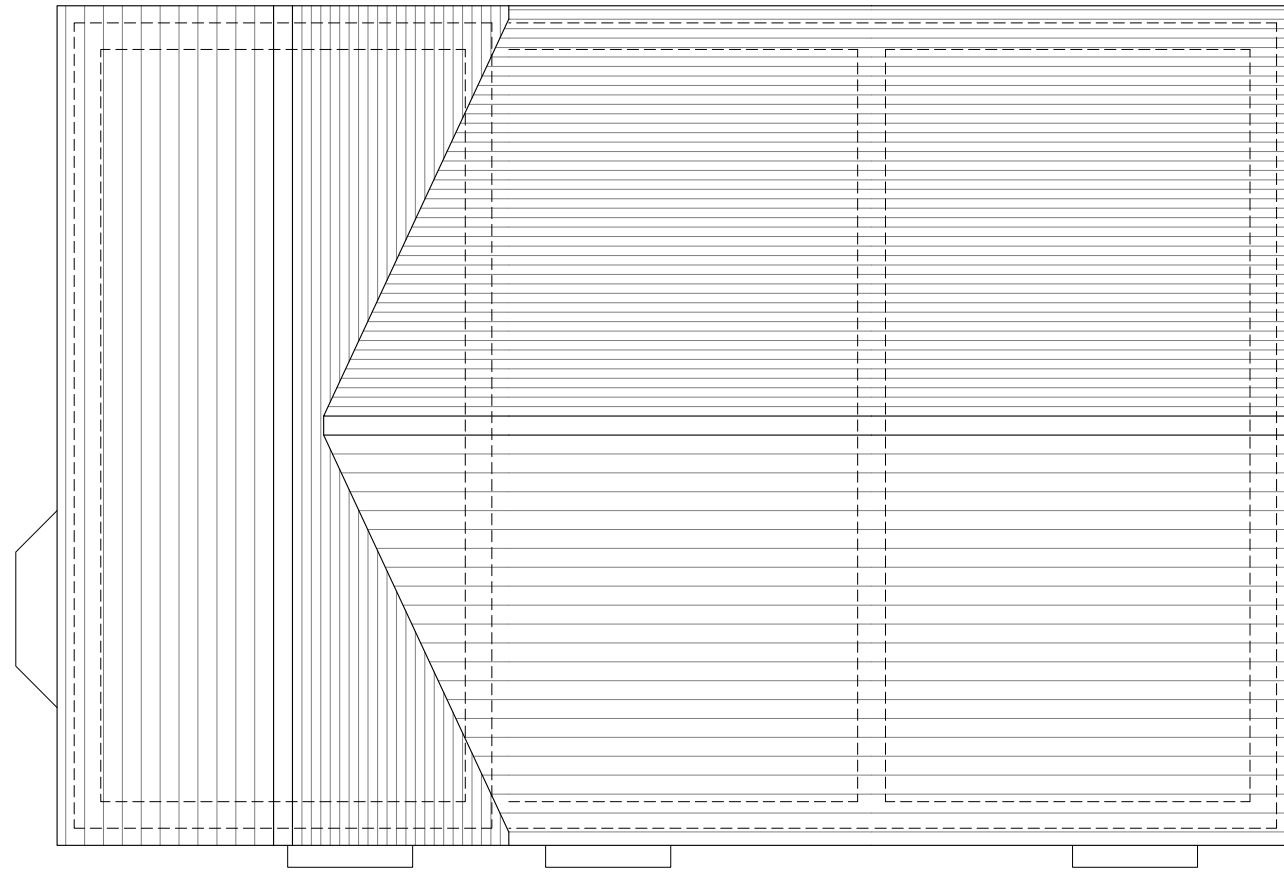


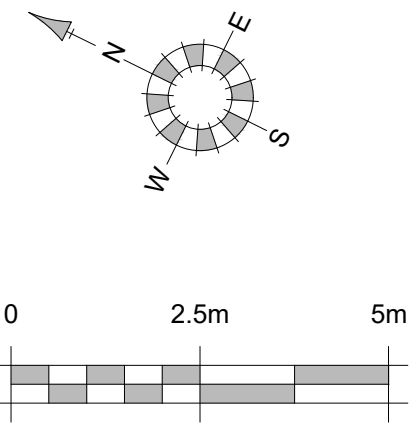

Roof Plan

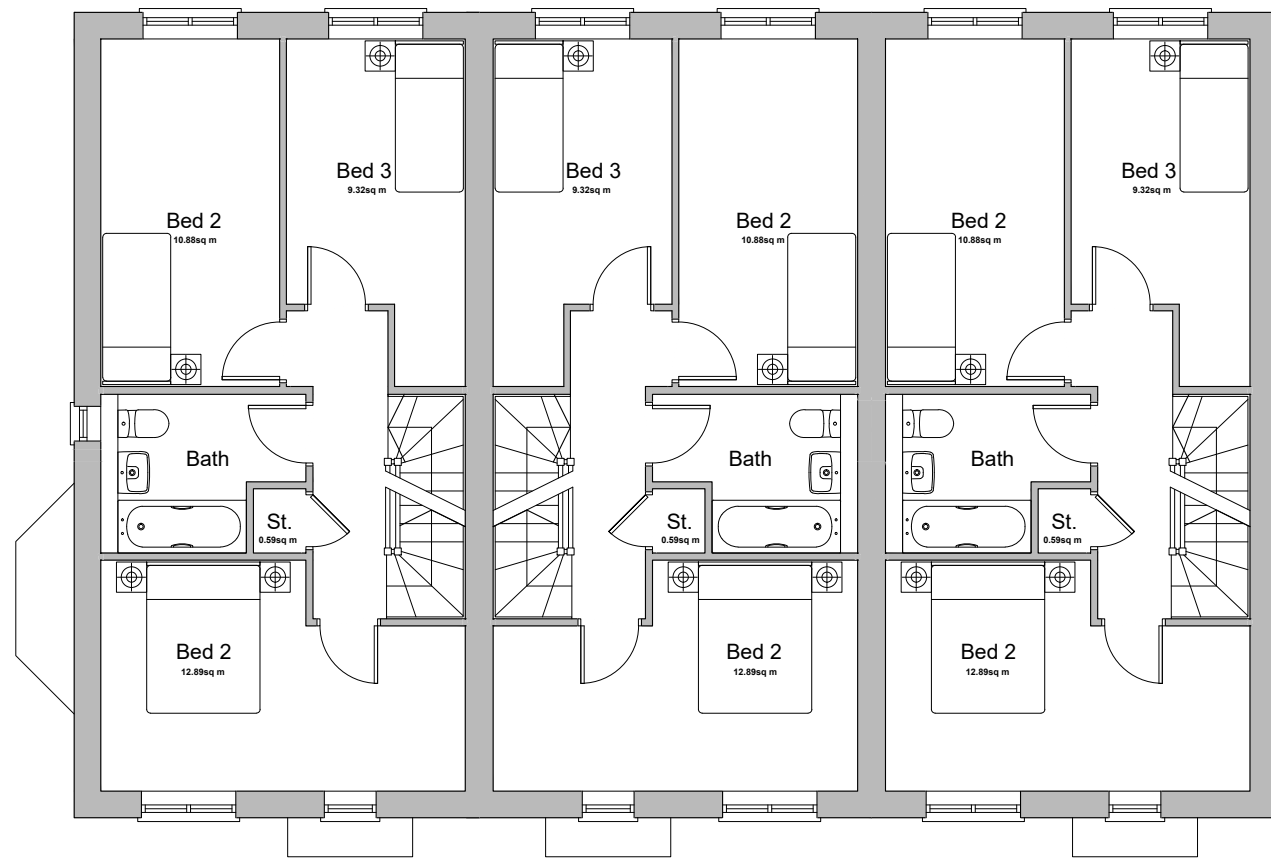


First Floor Plan

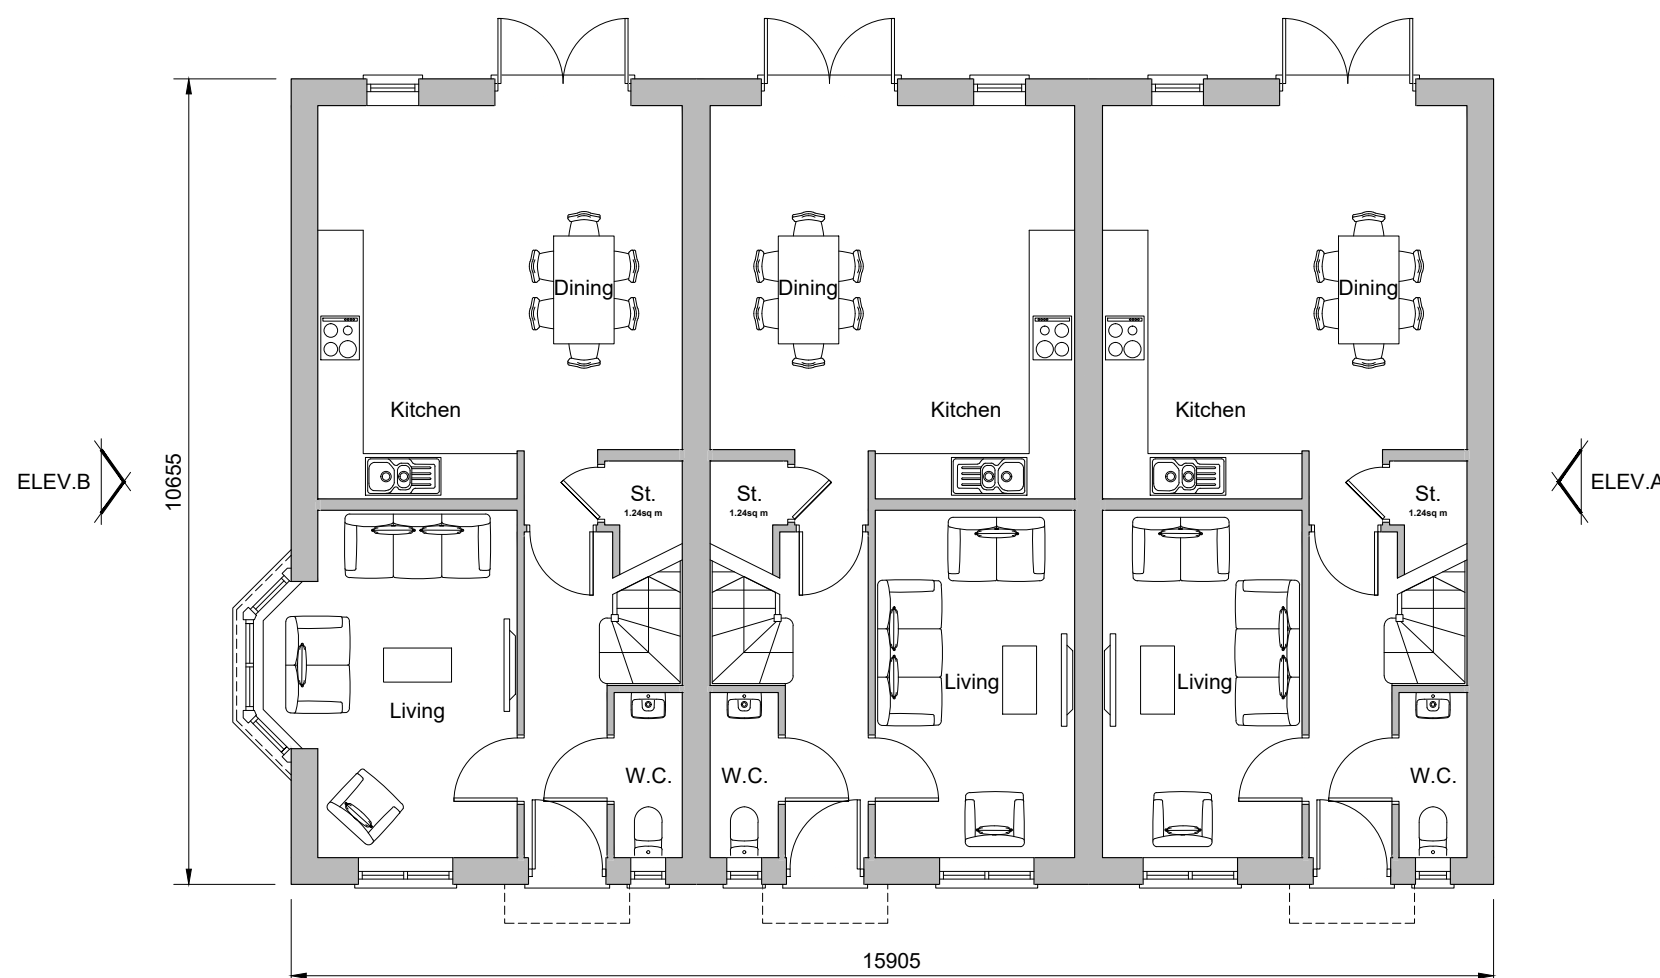

Ground Floor Plan
Plots 34-36



Front Elevation

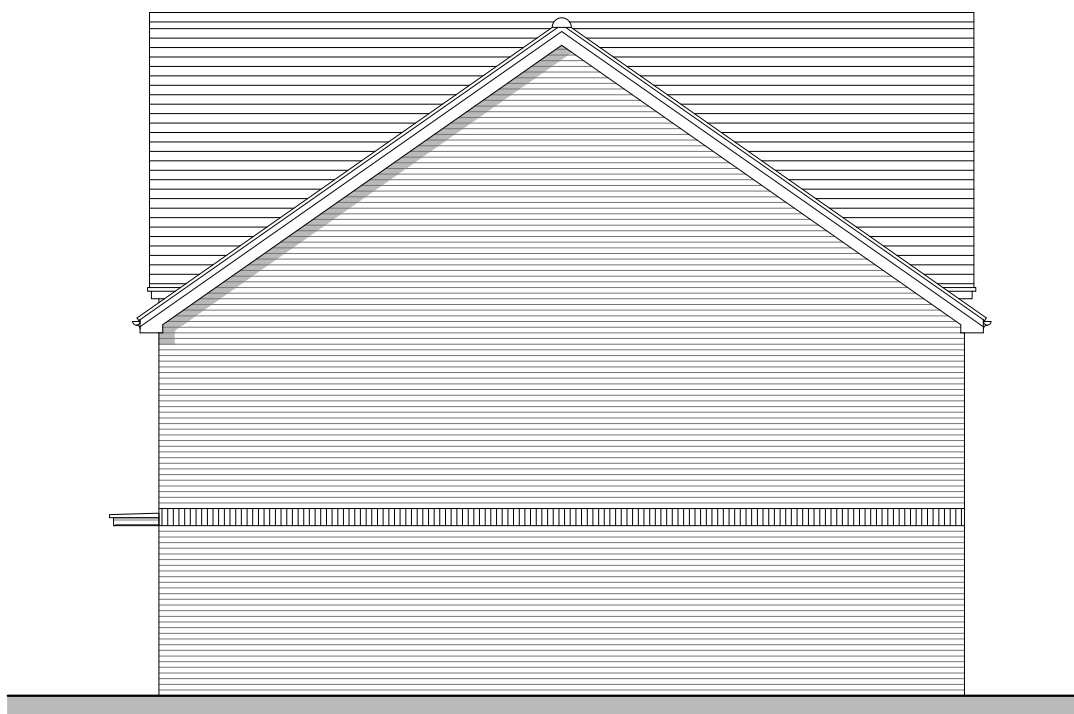


Side Elevation A



Rear Elevation



Side Elevation B

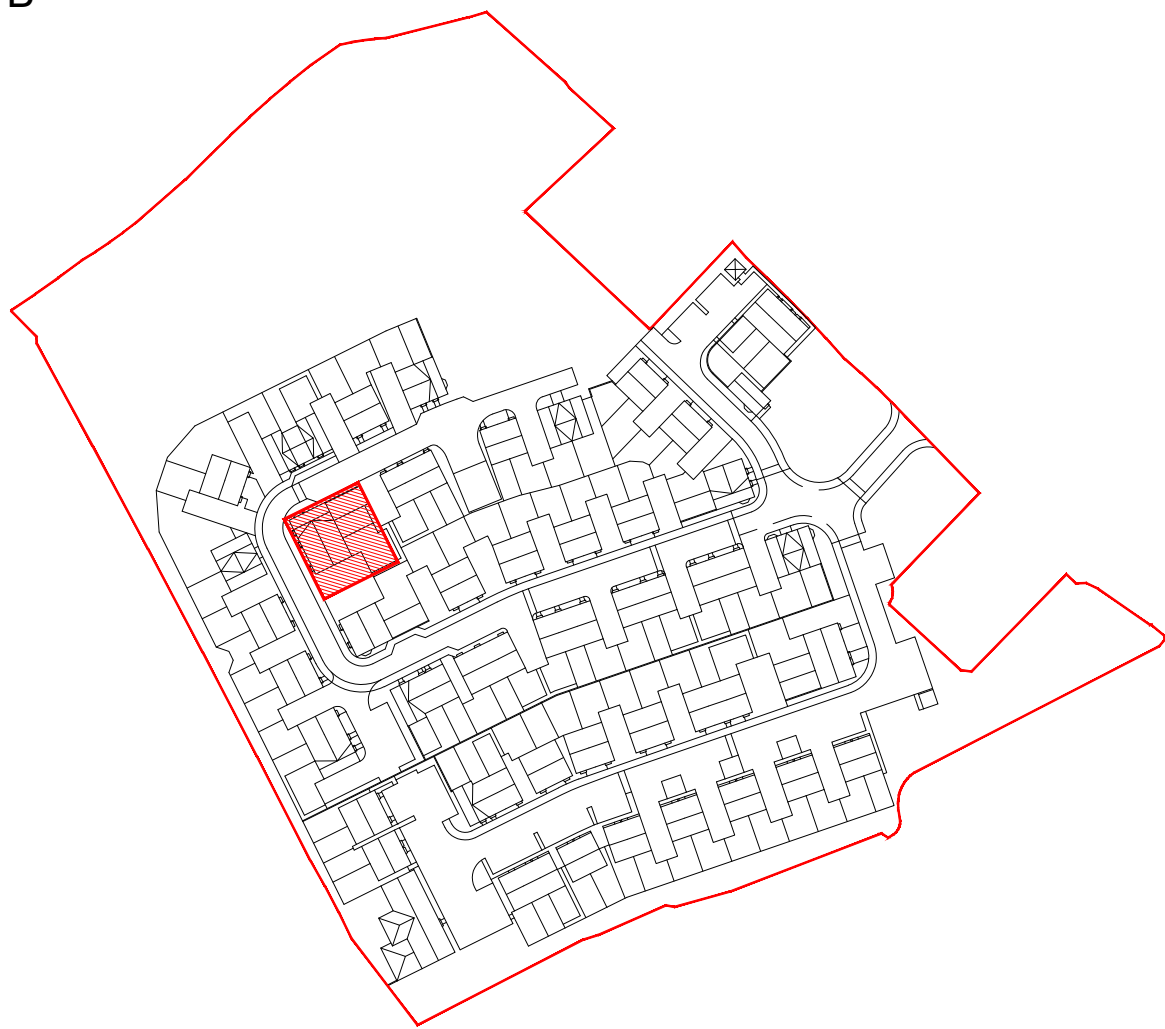

REV.	DATE	REVISIONS:	BY	REV.	DATE	REVISIONS:	BY	REV.	DATE	REVISIONS:	BY	STATUS:	CLIENT:	PROJECT:	DRAWING:	DRAWN:	DATE:	SCALE:	PROJECT:	CLIENT:
A	08/07/26	Keyplan revisions.	AM										Howarth Homes	Codicote Road, Welwyn	Plots 34-36	AM	16/06/26	1:100	P120	B
B	15/07/26	Plot number revisions.	AM												Proposed Plans & Elevations					

© COPYRIGHT EXISTS ON THE DESIGNS AND INFORMATION SHOWN ON THIS DRAWING

This drawing may be scaled or cross referenced to the scale bar for planning application purposes only. Do not scale for any other purpose, use figured dimensions only. Subject to site survey and all necessary consents. All dimensions to be checked by user and any discrepancies, errors or omissions to be reported to the Architect before work commences. This drawing is to be read in conjunction with all other relevant materials.

OS Licence No. AC0000851327

OSP
architecture

Broadmeade House, Farnham Business Park,
Weydon Lane, Farnham, Surrey GU9 8QT.
info@osparchitecture.com · www.osparchitecture.com
Tel: 01252 267878