




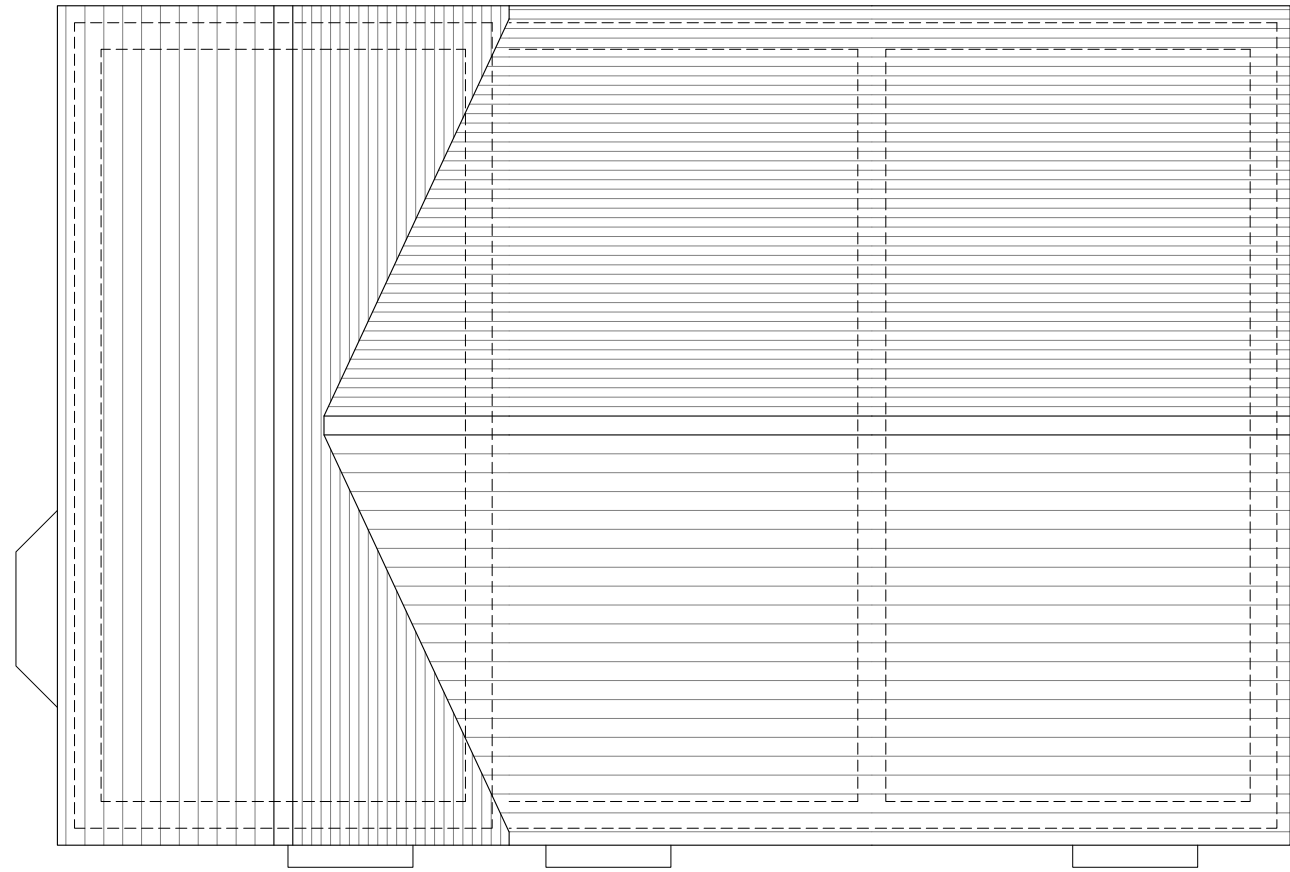

Roof Plan

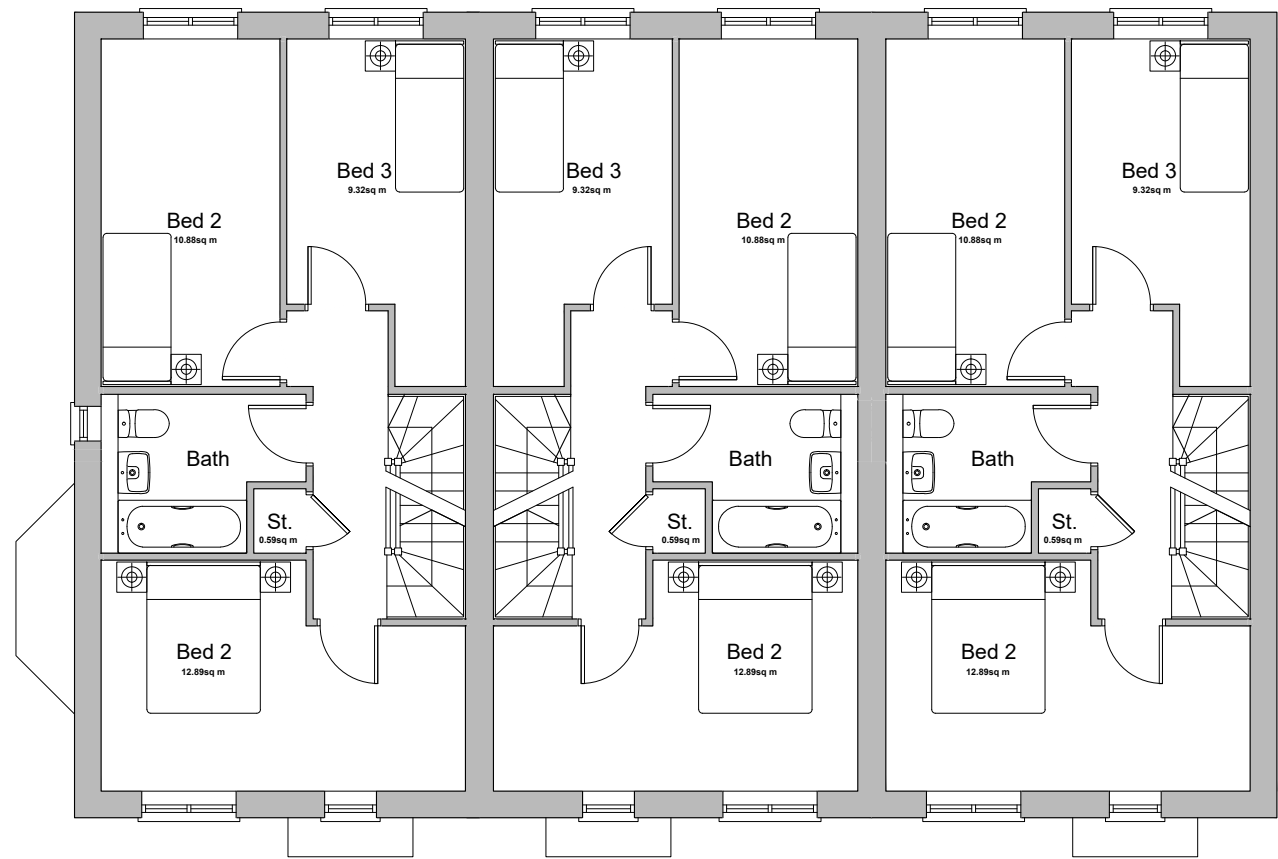

First Floor Plan

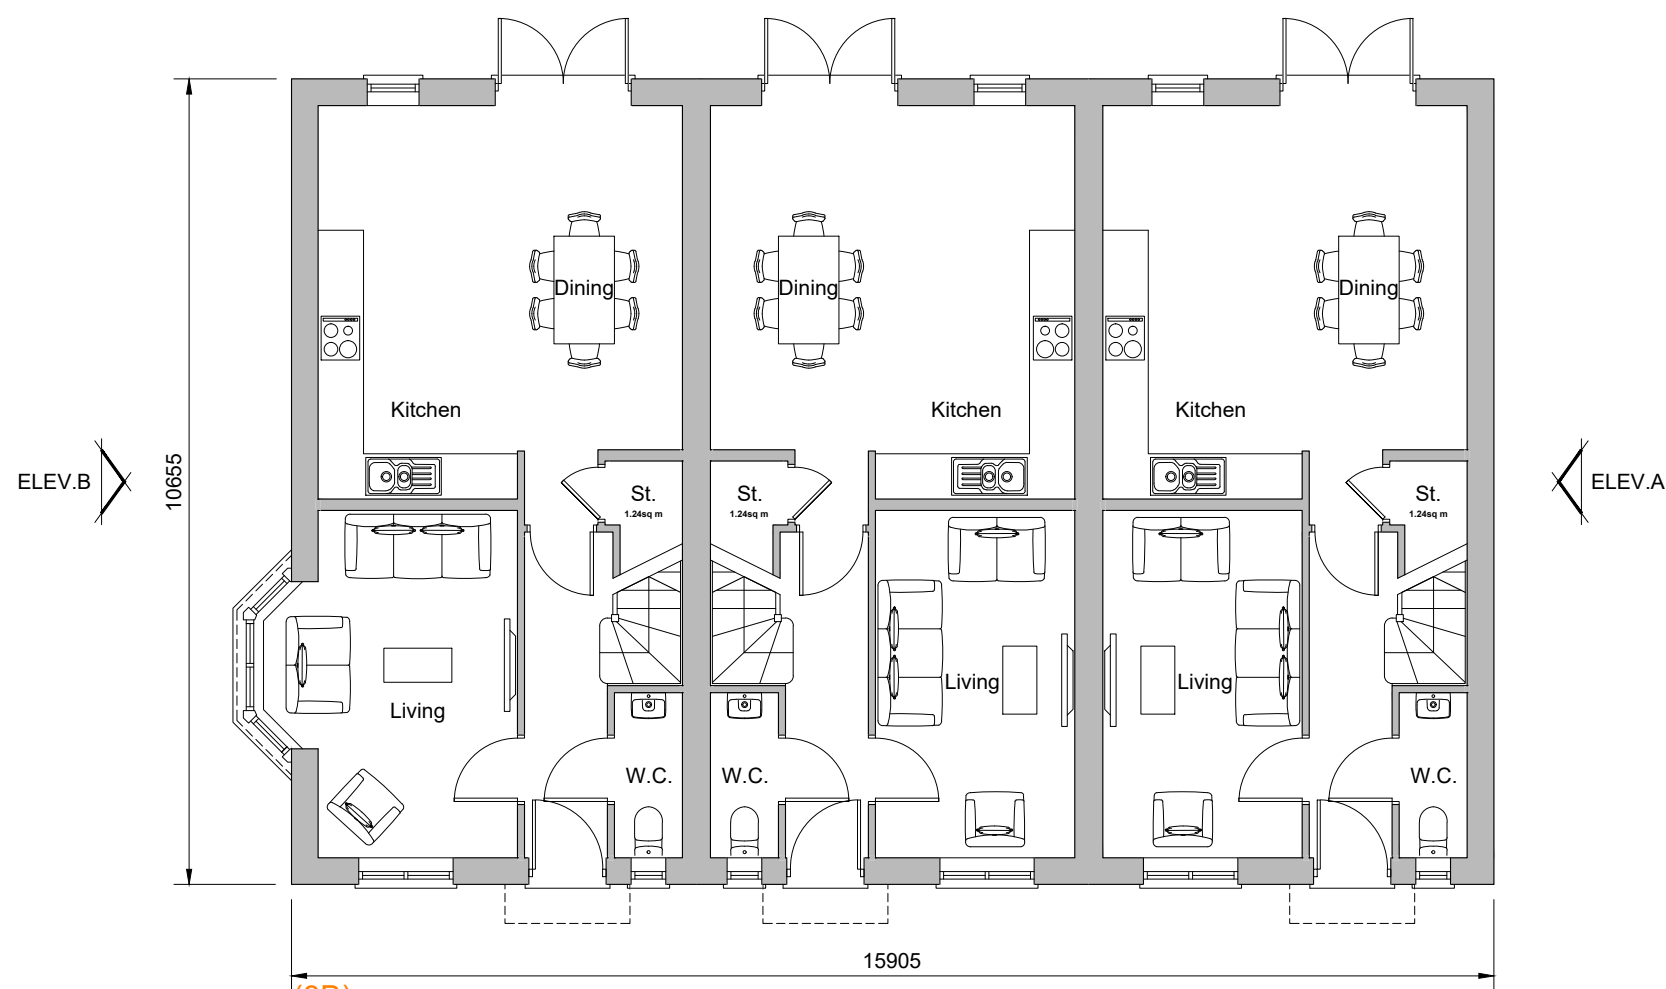


Ground Floor Plan
Plots 31-33



Front Elevation





Rear Elevation

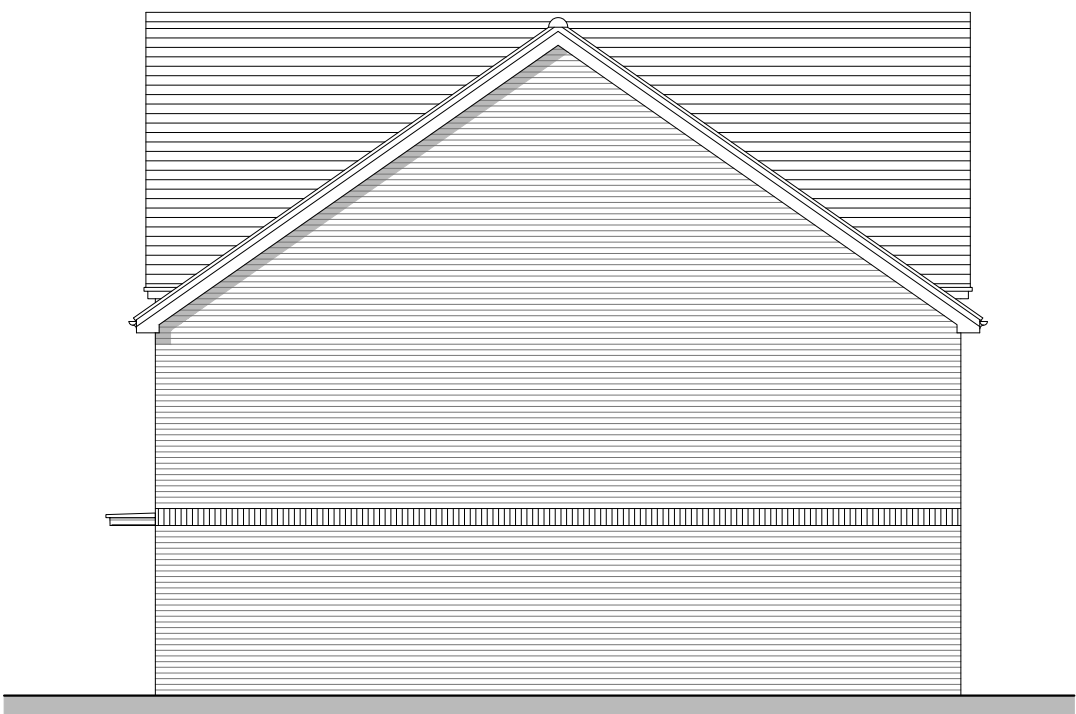

Side Elevation A



Side Elevation B

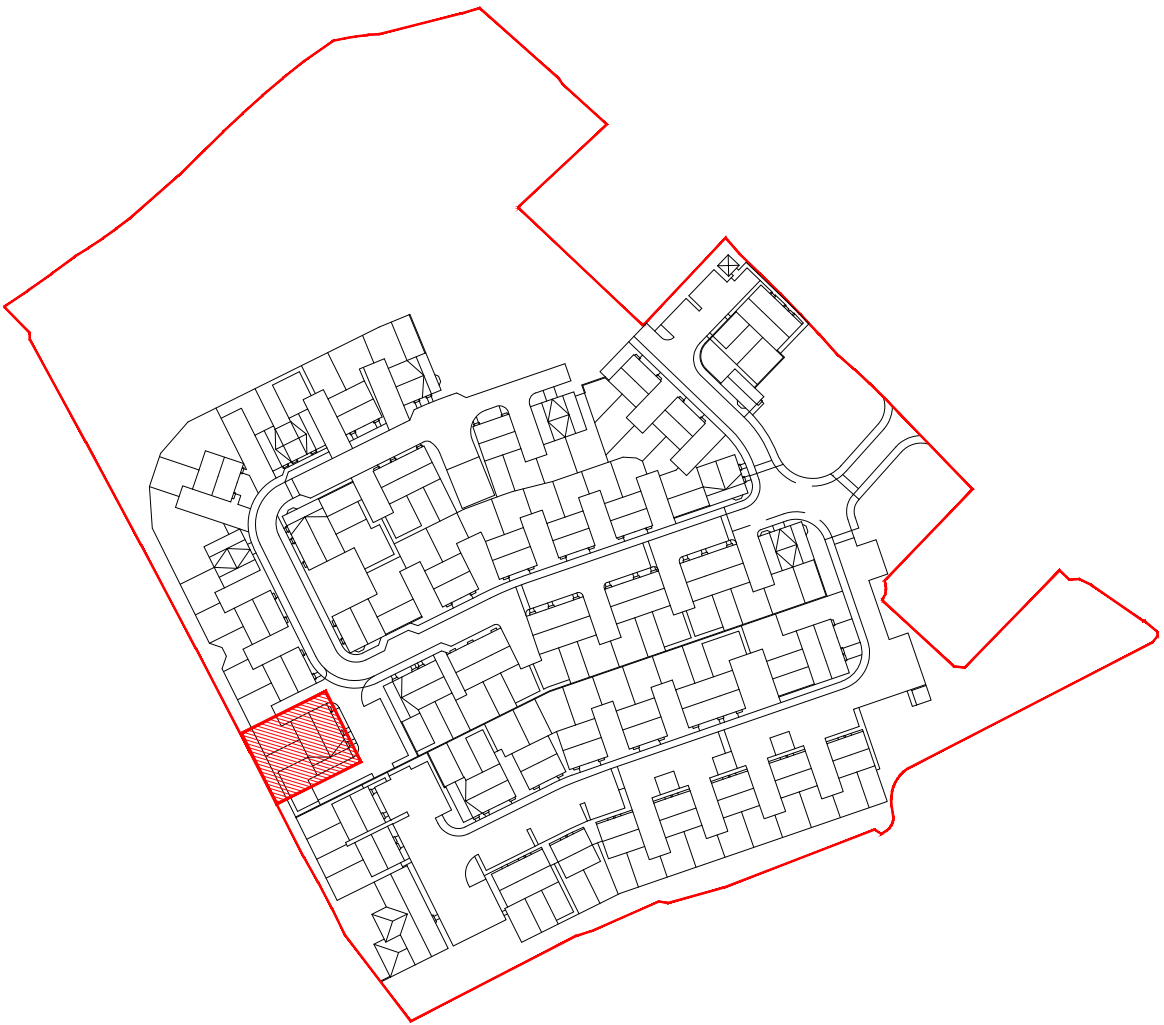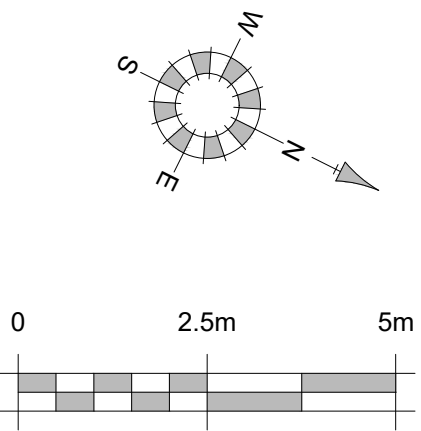

REV.	DATE	REVISIONS:	BY	REV.	DATE	REVISIONS:	BY	REV.	DATE	REVISIONS:	BY	STATUS:	CLIENT:	PROJECT:	DRAWING:	DRAWN:	DATE:	SCALE:	25025	P119	B	architecture
A	08/07/26	Keyplan revisions.	AM										Howarth Homes	Codicote Road, Welwyn	Plots 31-33 Proposed Plans & Elevations	AM	16/06/26	1:100				
B	15/07/26	Plot number revisions.	AM																			

© COPYRIGHT EXISTS ON THE DESIGNS AND INFORMATION SHOWN ON THIS DRAWING. This drawing may be scaled or cross referenced to the scale bar for planning application purposes only. Do not scale for any other purpose, use figured dimensions only. Subject to site survey and all necessary consents. All dimensions to be checked by user and any discrepancies, errors or omissions to be reported to the Architect before work commences. This drawing is to be read in conjunction with all other relevant materials.

OS Licence No. AC0000851327

Broadmeade House, Farnham Business Park,
Weydon Lane, Farnham, Surrey GU9 8QT.
info@osparchitecture.com · www.osparchitecture.com
Tel: 01252 267878