


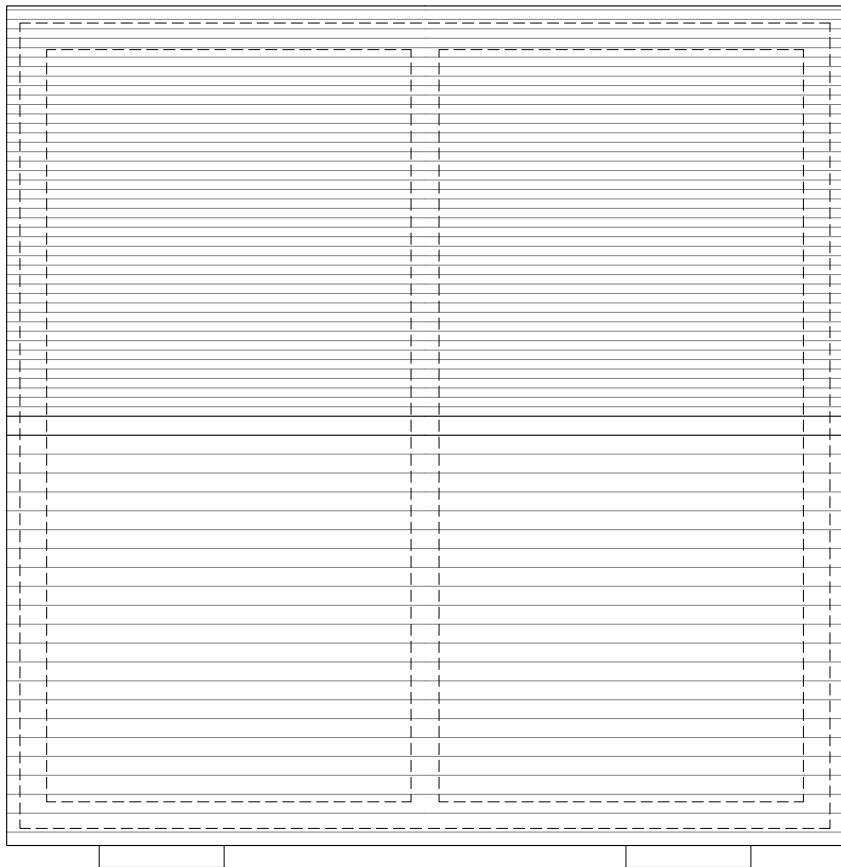


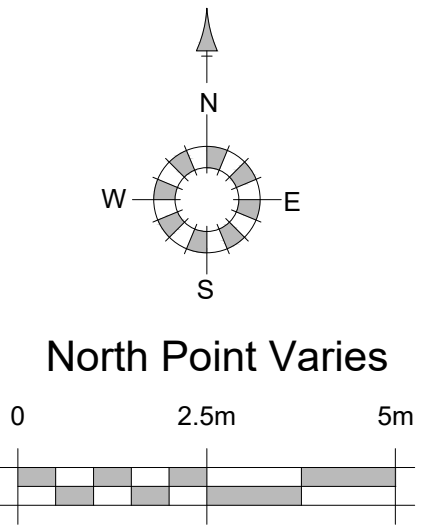

Roof Plan

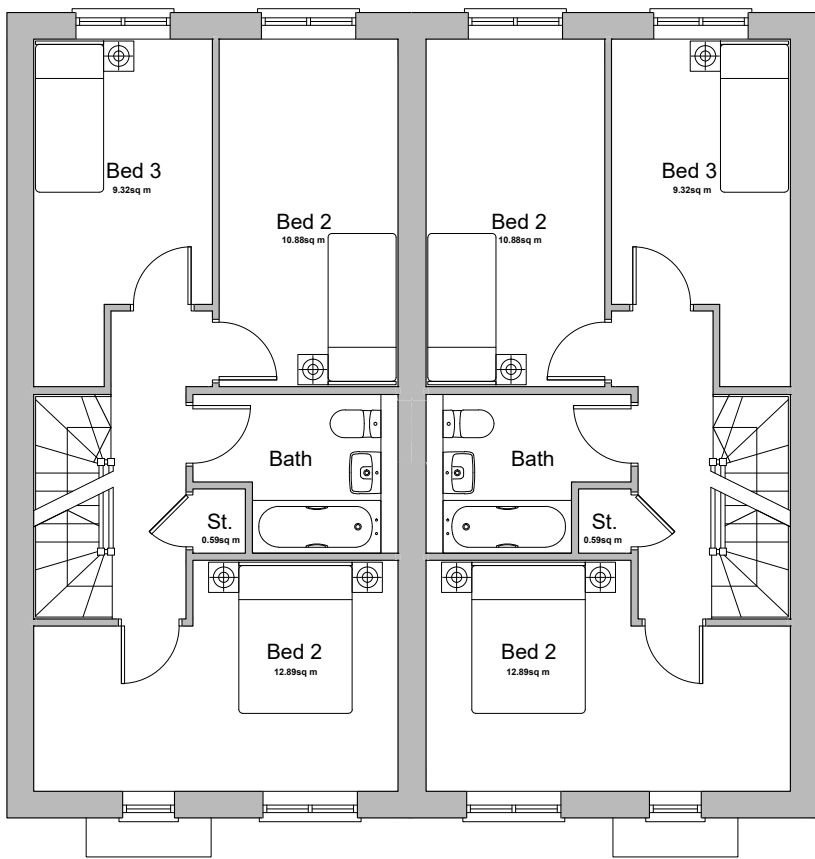


First Floor Plan

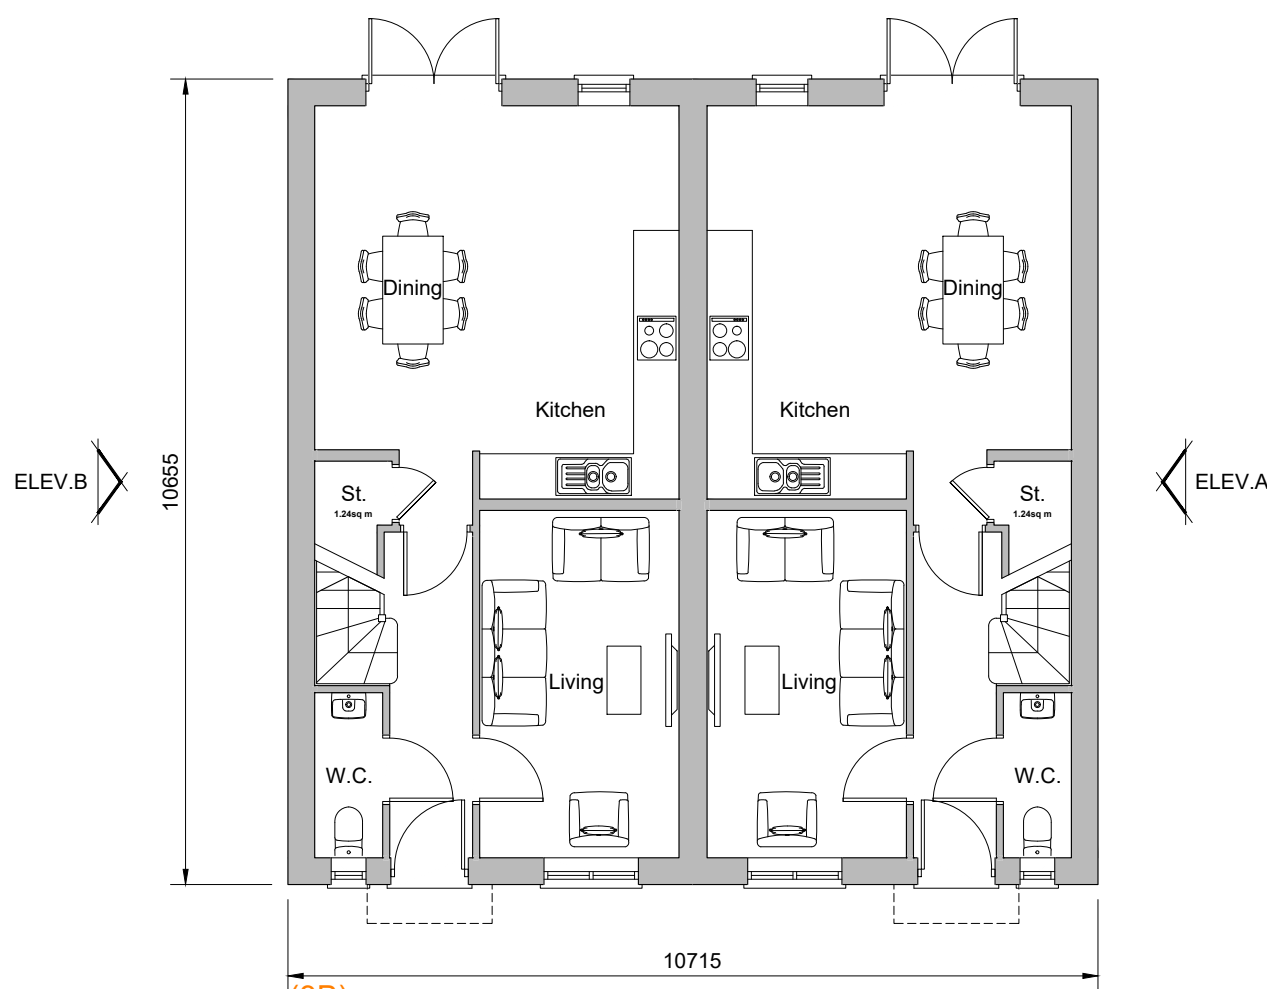

Ground Floor Plan
Plots 18-19, 23-24, 27-28, 29-30, 39-40,
41-42, 66-67, 83-84, 85-86 & 87-88




Front Elevation

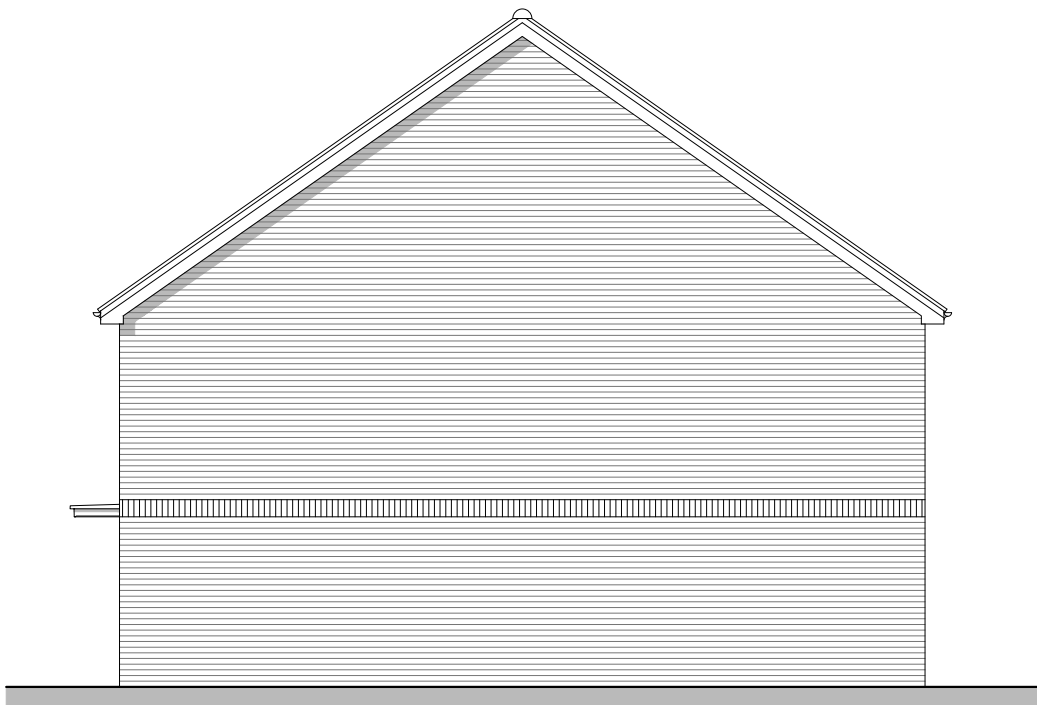


Side Elevation A



Rear Elevation

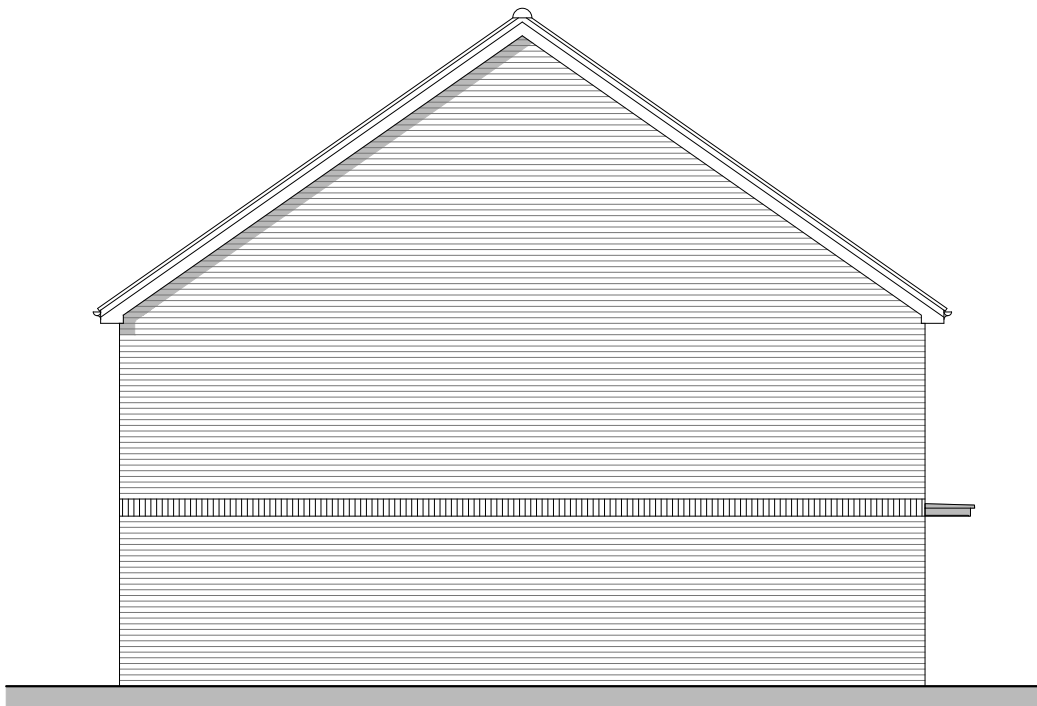

Side Elevation B

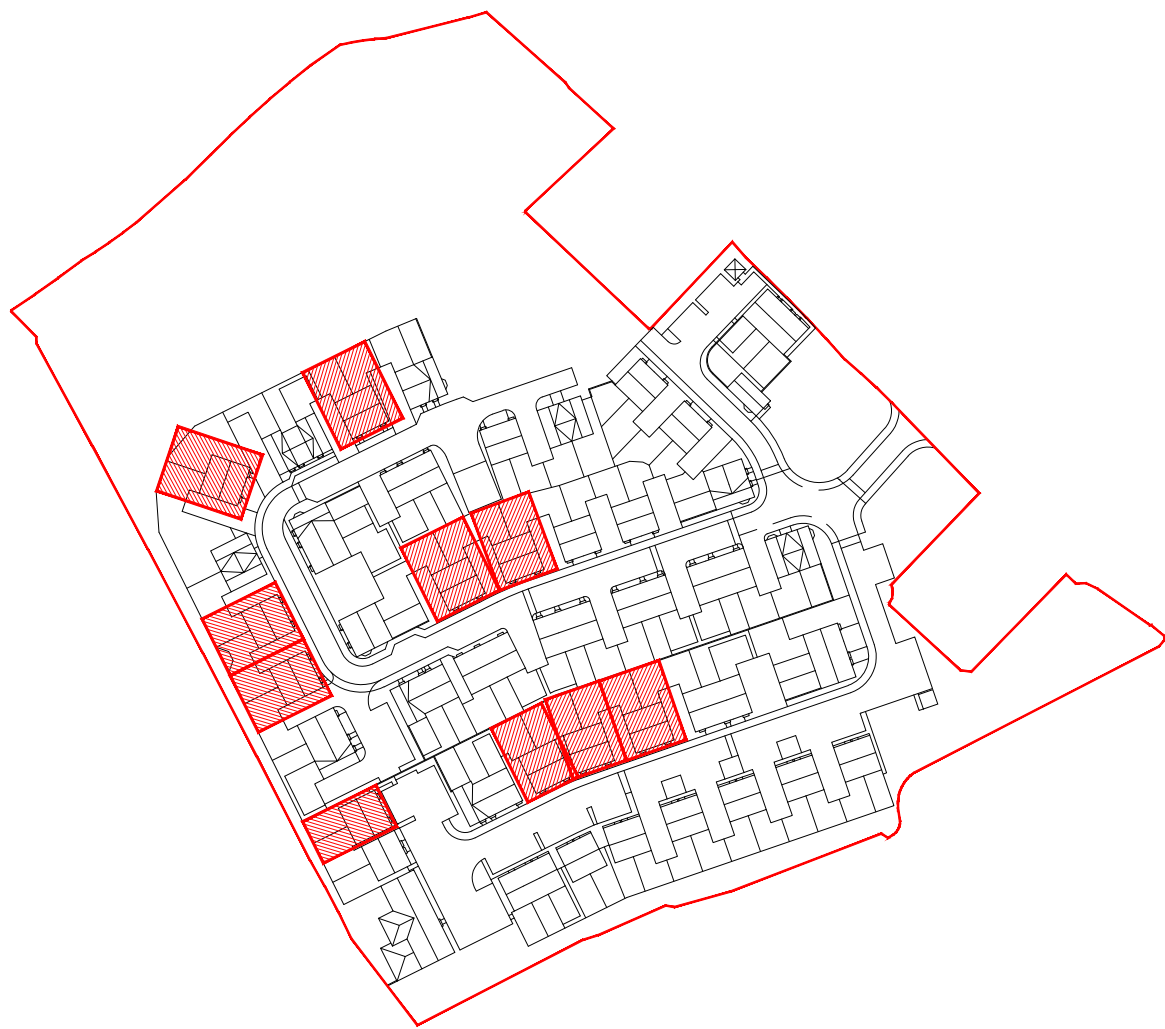

REV. A B		DATE 08/07/26 15/07/26	REVISIONS: Plots & keyplan revisions. Plot number revisions & plots added.	BY AM AM	REV.	DATE	REVISIONS:	BY	REV.	DATE	REVISIONS:	BY	STATUS:	CLIENT: Howarth Homes		PROJECT: Codicote Road, Welwyn		 architecture Broadmeade House, Farnham Business Park, Weydon Lane, Farnham, Surrey GU9 8QT. info@osparchitecture.com www.osparchitecture.com Tel: 01252 267878
														SCALE: 1:100 (A1 ORIGINAL)		DRAWING: Plots 18-19, 23-24, 27-28, 29-30, 39-40, 41-42, 66-67, 83-84, 85-86 & 87-88 Proposed Plans & Elevations		
DRAWN: AM		DATE: 16/06/26		25025		P118		B										

© COPYRIGHT EXISTS ON THE DESIGNS AND INFORMATION SHOWN ON THIS DRAWING

This drawing may be scaled or cross referenced to the scale bar for planning application purposes only. Do not scale for any other purpose, use figured dimensions only. Subject to site survey and all necessary consents. All dimensions to be checked by user and any discrepancies, errors or omissions to be reported to the Architect before work commences. This drawing is to be read in conjunction with all other relevant materials.

OS Licence No. AC0000851327