




Front Elevation

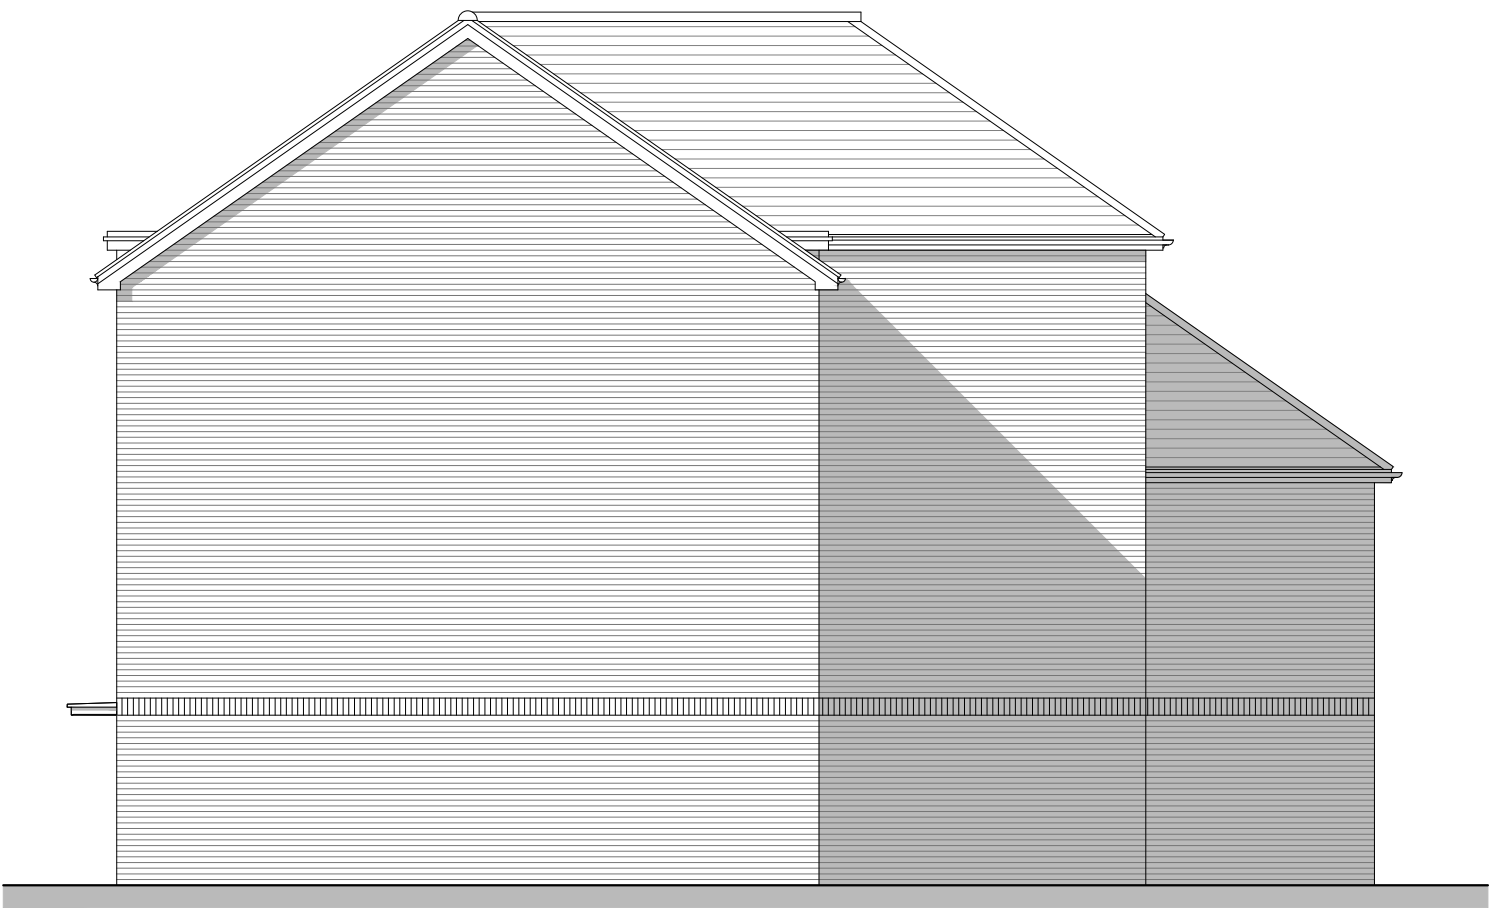


Side Elevation A



Rear Elevation



Side Elevation B

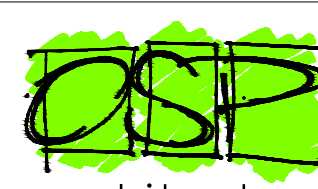REV.	DATE	REVISIONS:	BY	REV.	DATE	REVISIONS:	BY	REV.	DATE	REVISIONS:	BY	STATUS:	CLIENT: Howarth Homes	PROJECT: Codicote Road, Welwyn	 OSP architecture Broadmede House, Farnham Business Park, Weydon Lane, Farnham, Surrey GU9 8QT. info@osparchitecture.com · www.osparchitecture.com Tel: 01252 267878 © 2019 OSP Architecture Limited. Company Registration No. 1010001
													SCALE: 1:100 (A1 ORIGINAL)	DRAWING: Apartment Building Plots 65-74 Proposed Elevations	
													DRAWN: AM	25025	P126
													DATE: 17/06/26		—

© COPYRIGHT EXISTS ON THE DESIGNS AND INFORMATION SHOWN ON THIS DRAWING

This drawing may be scaled or cross referenced to the scale bar for planning application purposes only. Do not scale for any other purpose, use figured dimensions only. Subject to site survey and all necessary consents. All dimensions to be checked by user and any discrepancies, errors or omissions to be reported to the Architect before work commences. This drawing is to be read in conjunction with all other relevant materials.

OS Licence No. AC0000851327