



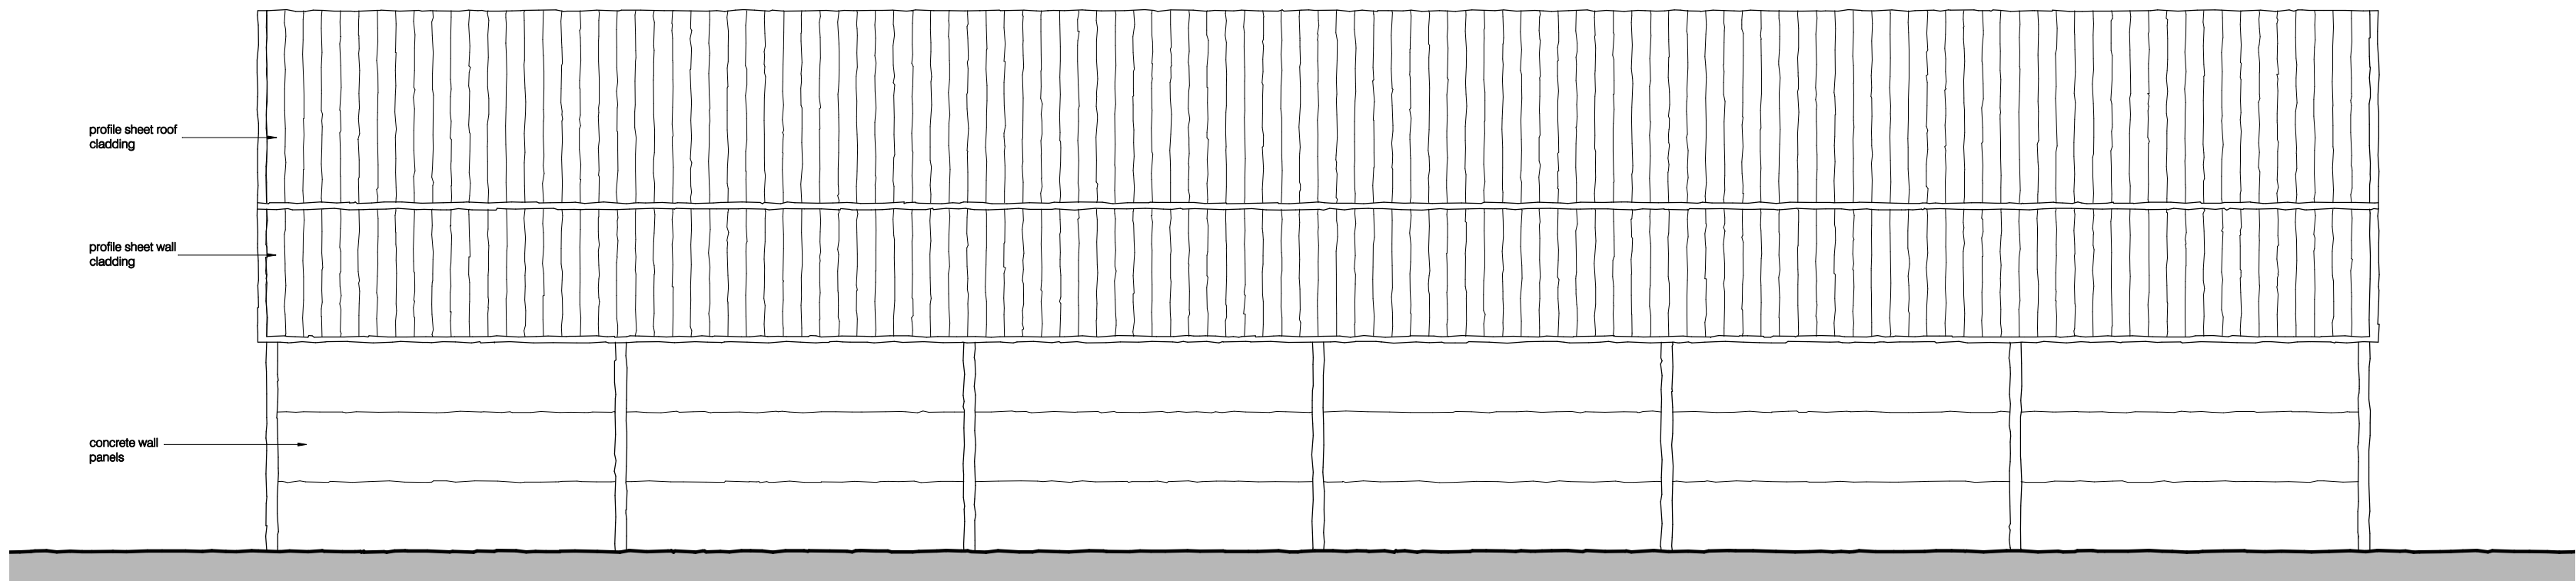

Side Elevations

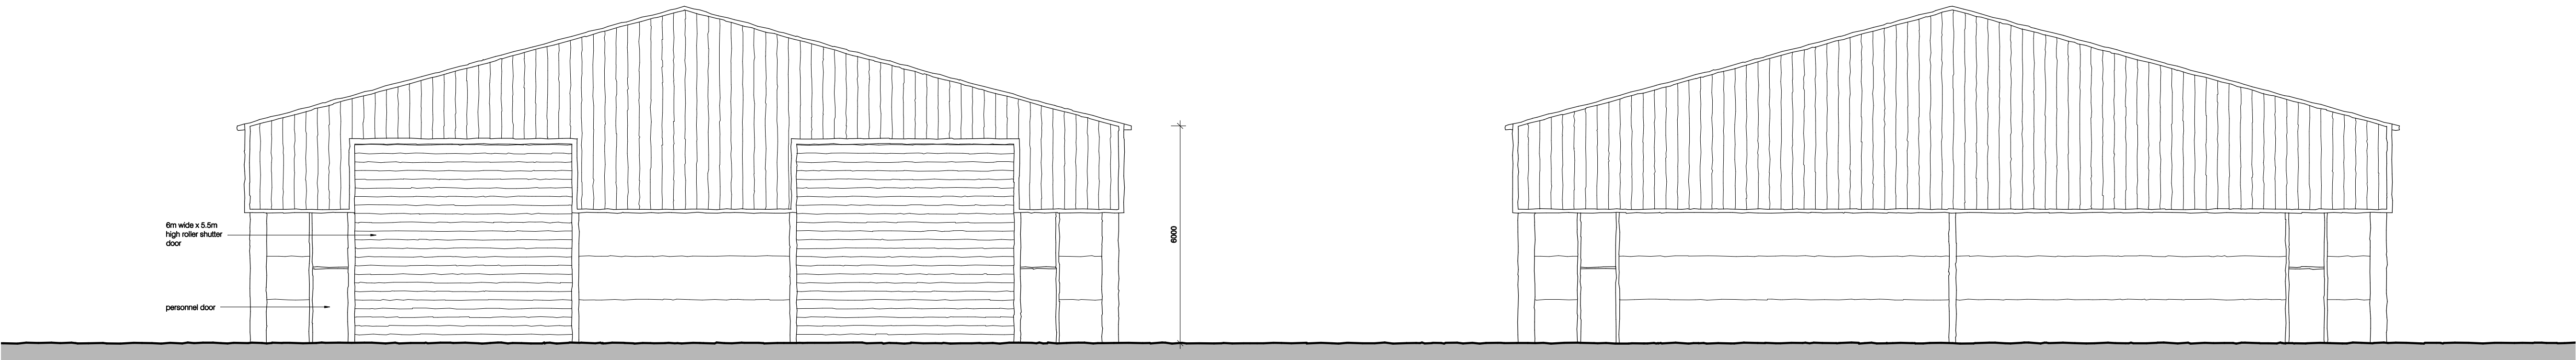

Front Elevation

Rear Elevation

Notes:

This scheme is subject to Town Planning and all other necessary consents.

This drawing is a print and must not be scaled from without reference being made to the accompanying scale bar. Dimensions and levels, where given, are to be checked on site.

This drawing is to be read in conjunction with all other consultants' and specialists' drawings and documents and any discrepancies are to be reported to the architect prior to commencement of the relevant work.

Materials and the workmanship of all relevant trades shall comply fully with the British Standards.

This drawing remains the copyright of **Boyd Seddon Architect**.

METERS

0

0.5

1

1.5

2

2.5

3

0

0.2


0.5

1

REV / DATE

A / 28.07.21

sewer height amended

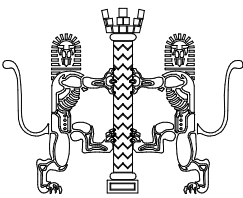

BOYD

SEDDON

Architect

RIBA ● ARB

10 Periwinkle Lane • Hitchin • Herts • SG5 1TY
Tel 07880 720711
Email boyd.seddon@virginmedia.com

CLIENT
Ms H Flint

PROJECT
NEW AGRICULTURAL BARN
land off Bedford Road
Holwell

DRAWING TITLE
PROPOSED ELEVATIONS

SCALE	1:100 at A1	DRAWING NUMBER		REVISION	
DATE	July 2021				
DRAWN	bjs		PL-13		A
PROJECT NUMBER	20259				