



DIMENSIONS TO BE CHECKED ON SITE BEFORE ANY WORKS.
ANY QUERIES REGARDING DIMENSIONS TO BE TAKEN UP WITH
PENTANGLE DESIGN GROUP.

ALL DIMENSIONS OF EXISTING BUILDINGS TO BE VERIFIED ON SITE.

THIS DRAWING IS THE COPYRIGHT OF PENTANGLE DESIGN GROUP
AND SHALL NOT BE IN ANY WAY USED OR REPRODUCED WITHOUT
THEIR PRIOR WRITTEN CONSENT.

NOTES

0 5 10 m

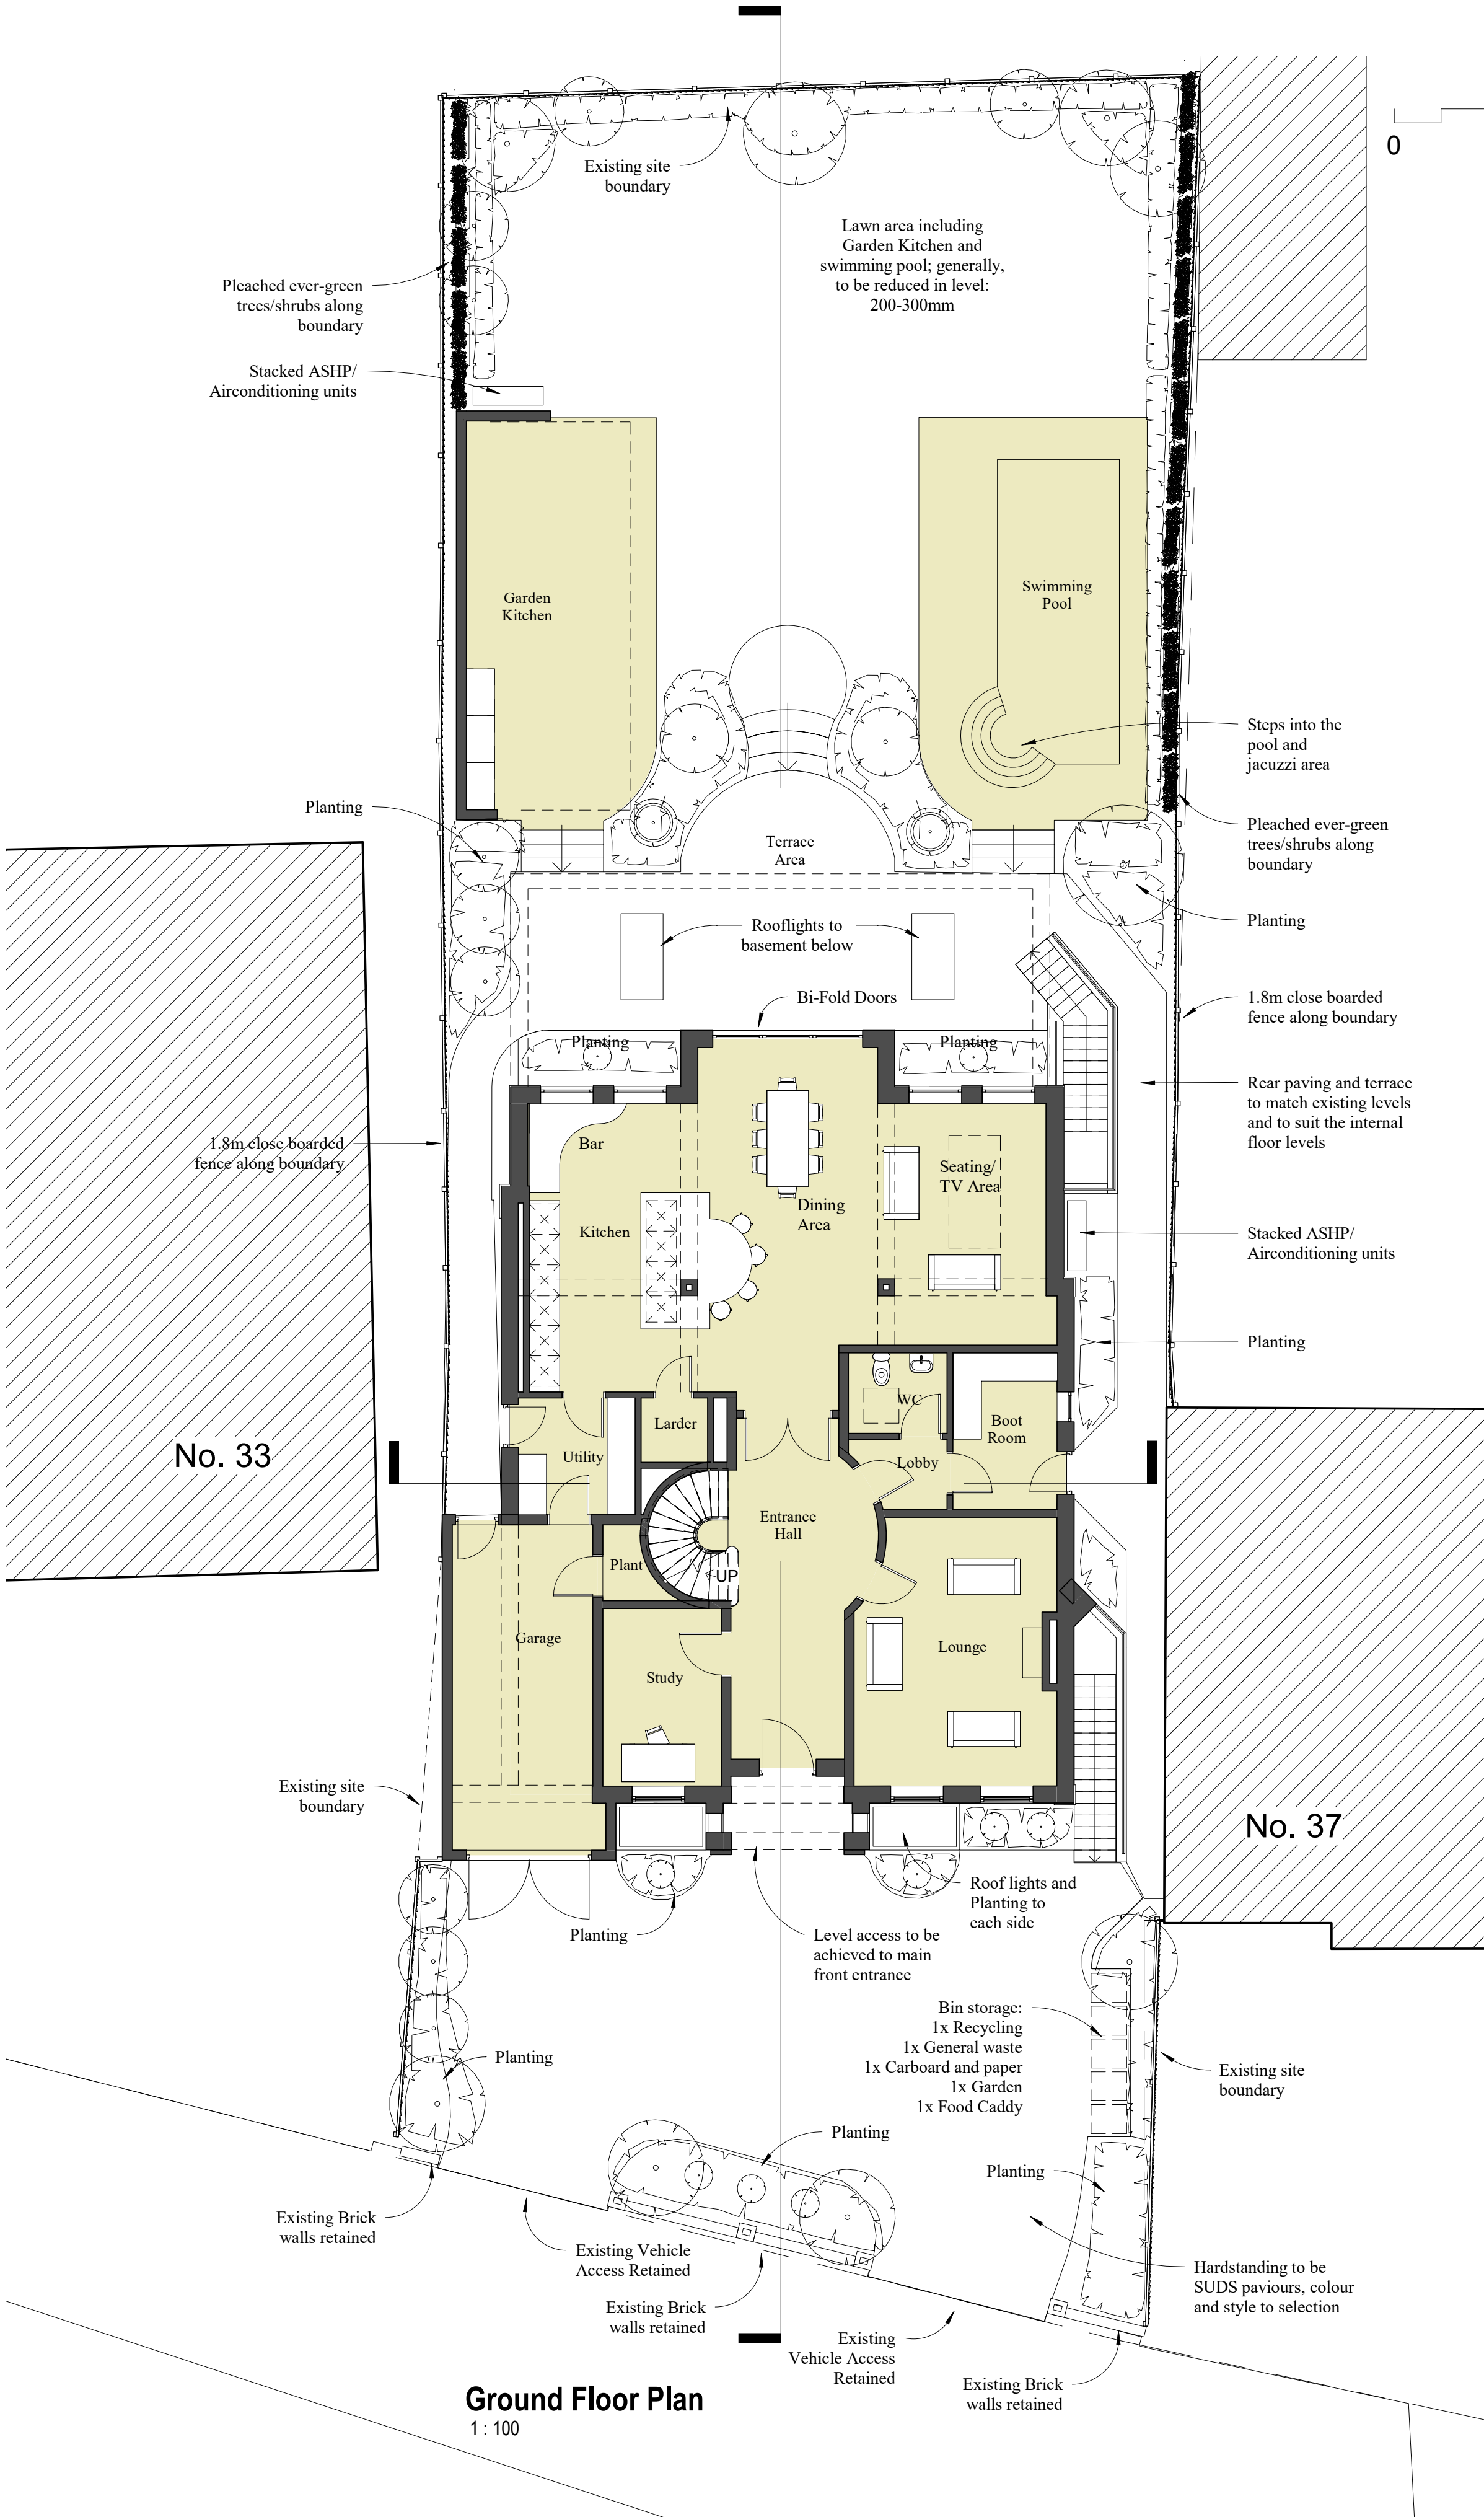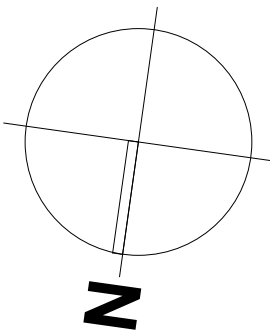

PLANNING

PENTANGLE

DESIGN GROUP
SUITE 1, 21 BANCROFT HITCHIN HERTS SG5 1JW
T:01462 431133 E:pdg@pentangledesign.co.uk

JOB TITLE
Proposed Replacement Dwelling at
35 Grays Lane, Hitchin

for
DRAWING TITLE
Proposed Ground Floor and Site Plan

SCALE	DRAWING NUMBER	REVISION
1 : 100		
DATE Oct '25		
SHT SIZE A2		
JOB NUMBER 3959		

CHARTERED ARCHITECTS