






7 Front Elevation W - As Proposed
1 : 100

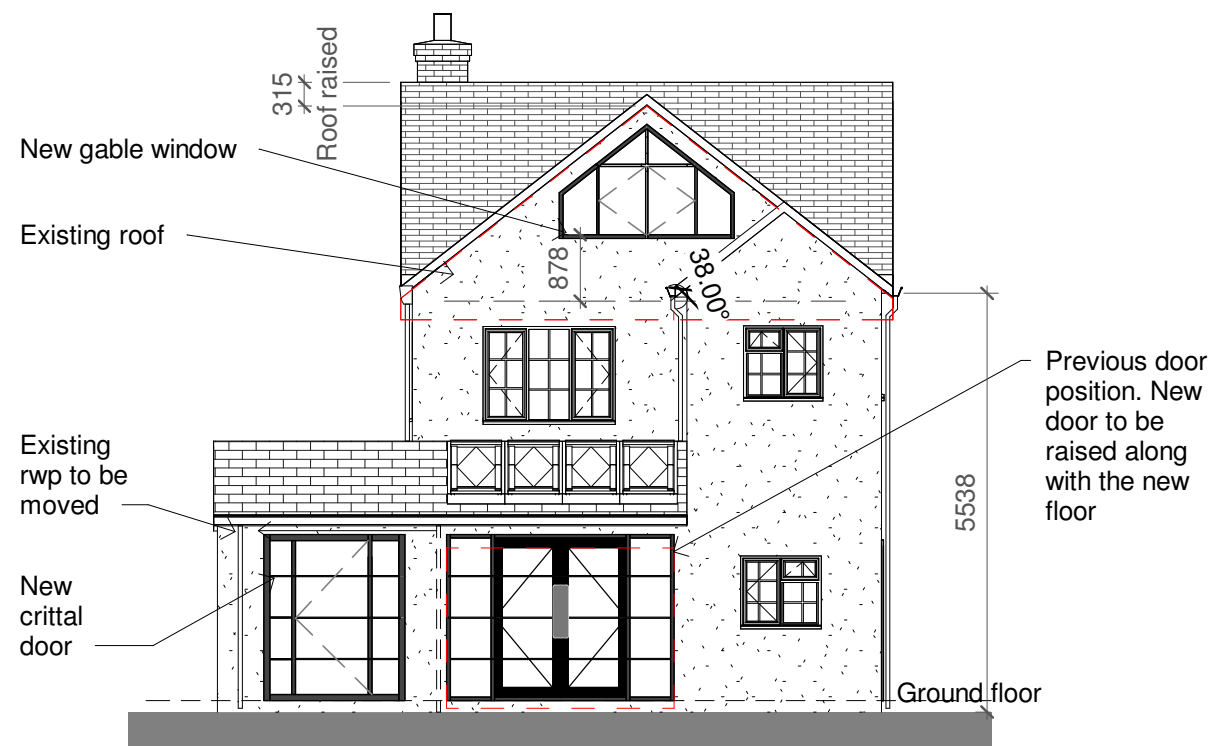


8 Rear Elevation E - As Proposed
1 : 100

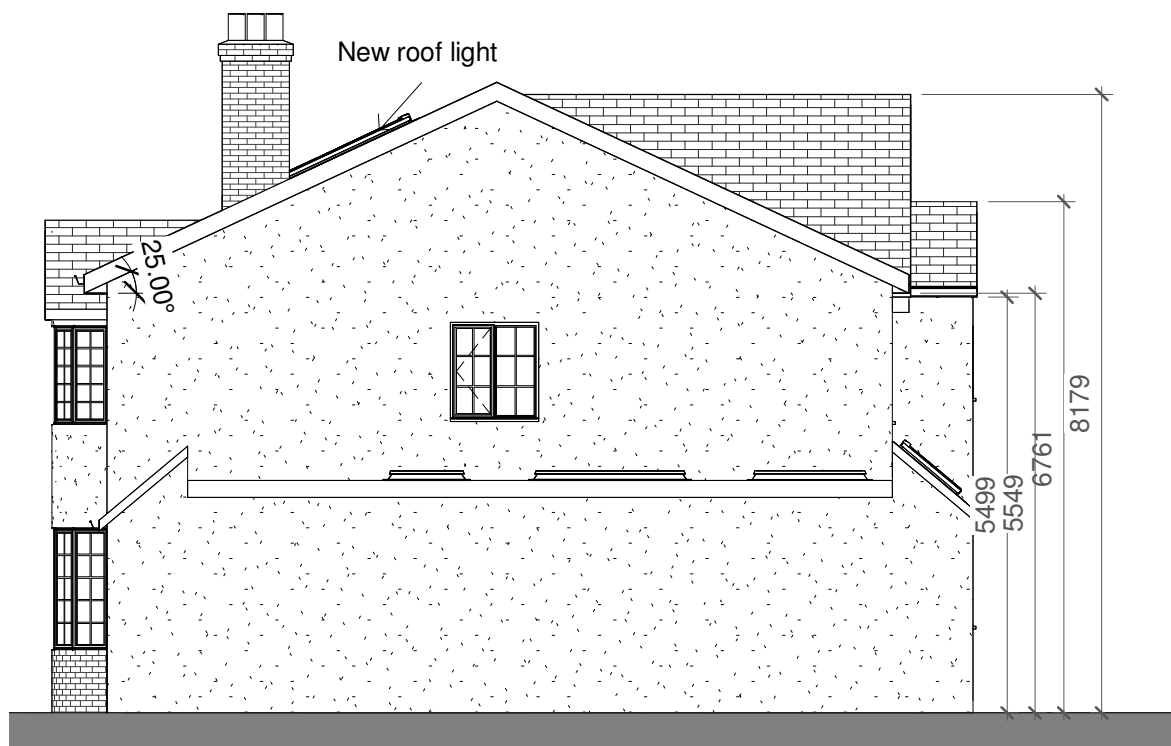


9 Side Elevation S - As Proposed
1 : 100

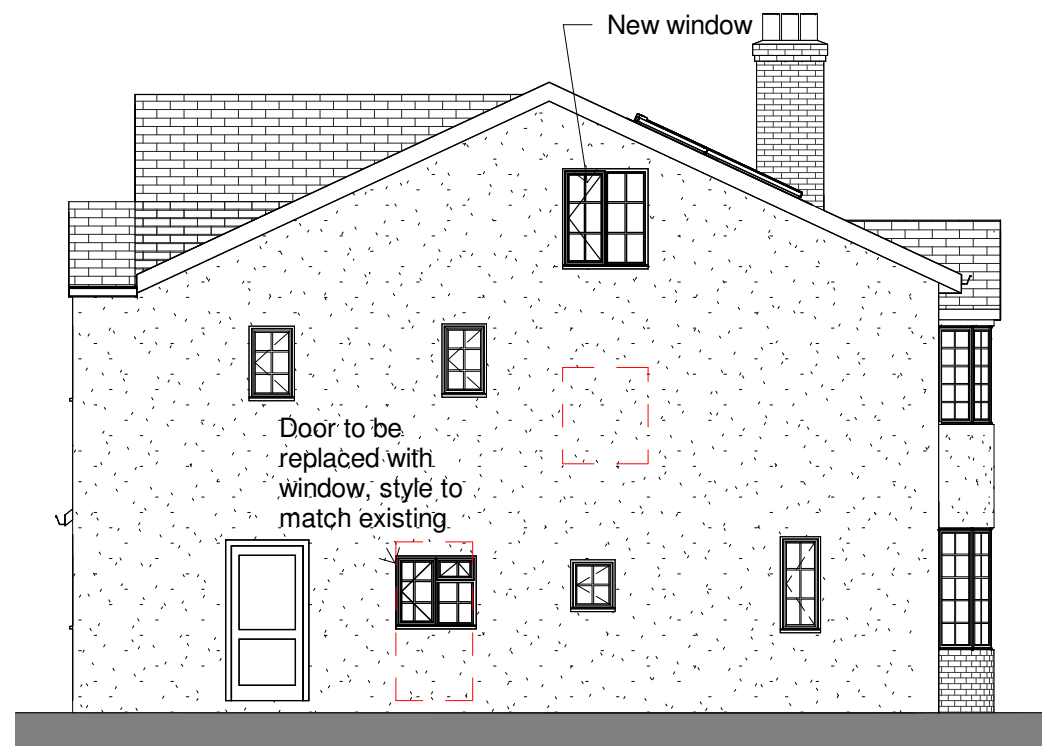


10 Side Elevation N - As Proposed
1 : 100

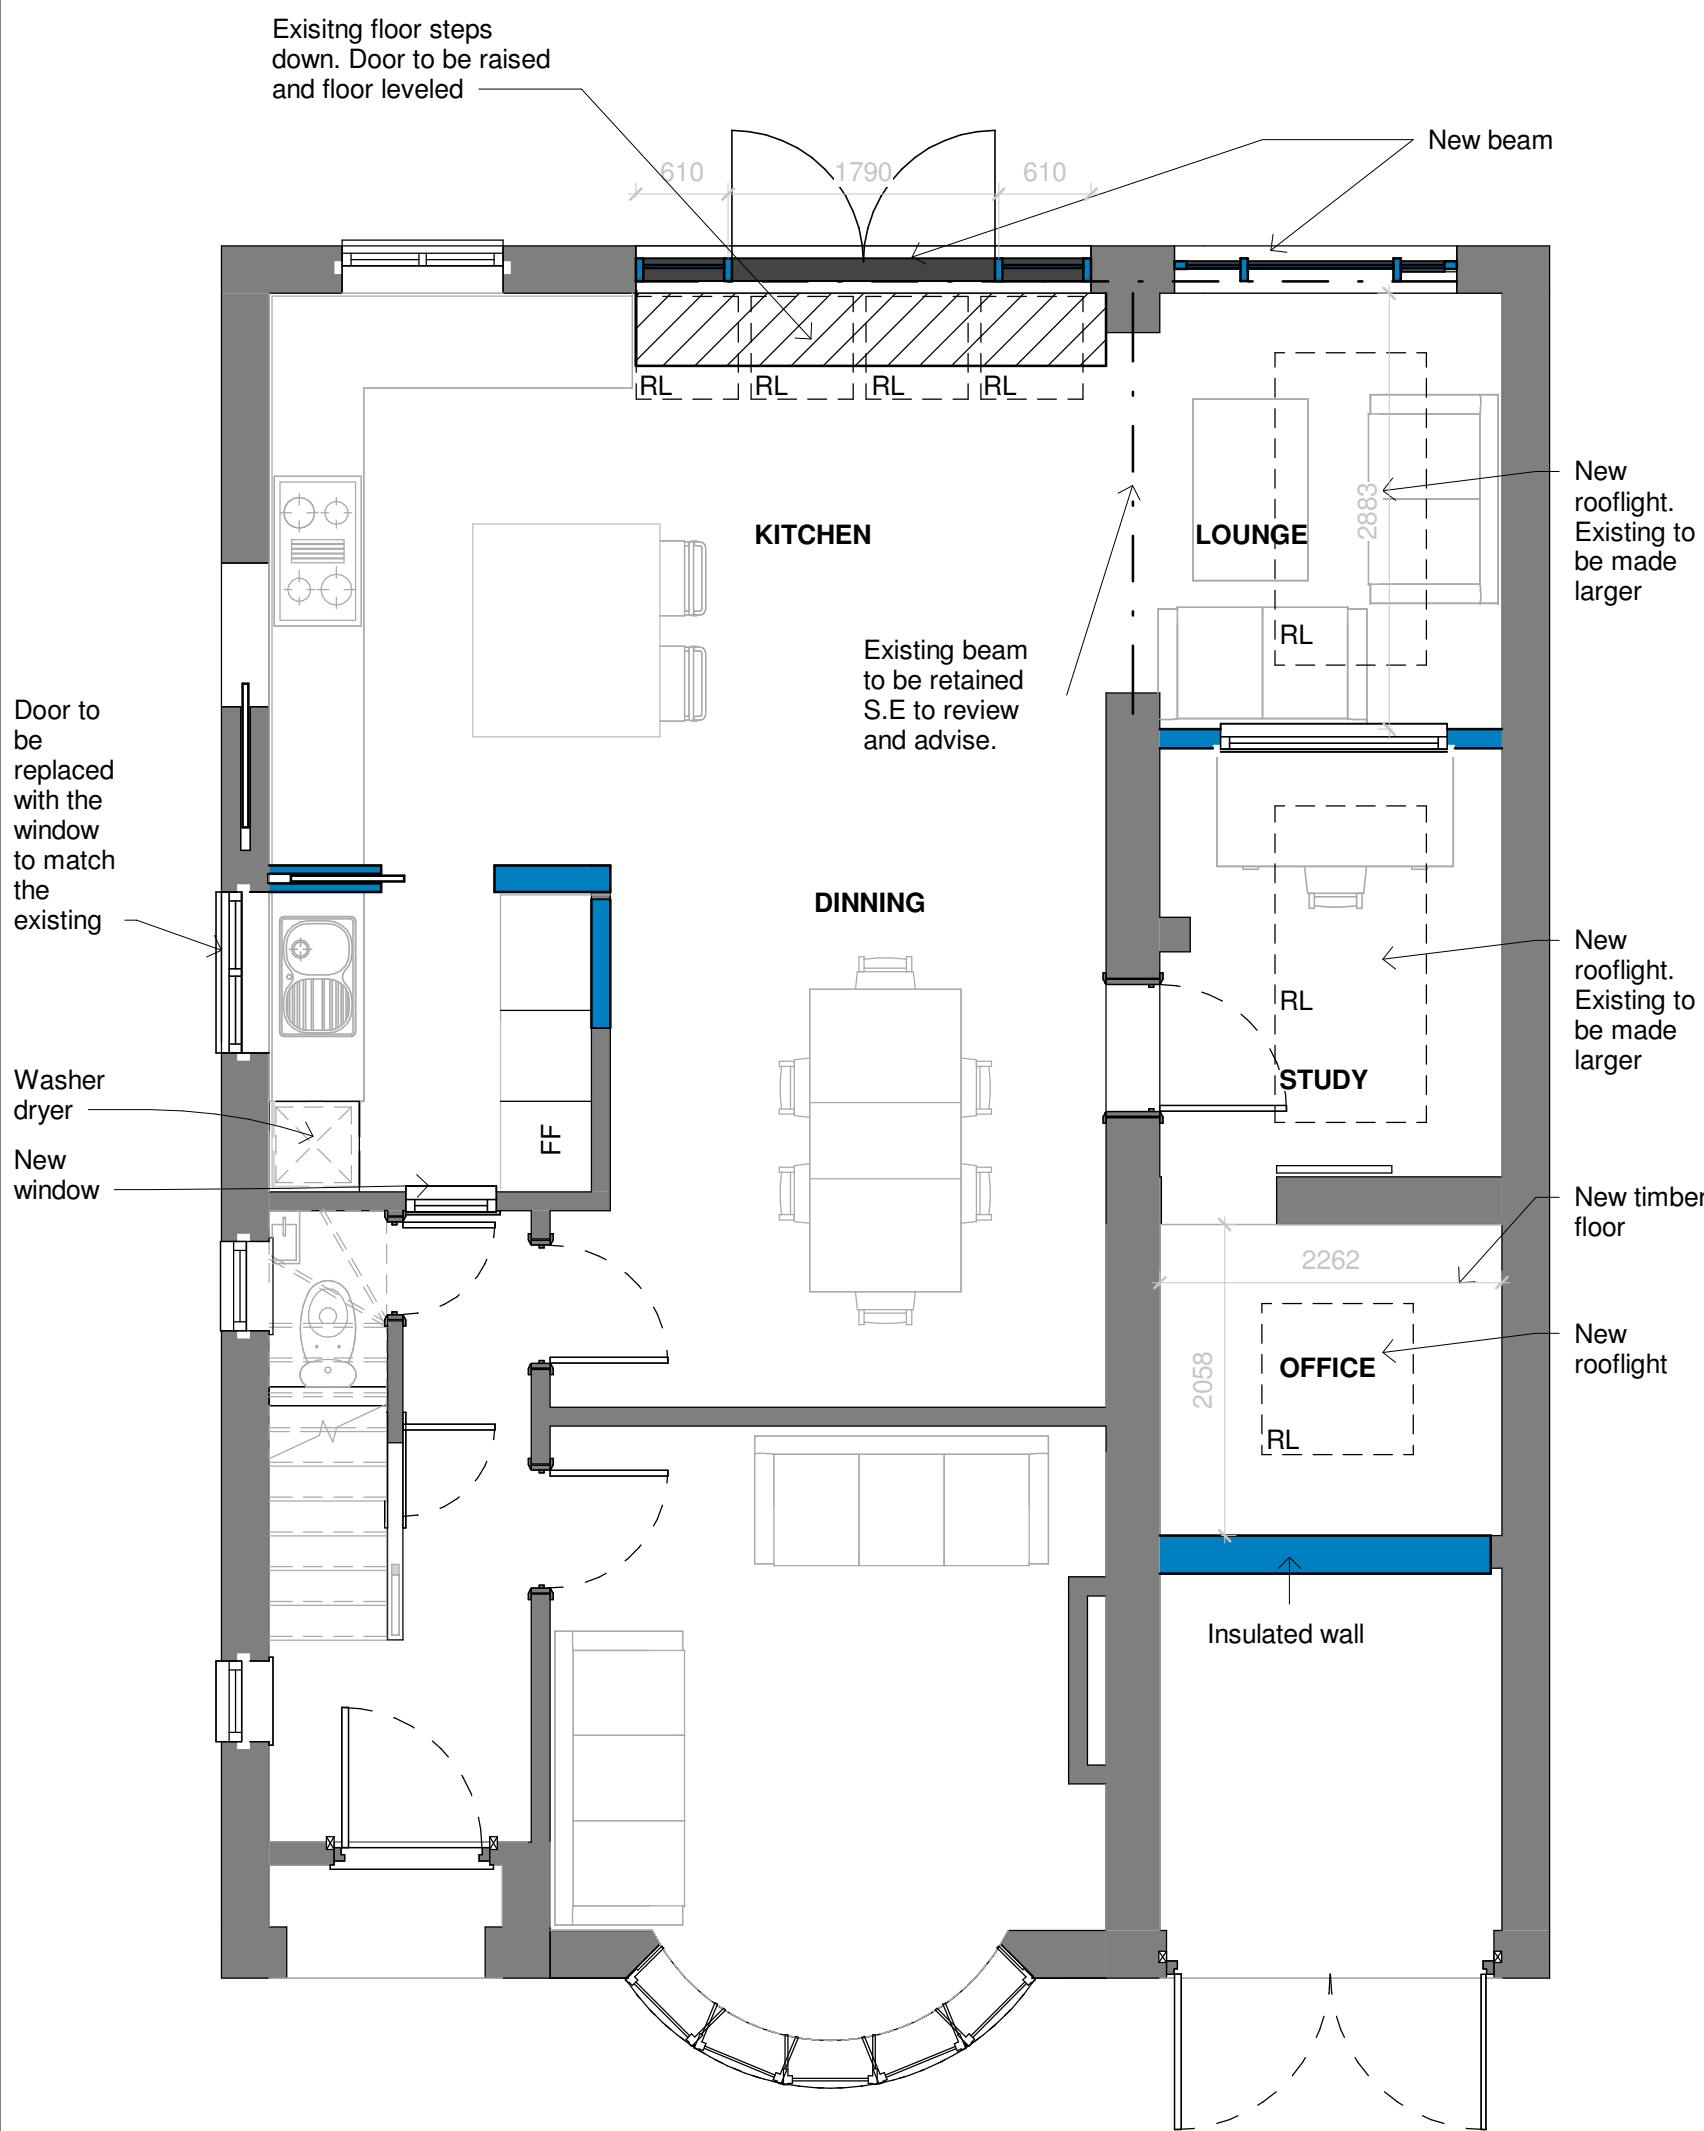


1 Ground Floor - As Proposed
1 : 50

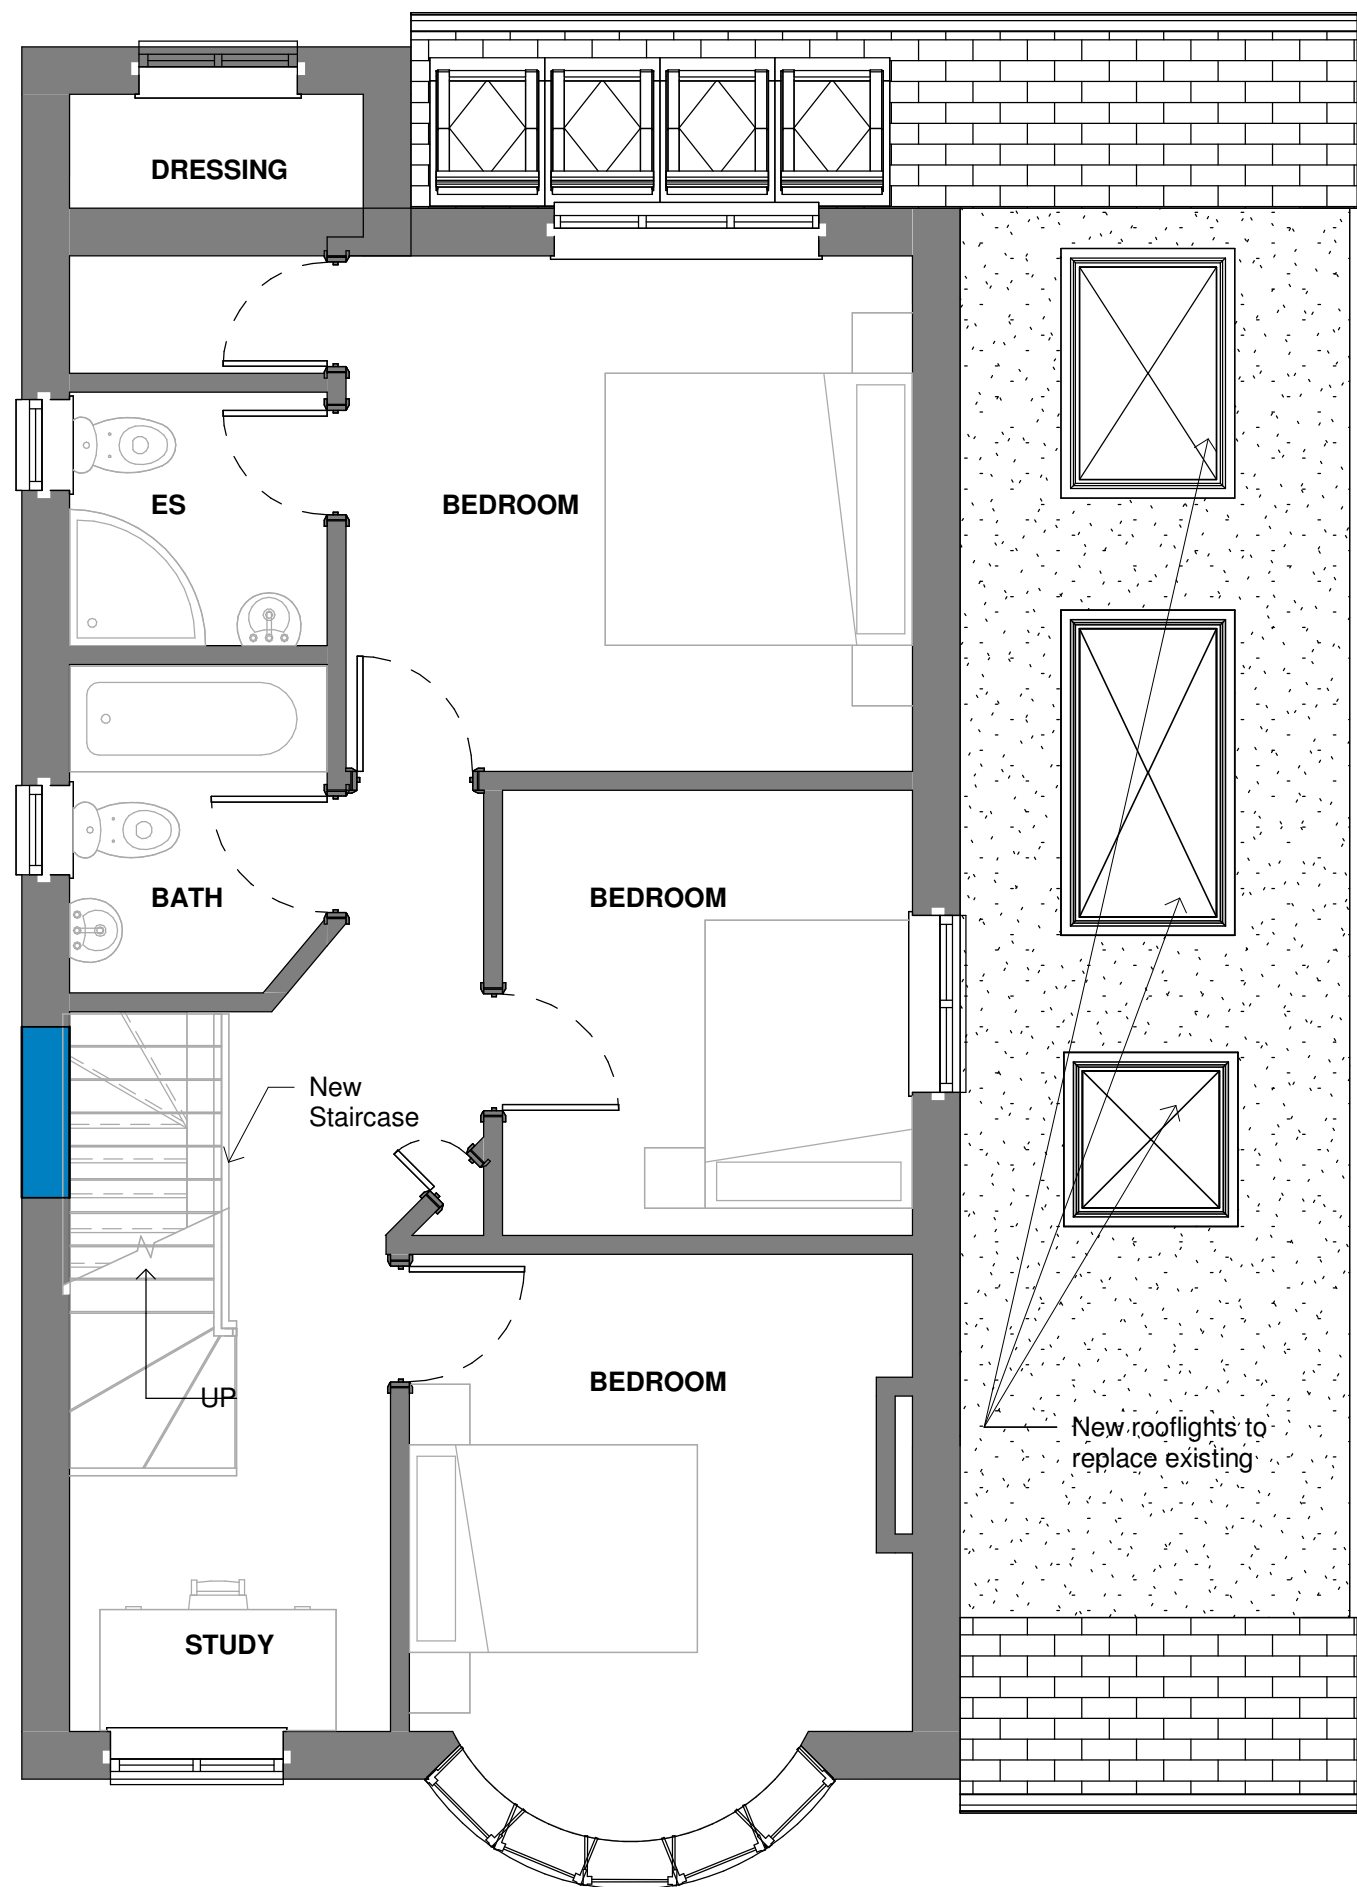

2 First Floor - As Proposed
1 : 50

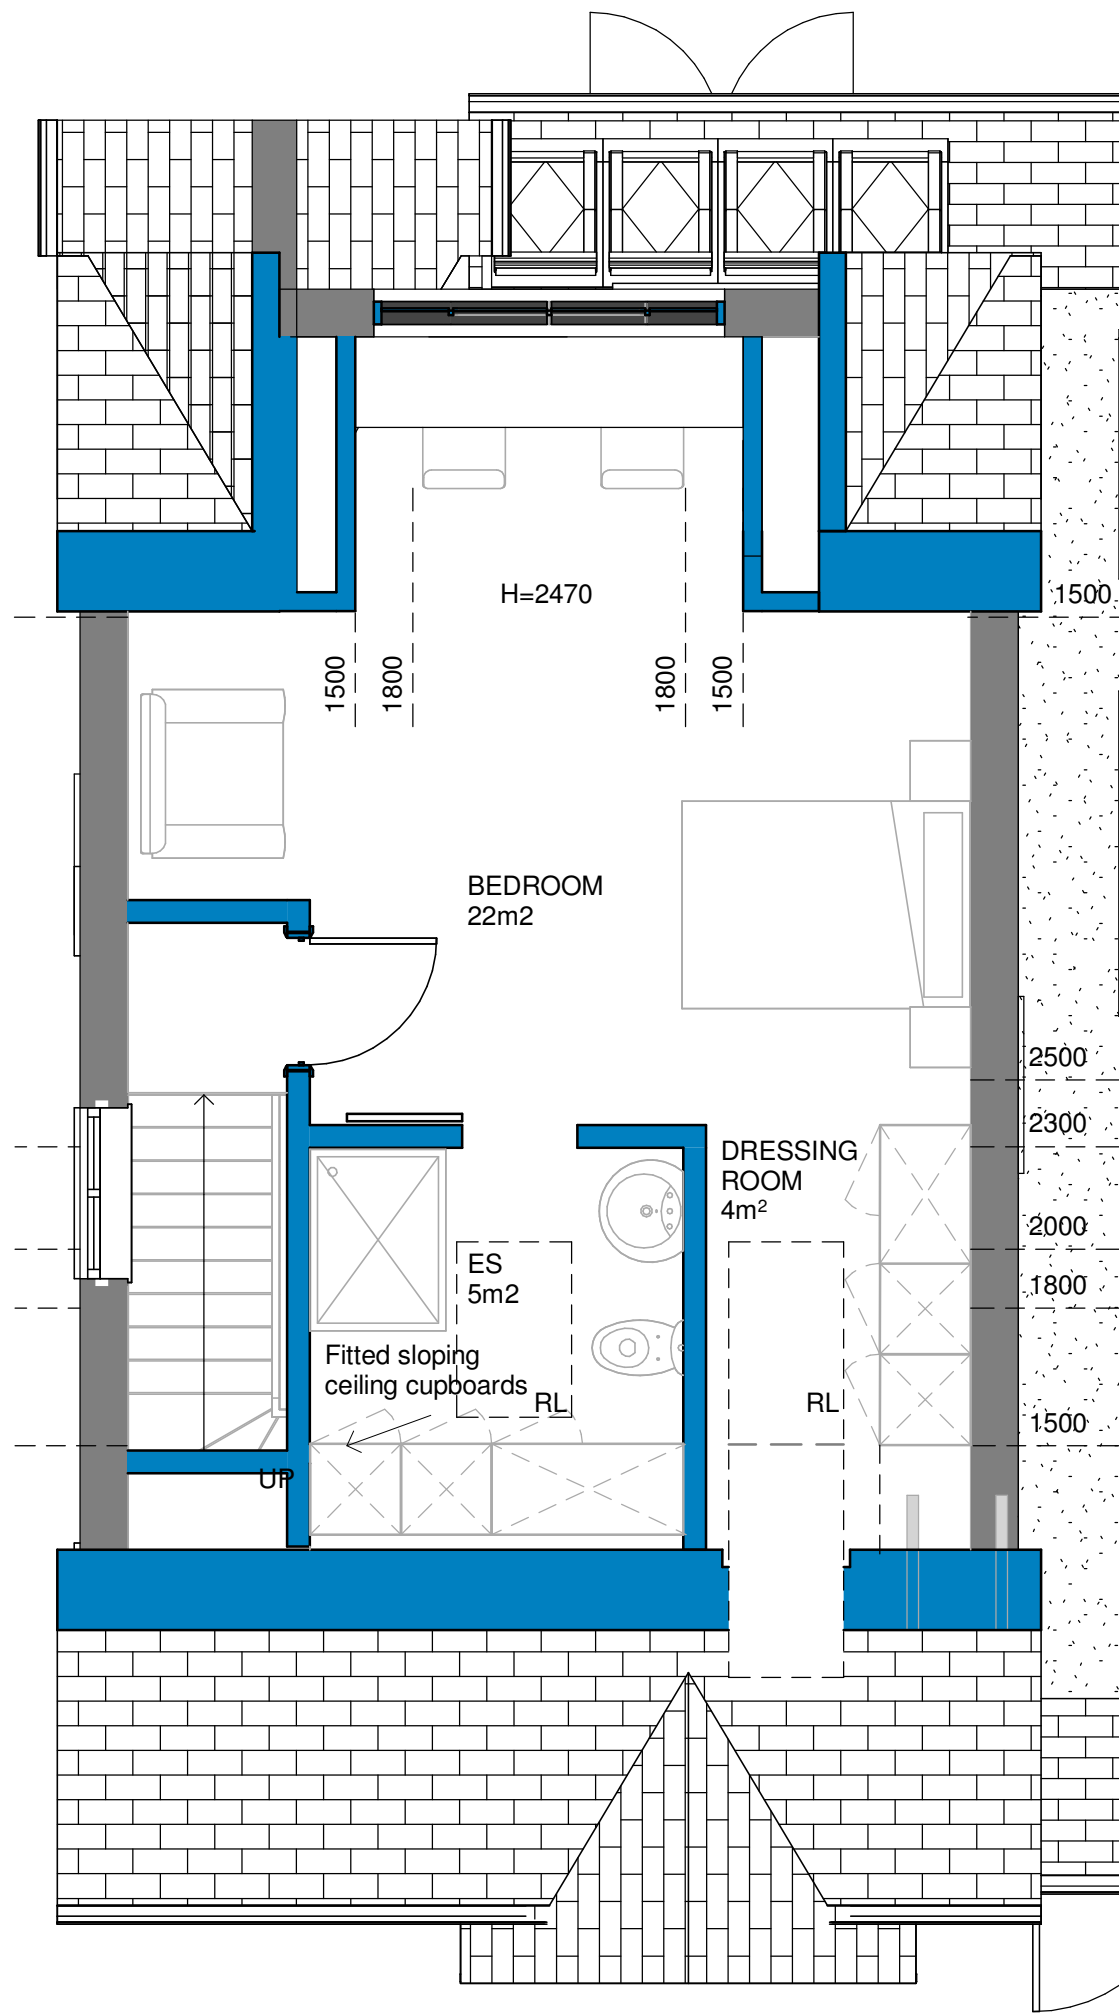

3 Second Floor - As Proposed
1 : 50

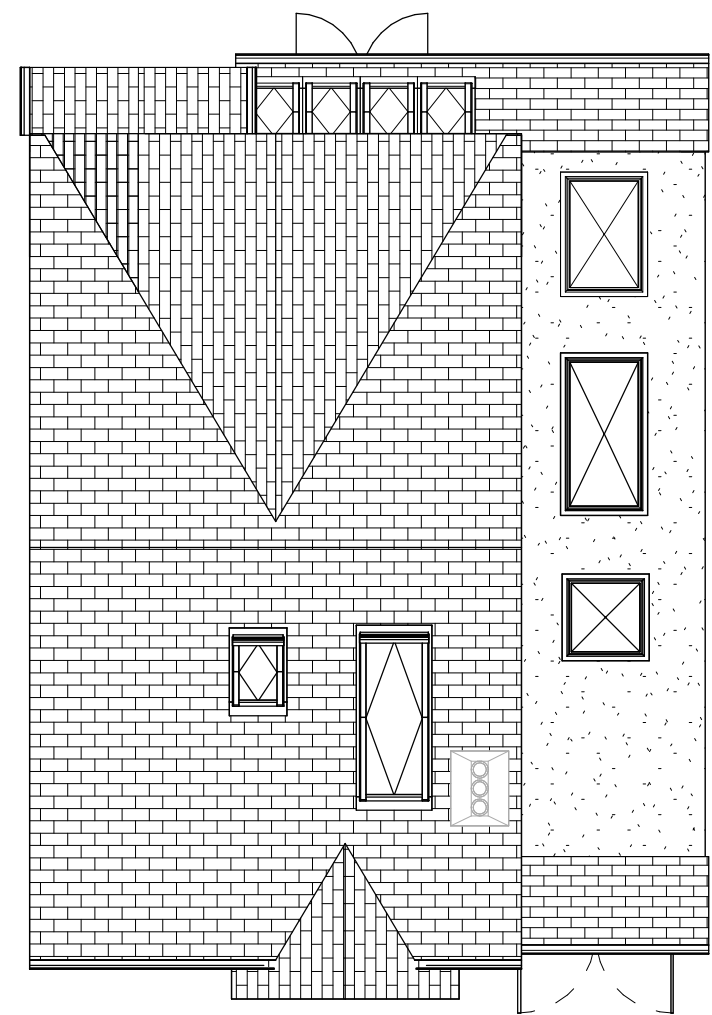

4 Roof Plan - As Proposed
1 : 100

MATERIALS

Roof

Plain grey concrete tiles

Walls



All exterior walls to have smooth render to replace "rough cast" render.

Doors

Terrace door - black aluminium crittal door

Windows

Black UPVC to replace all windows.

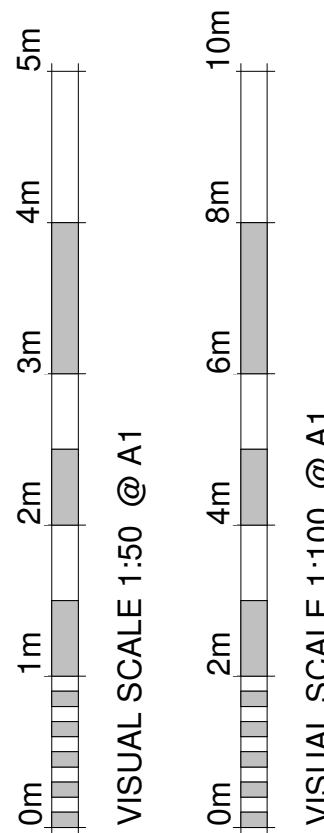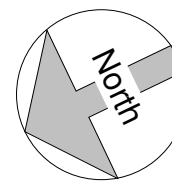

Revision Number	Revision Description	Revision Date	Issued by
Revision			

Planning

Status:

Dimensions, areas and levels where given are only approximate and subject to site survey.
All dimensions are to be checked on site. Figured dimensions only are to be taken from this drawing.
This drawing is to be read in conjunction with all relevant consultants and/or specialists drawings/documents and any discrepancies or variations are to be notified to the Architect before the affected work commences. This drawing is copyright and remains the property of the Architects.

CROE
ARCHITECTS
REGISTERED QUALIFIED ARCHITECTS / HERTFORDSHIRE

telephone: 01462 453931
email: info@croearchitects.co.uk
web: www.croearchitects.co.uk

Project:
High Trees
Lucas Lane
Hitchin
Hertfordshire
SG5 2JA

Client:
Mr and Mrs Stocks

Drawing name:
As Proposed

Scale:	Drawing number	Revision
As indicated A1	24067 - 010	
Date: 08 - 24		
Drawn by: KR		