




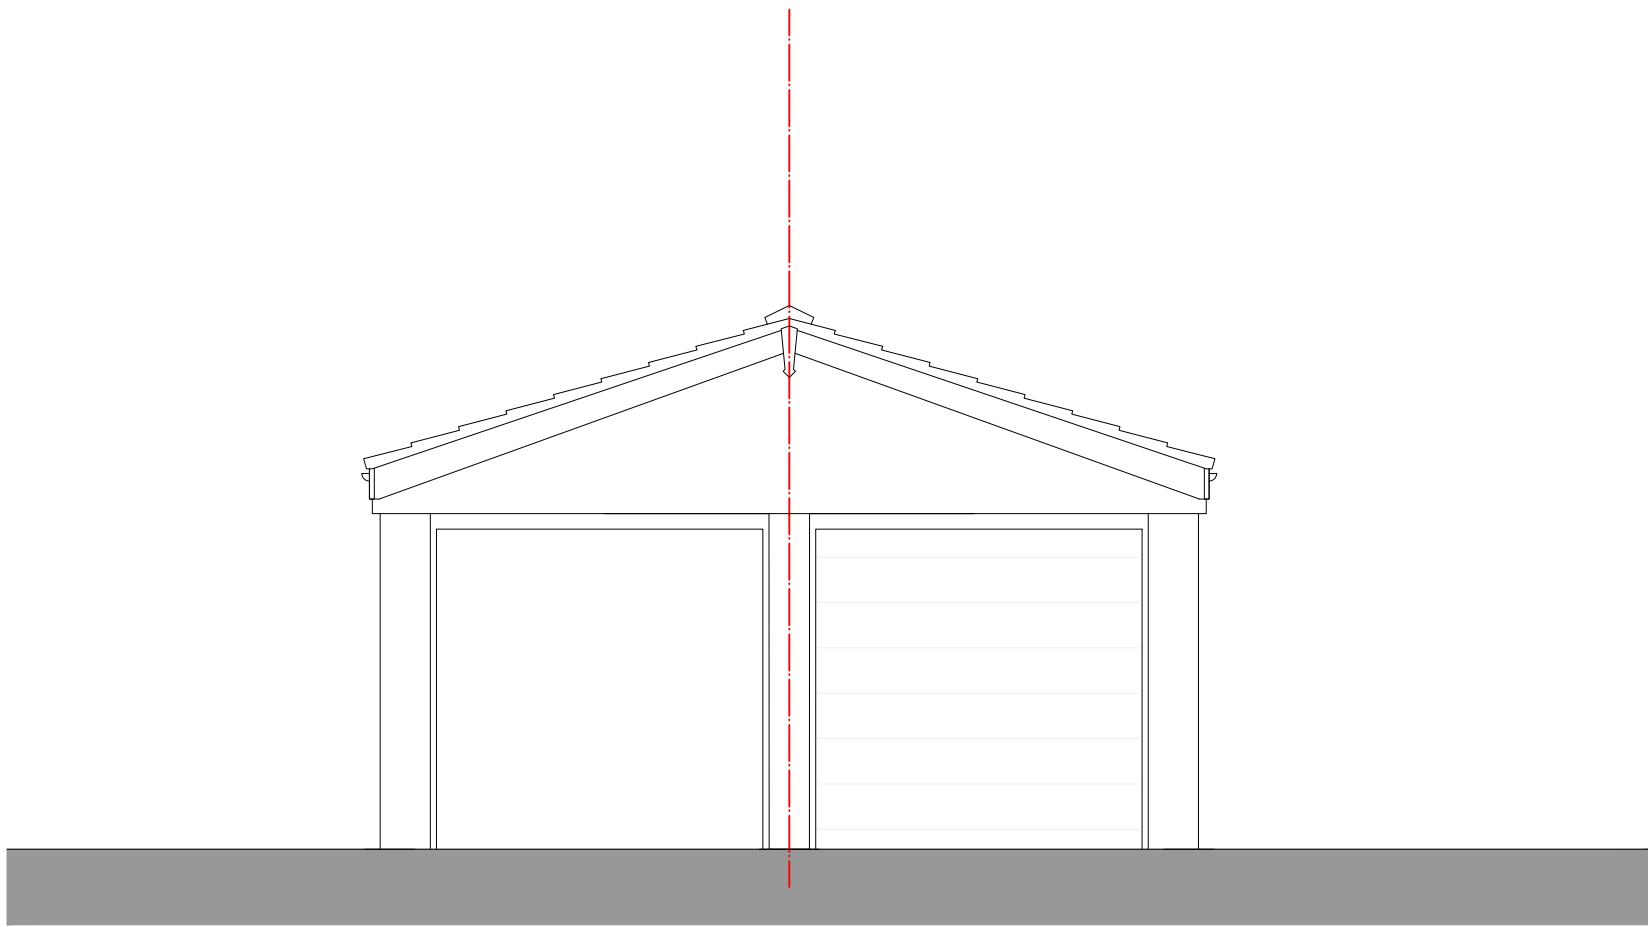

FRONT ELEVATION
SCALE 1:50

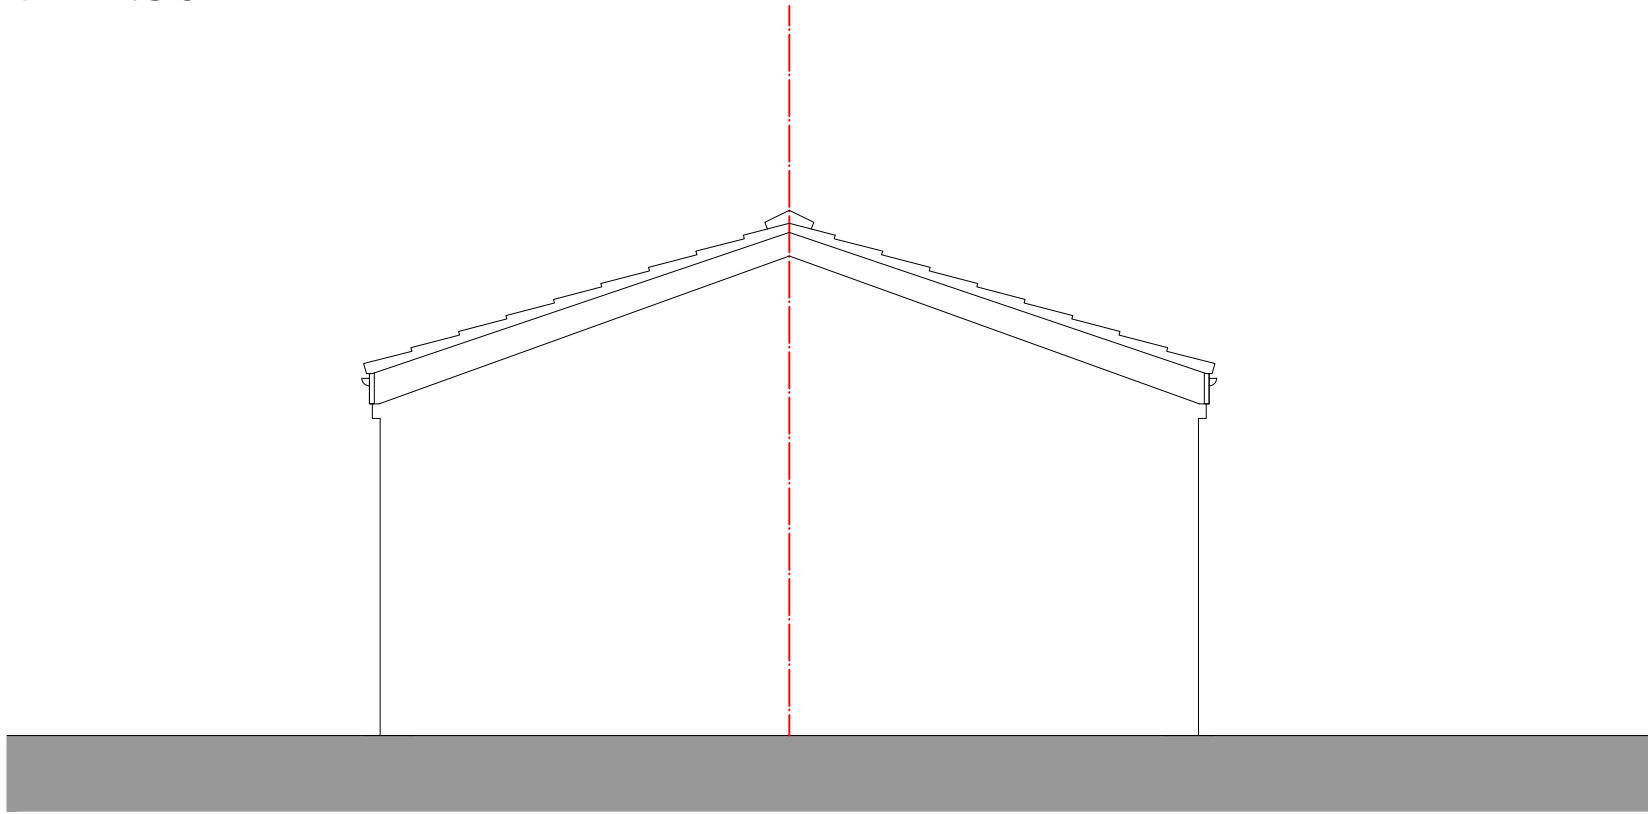


REAR ELEVATION
SCALE 1:50

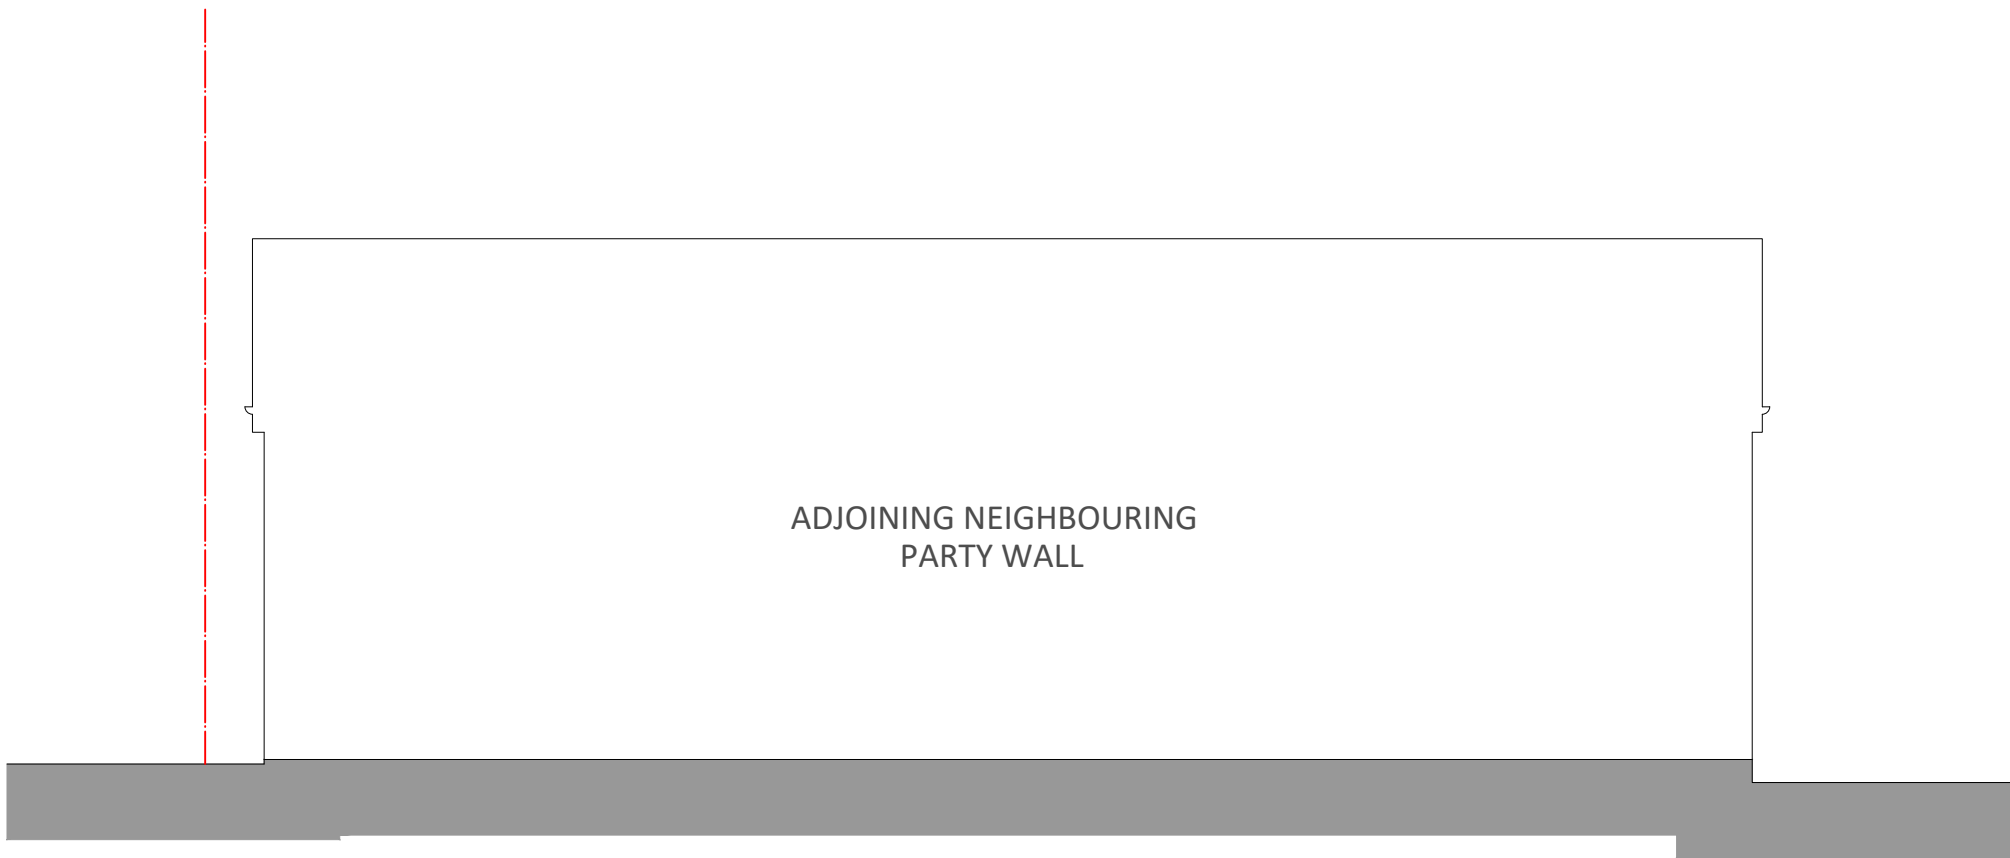


SIDE ELEVATION
SCALE 1:50



SIDE ELEVATION
SCALE 1:50

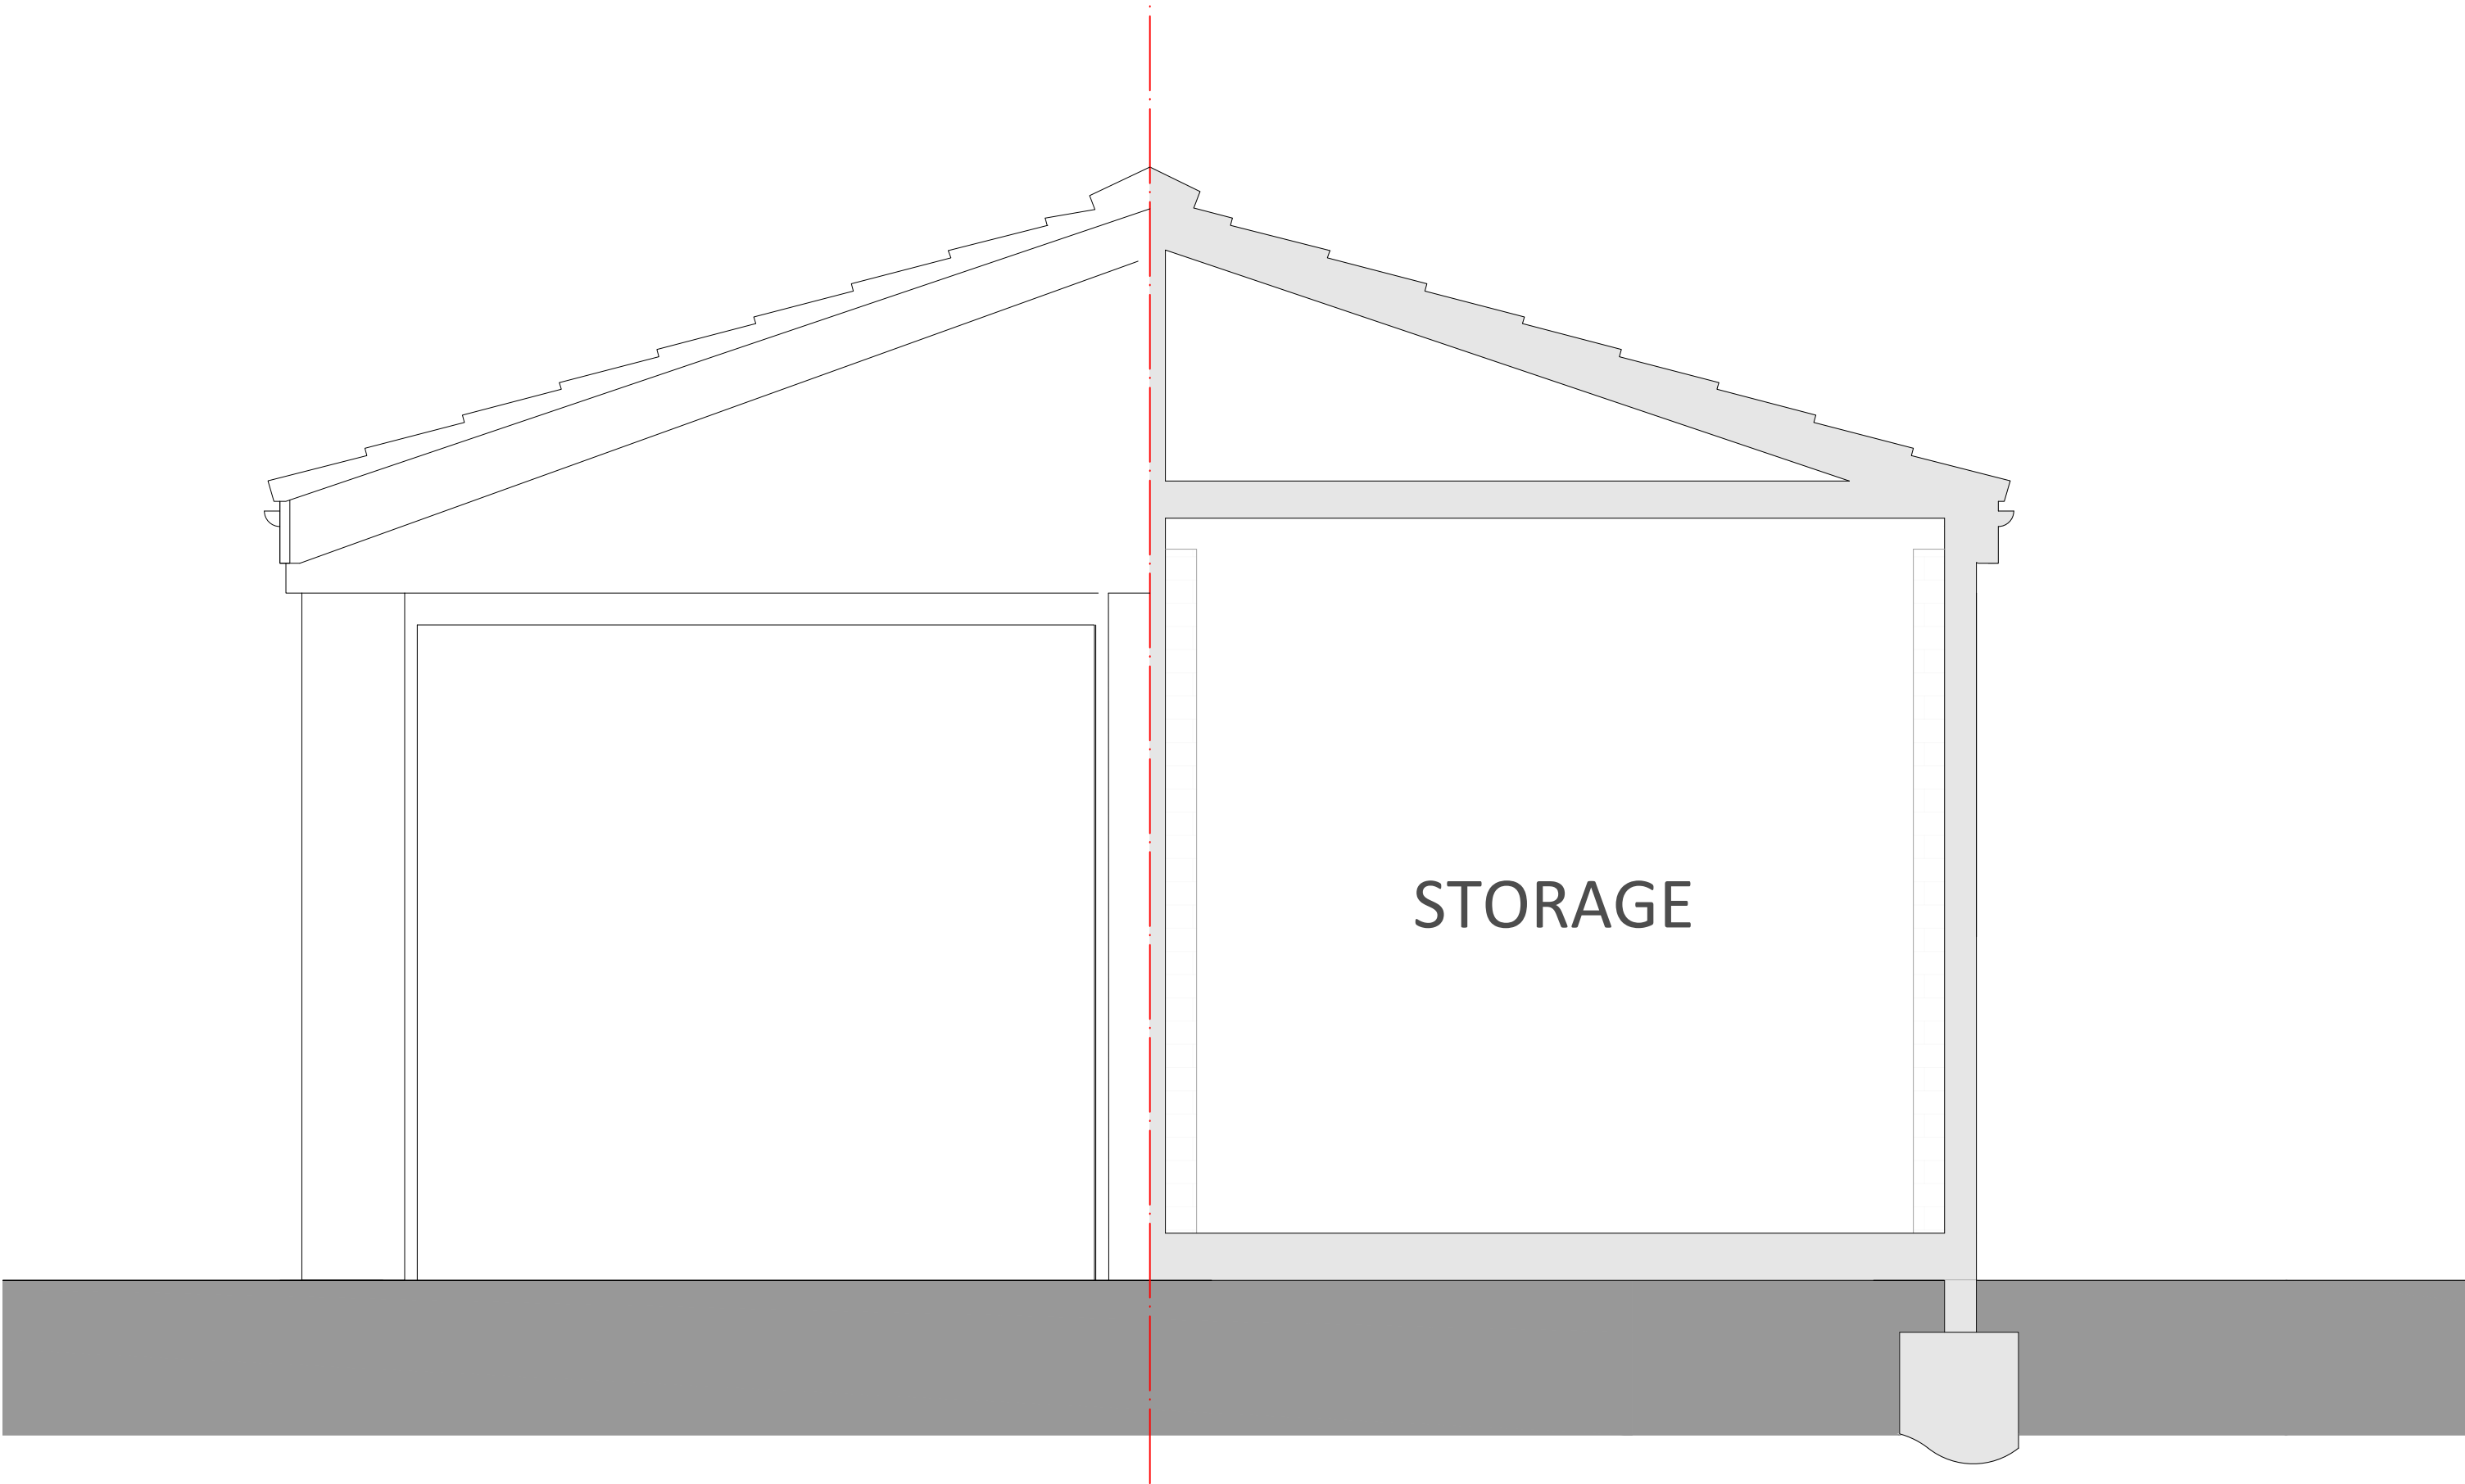

SECTION A - A
SCALE - 1:20

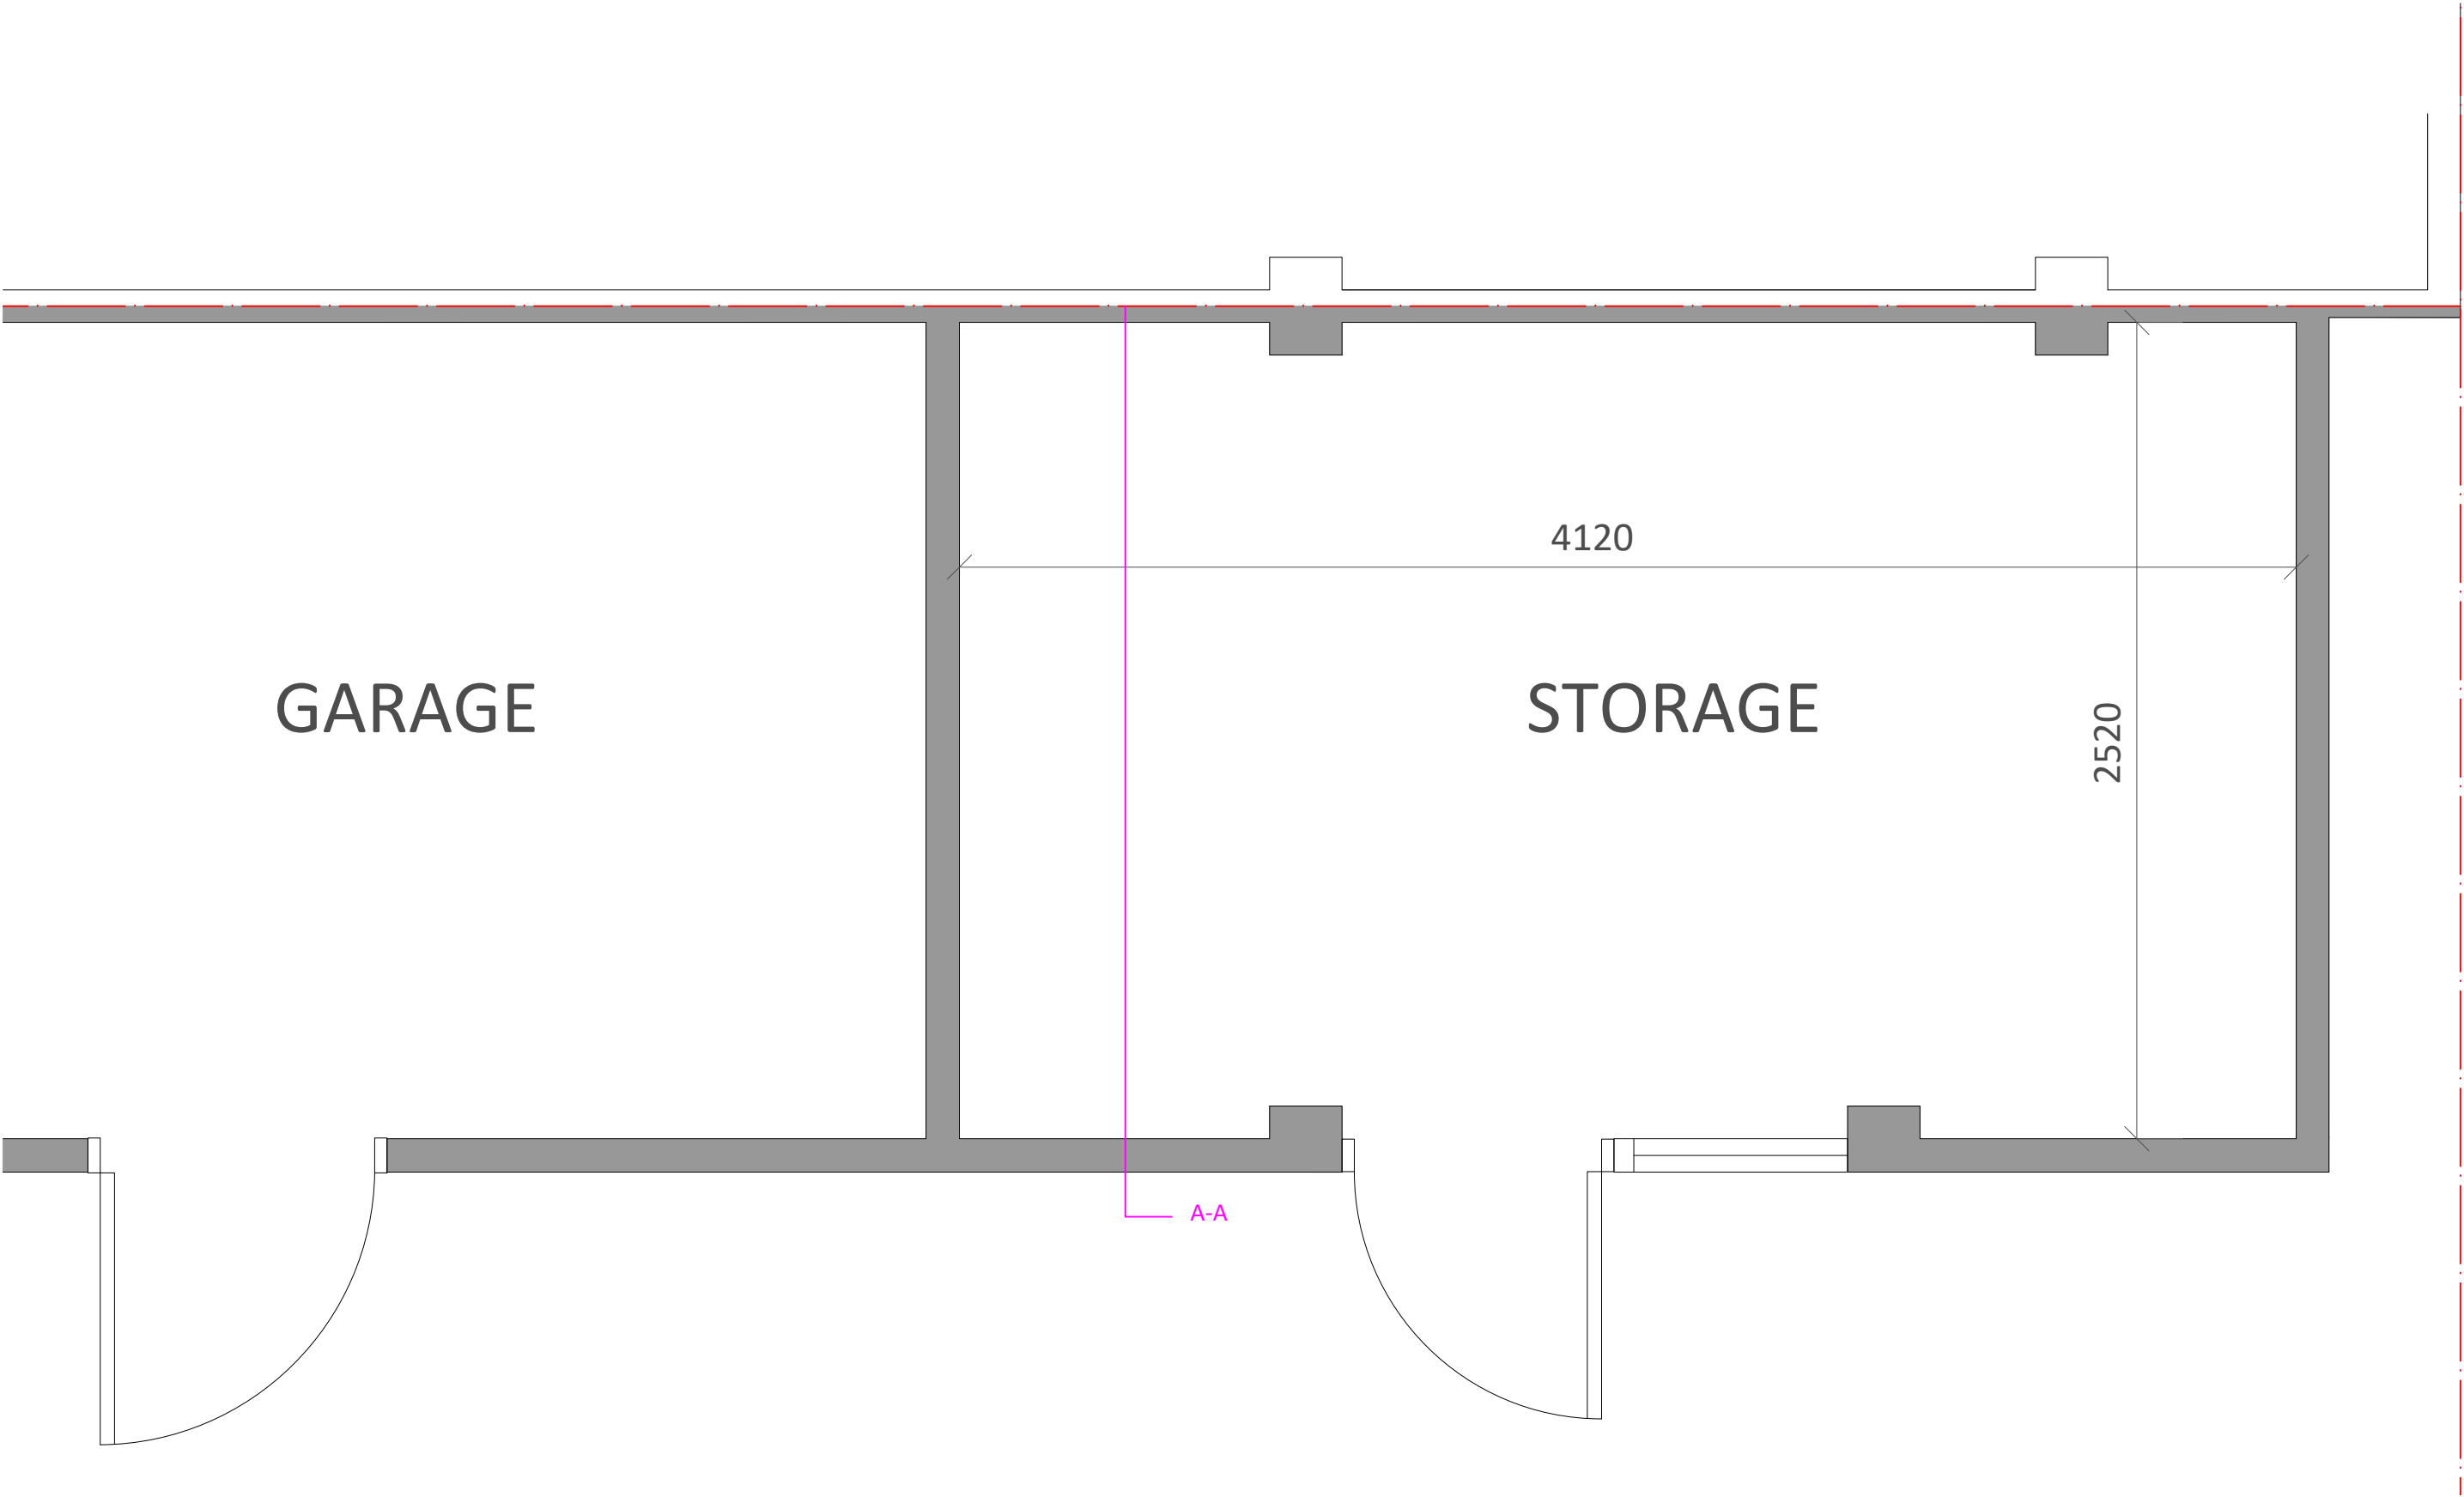

FLOOR PLAN
SCALE - 1:20

FOR STRUCTURAL ENGINEERS
ELEMENTS PLEASE REFER TO
HOWE STRUCTURAL DESIGN
DRAWINGS.

THIS DRAWING IS TO BE READ IN CONJUNCTION WITH:

CONSTRUCTION DRAWINGS:

- 2030_YPUK_C001(A) - EXISTING PLANS, SECTION AND ELEVATIONS
- 2030_YPUK_C001(B) - PROPOSED TECHNICAL PLANS, SECTION, ELEVATIONS AND CONSTRUCTION DETAILS
- 2030_YPUK_C003 - BUILDING REGULATIONS SPECIFICATION

PLANNING DRAWINGS:

(PLANNING DRAWINGS ARE FOR PLANNING ONLY AND ARE NOT TO BE MEASURED OR BUILT FROM. REFER TO PLANNING DRAWINGS FOR VISUAL REPRESENTATION OF PROPOSAL ONLY).

FOR APPROVAL

LOCATION

2 The SYCAMORES BALDOCK

Title

EXISTING PLAN SECTION AND
ELEVATIONS

Scale	Drawn	Checked	Date
1:50 & 1:20 @ A1	SJB	HE	OCT 24
Drawing Number	Revision		
2030_YPUK_C001 (A)	P1		

0 0.5 1 1.5 2 3 4 5m
1:50