



⊕ ROOF PLAN
AS PROPOSED

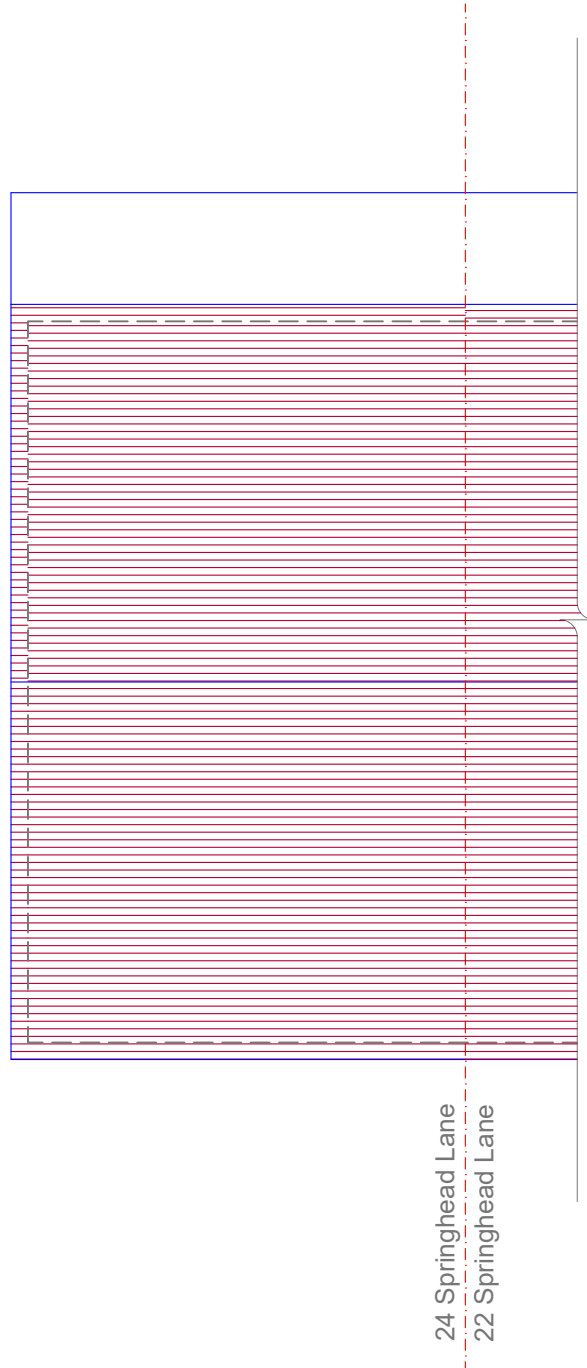

Note: All dimensions are in mm
unless stated otherwise

 

Prepared by:
A+L Architecture Studio, Hitchin
www.alarchitecture.uk

Address:
24 Springhead Lane,
Hitchin, SG4 0LJ

Drawing name:
Roof Plan: As Proposed

Scale: 1:100 @ A4	Date drawn: Mar 2025
-------------------------	-------------------------

Drawing number:
24SL-FP203
Rev 00