


Note: All dimensions are in mm unless stated otherwise

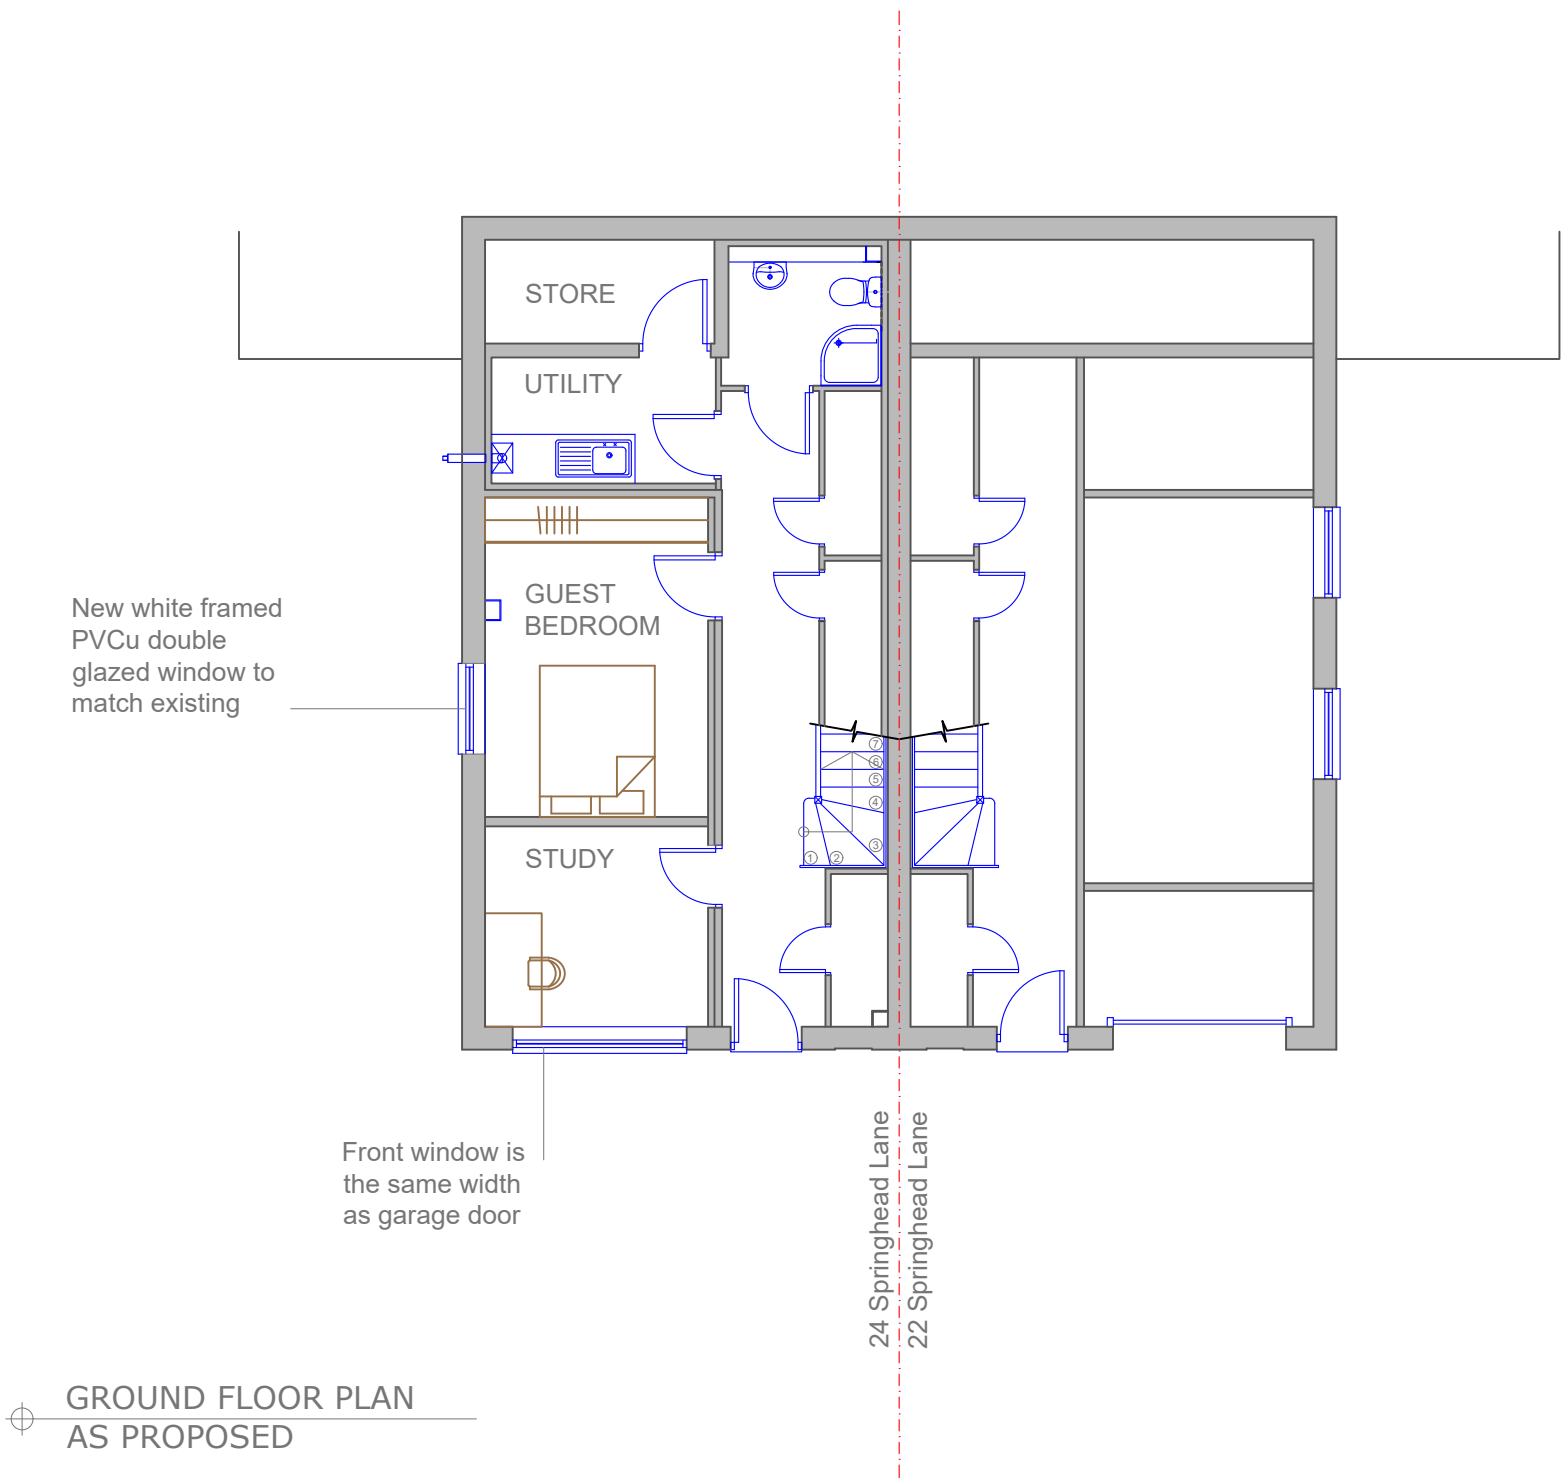

GROUND FLOOR PLAN
AS PROPOSED

Prepared by:
A+L Architecture Studio, Hitchin
www.alarchitecture.uk

Address:
24 Springhead Lane,
Hitchin, SG4 0LJ

Drawing name:
Ground Floor Plan: As
Proposed

Scale: 1:100 @ A4	Date drawn: Apr 2025
-------------------------	-------------------------

Drawing number:
24SL-FP201
Rev 01