



Note: All dimensions are in mm unless stated otherwise

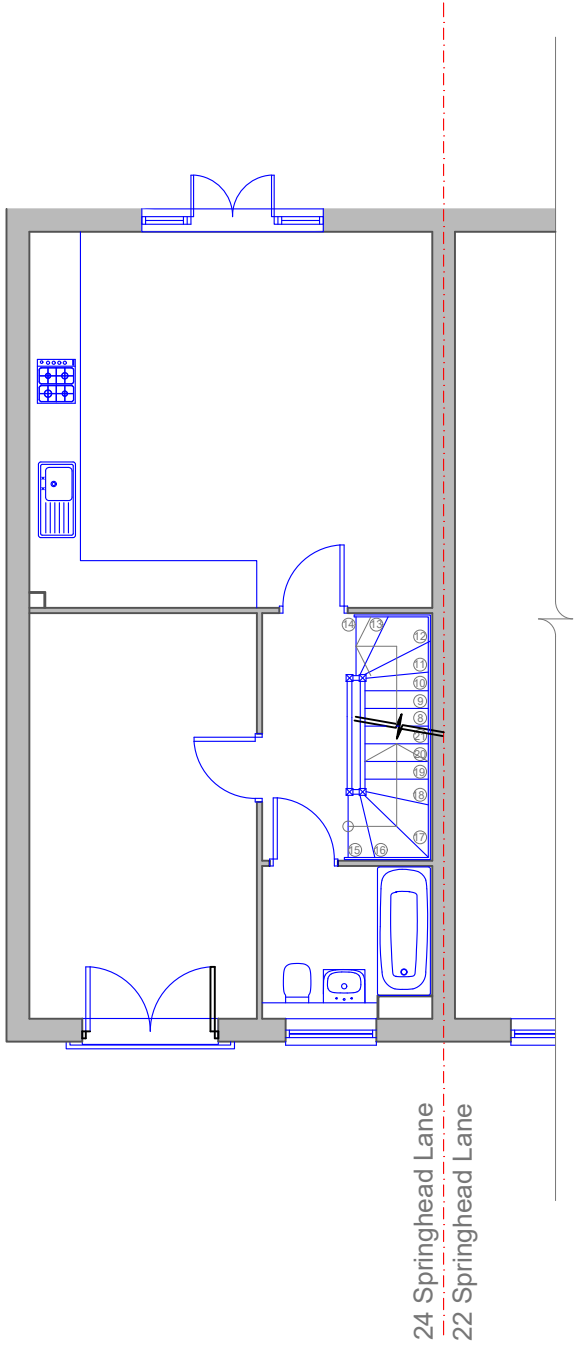


FIRST FLOOR PLAN
AS EXISTING

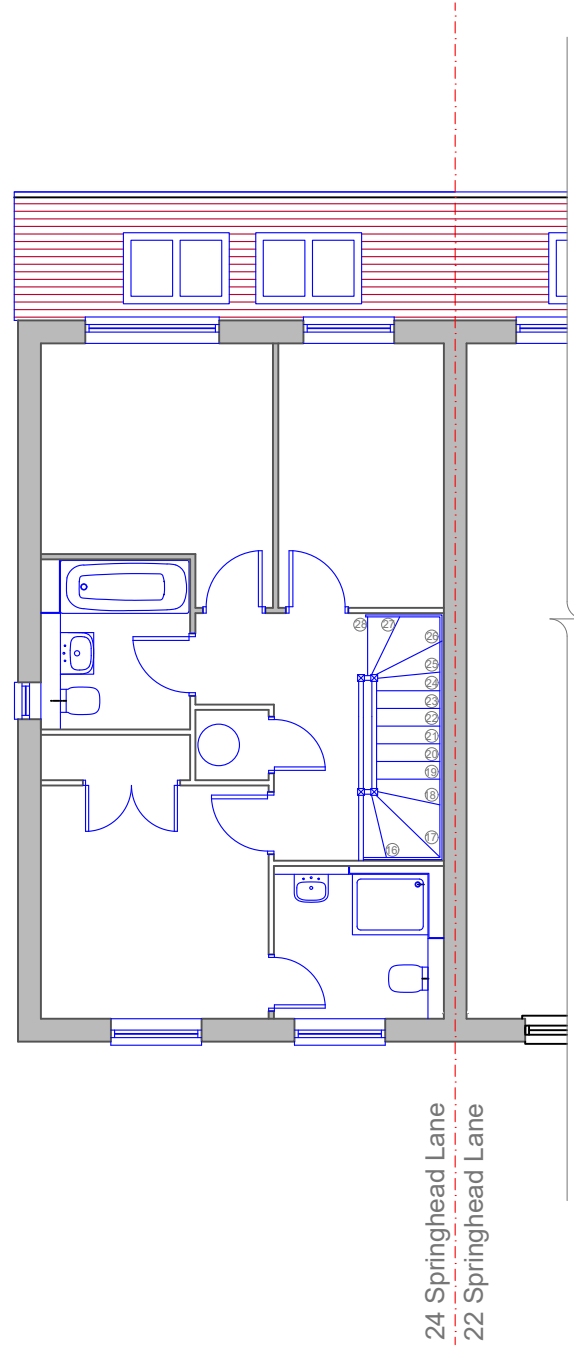

SECOND FLOOR PLAN
AS EXISTING



 

Prepared by:
A+L Architecture Studio, Hitchin
www.alarchitecture.uk

Address:
24 Springhead Lane,
Hitchin, SG4 0LJ

Drawing name:
First + Second Floor
Plan: As Existing

Scale: 1:100 @ A4	Date drawn: Mar 2025
-------------------------	-------------------------

Drawing number:
24SL-FP102
Rev 00