


Note: All dimensions are in mm unless stated otherwise

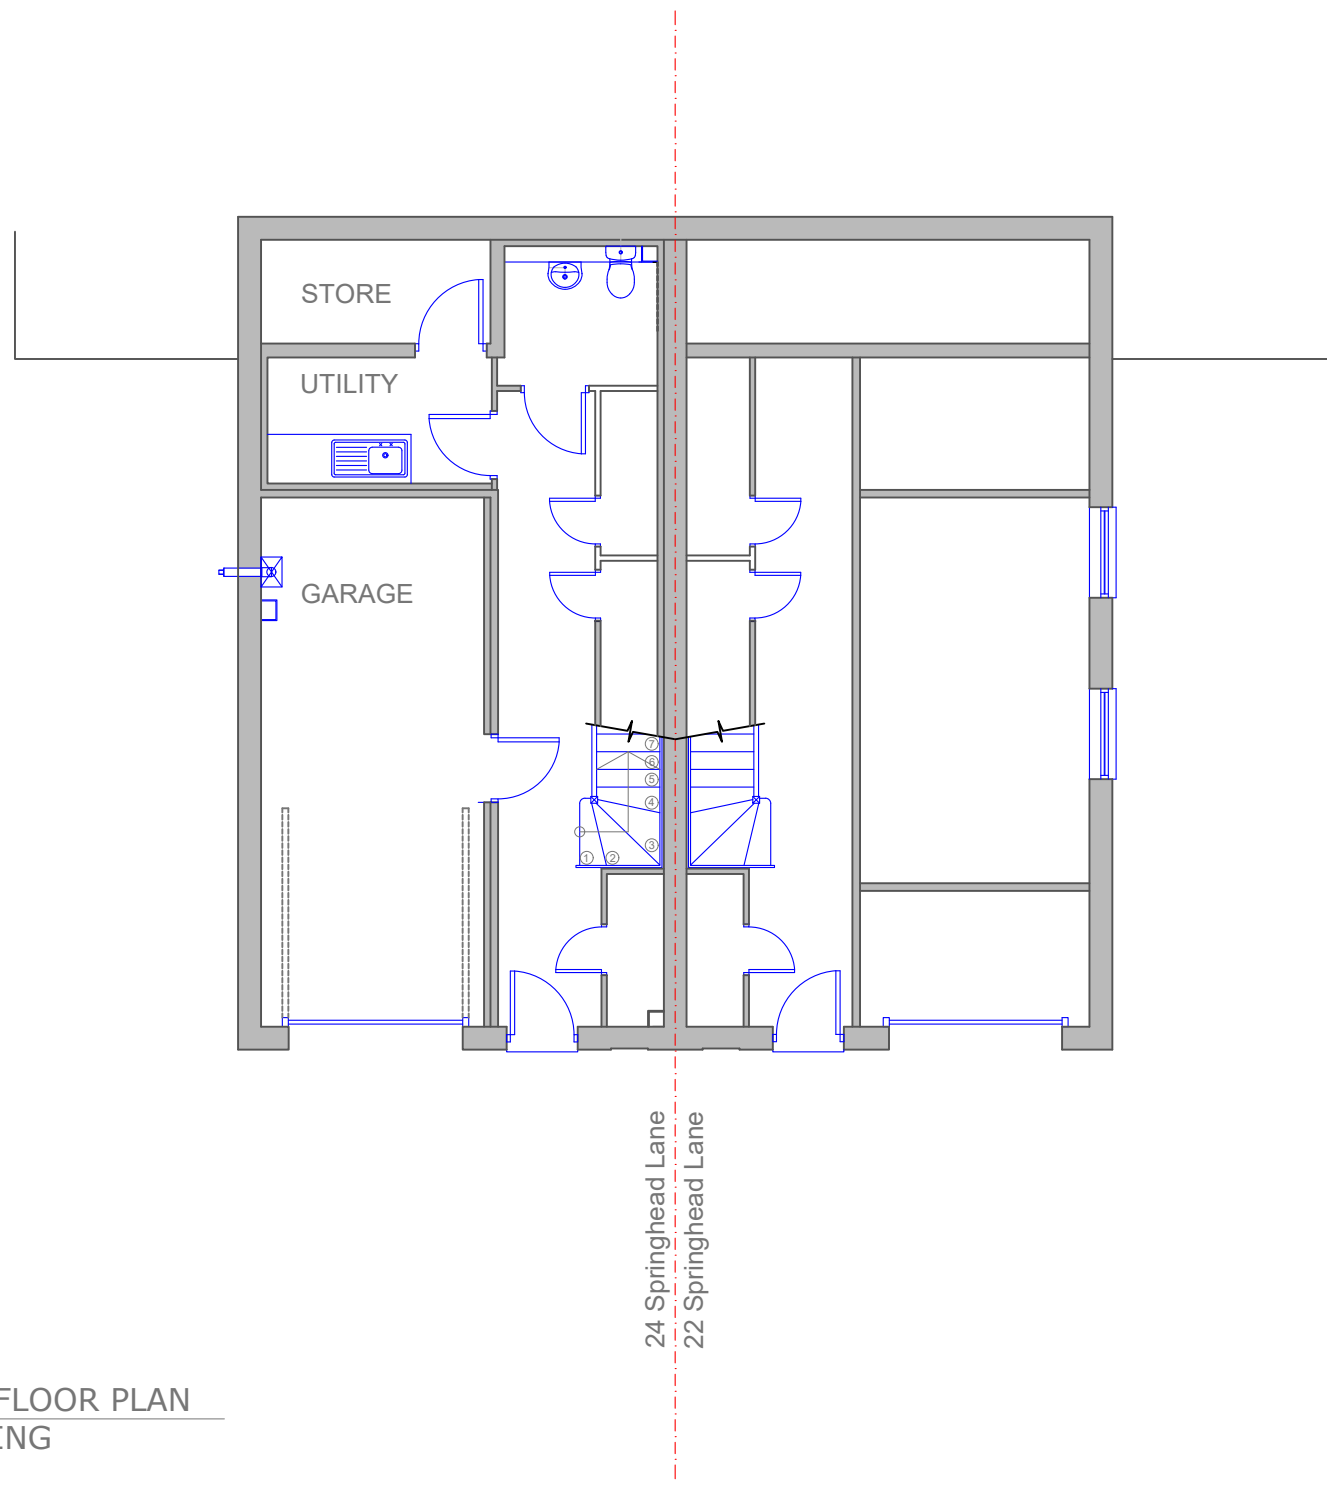

GROUND FLOOR PLAN
AS EXISTING

Prepared by:
A+L Architecture Studio, Hitchin
www.alarchitecture.uk

Address:
24 Springhead Lane,
Hitchin, SG4 0LJ

Drawing name:
Ground Floor Plan: As
Existing

Scale: 1:100 @ A4	Date drawn: Mar 2025
Drawing number: 24SL-FP101 Rev 00	