



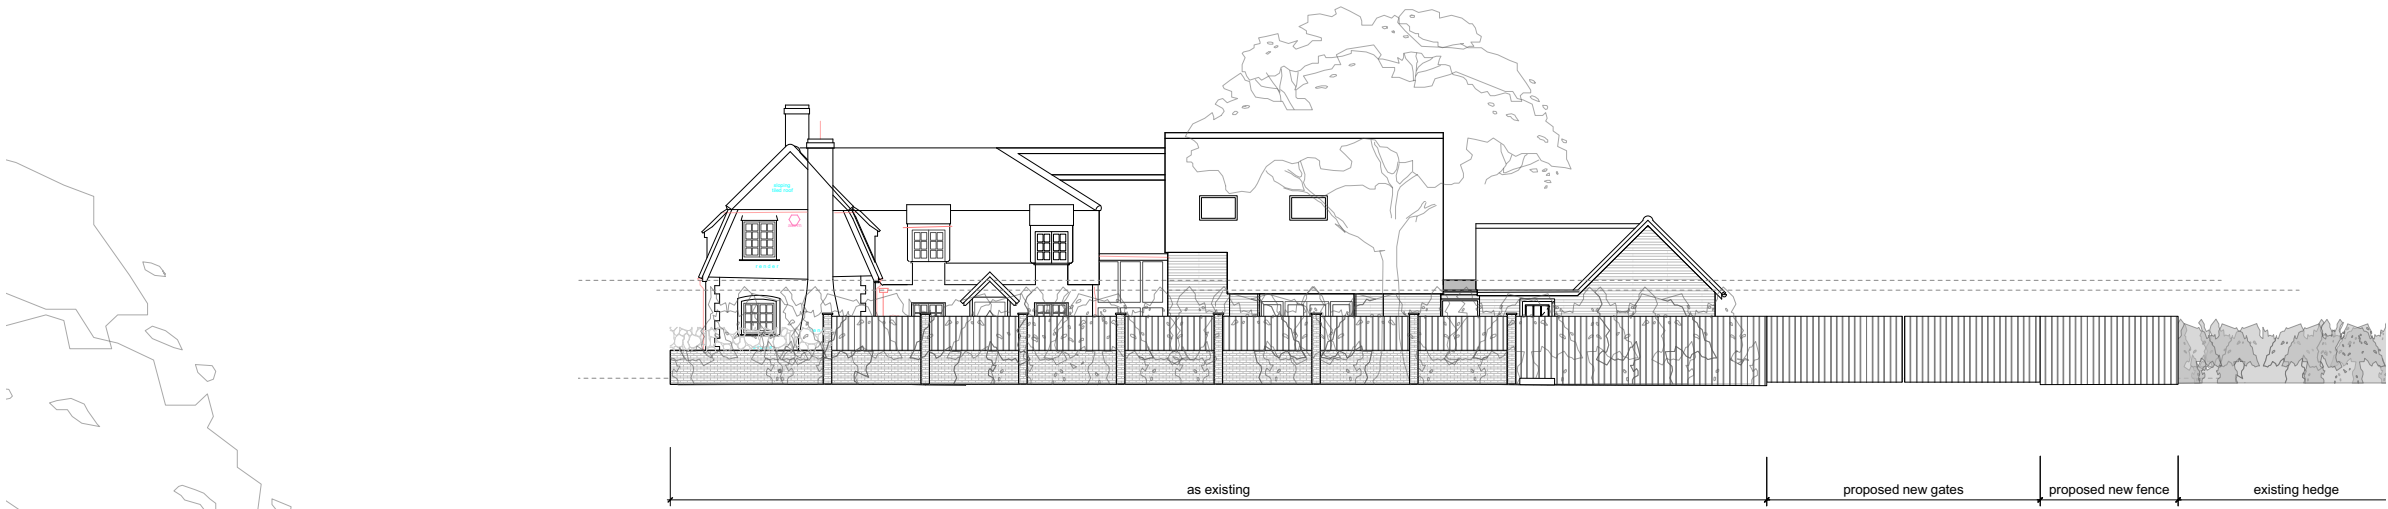


1 Site Section / Street elevation
Scale: 1:200

0 1 2 3 4 5 M

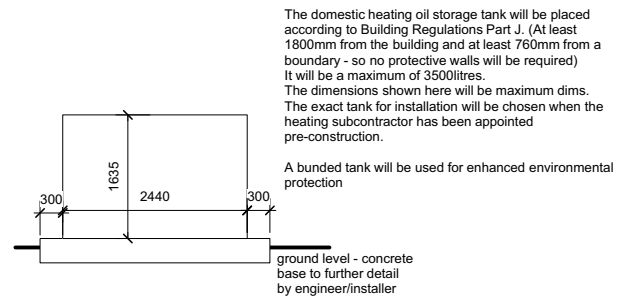

3 elevation of oil tank
Scale: 1:100

0 1 2 3 M

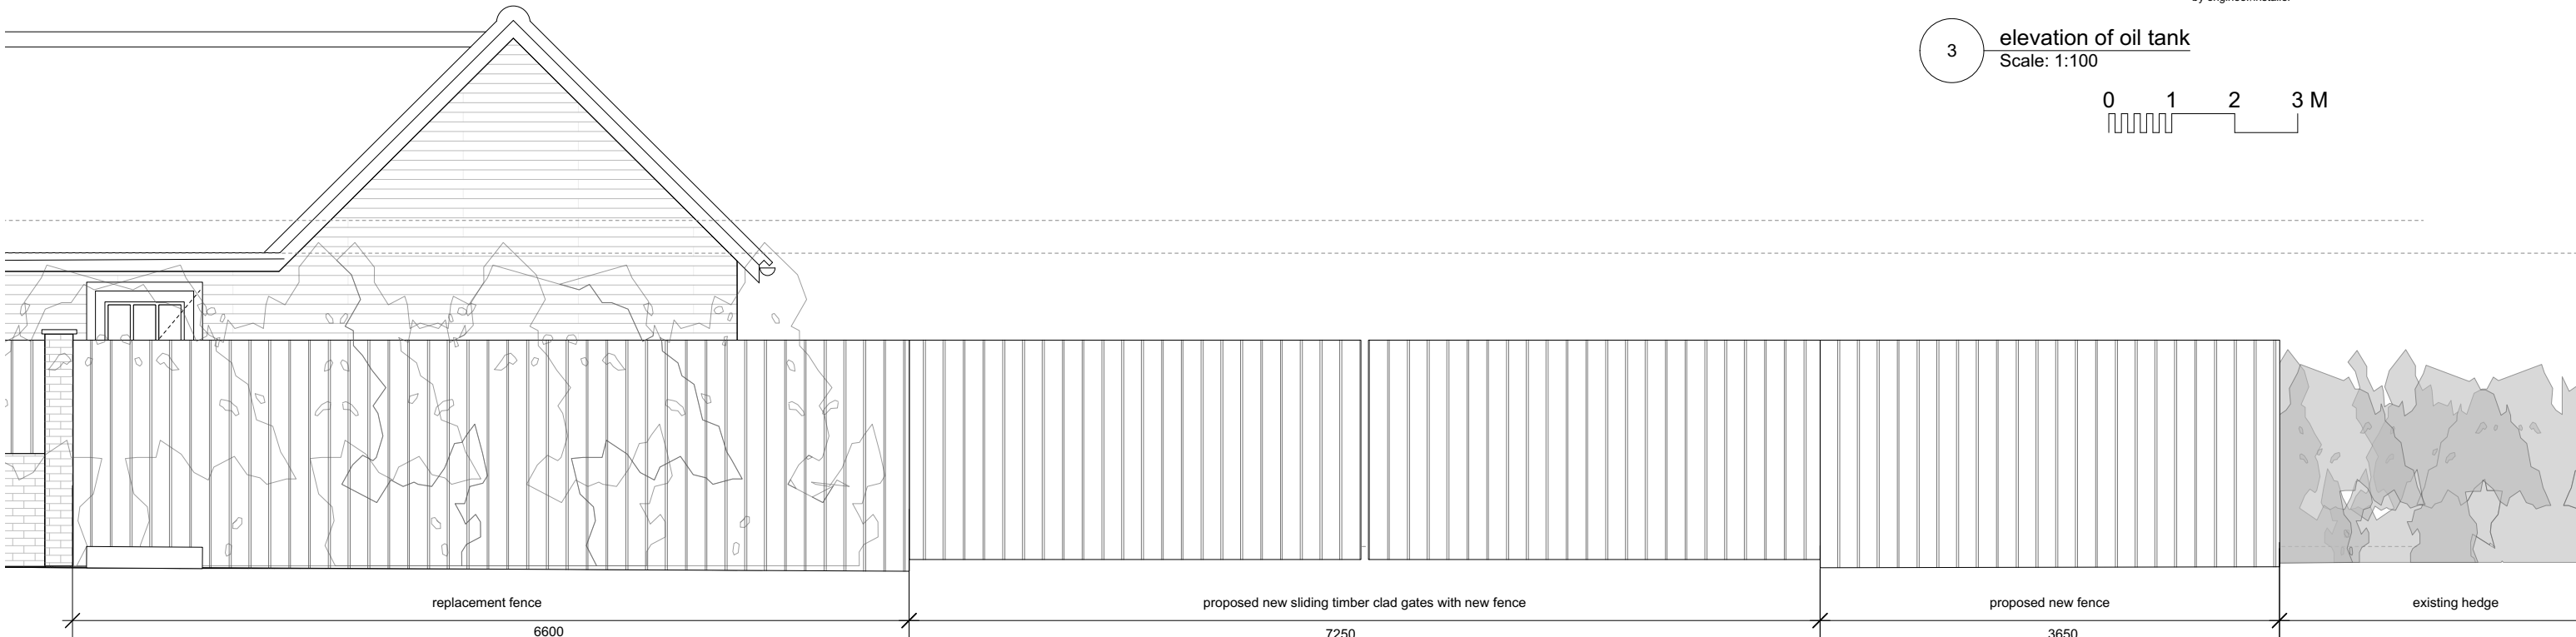

2 Proposed Front Elevation from Road
Scale: 1:50

0 1 2 3 4 5 M

REV A	DATE 20/05/2025	NOTES for planning permission application	PROJECT The Homestead House reorganisation with rear extension	TITLE Gate, landscaping details
CHECKED	SCALE as shown	DATE April 2023	NO 2303 / 131	REV A

DO NOT SCALE FROM THIS DRAWING FOR CONSTRUCTION PURPOSES AND CHECK ALL DIMENSIONS ON SITE
THIS DRAWING IS TO BE READ IN CONJUNCTION WITH ALL OTHER RELEVANT INFORMATION FROM OTHER CONSULTANTS

ann@bassettarchitects.co.uk

BASSETT
ARCHITECTS