




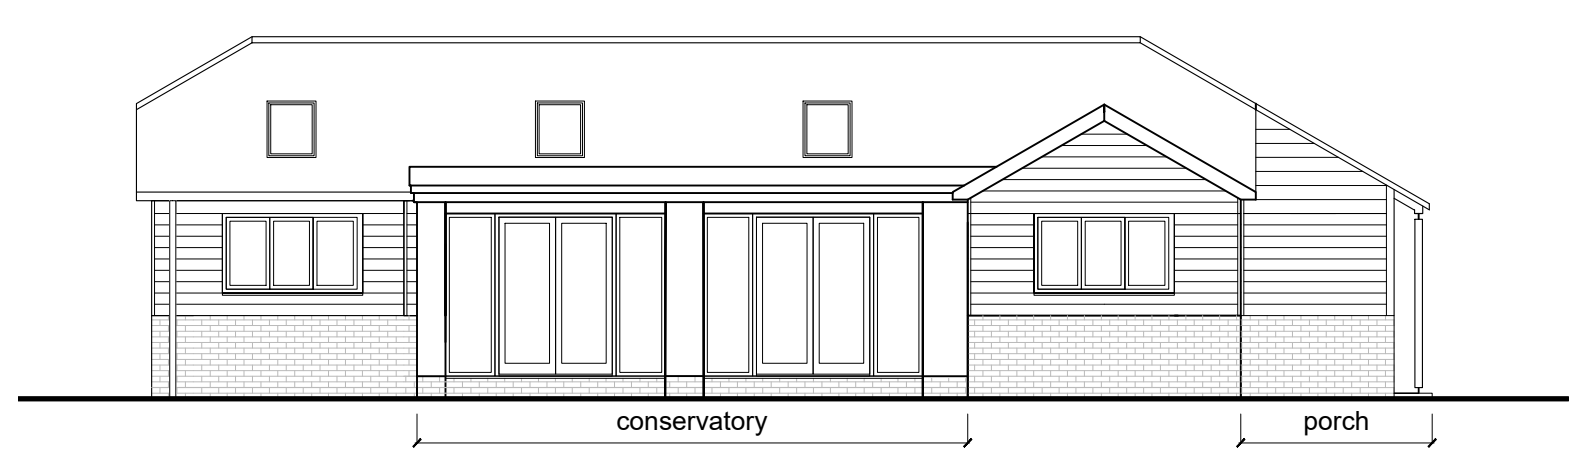


South West Elevation

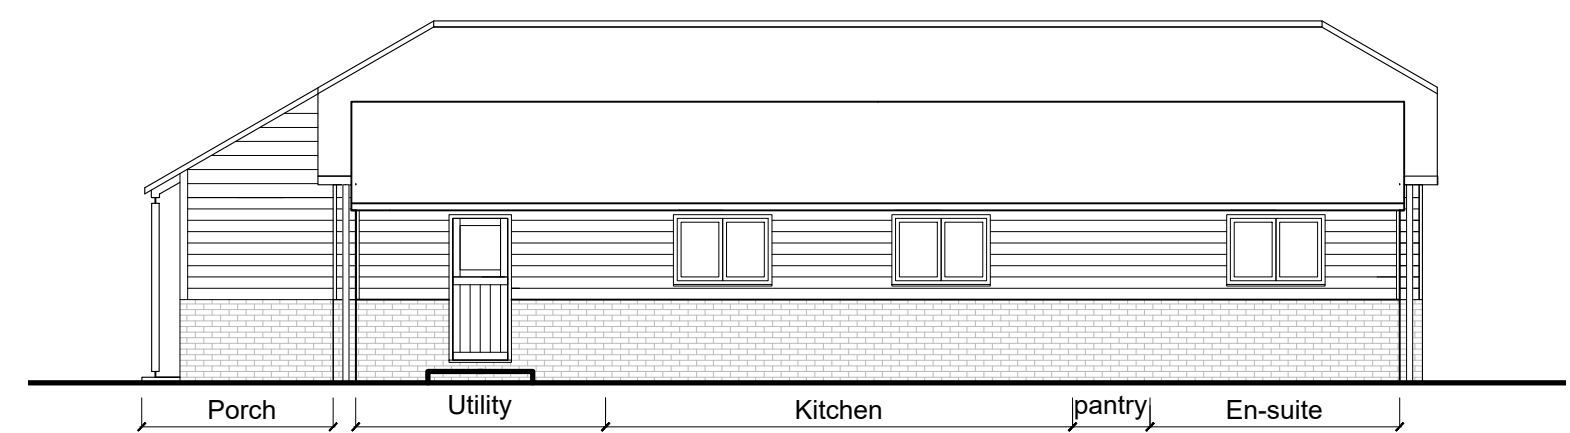


North East Elevation

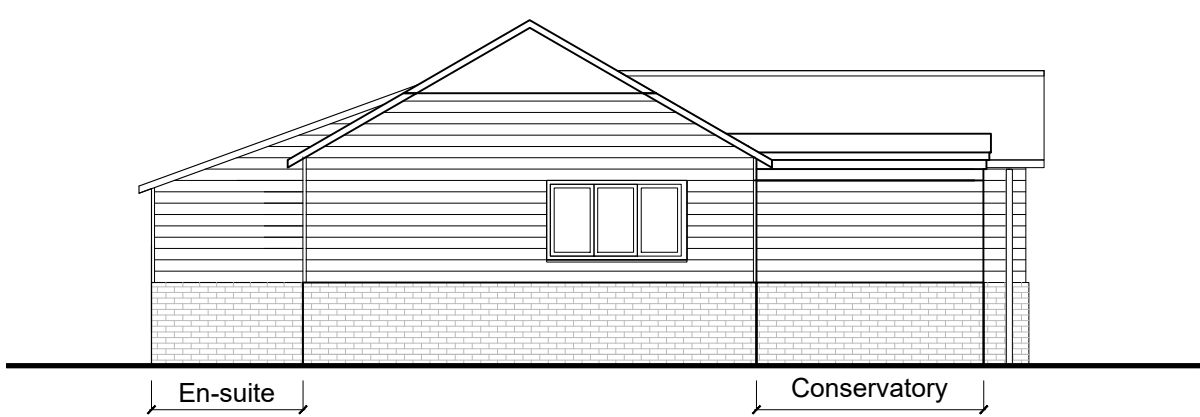

North West Elevation

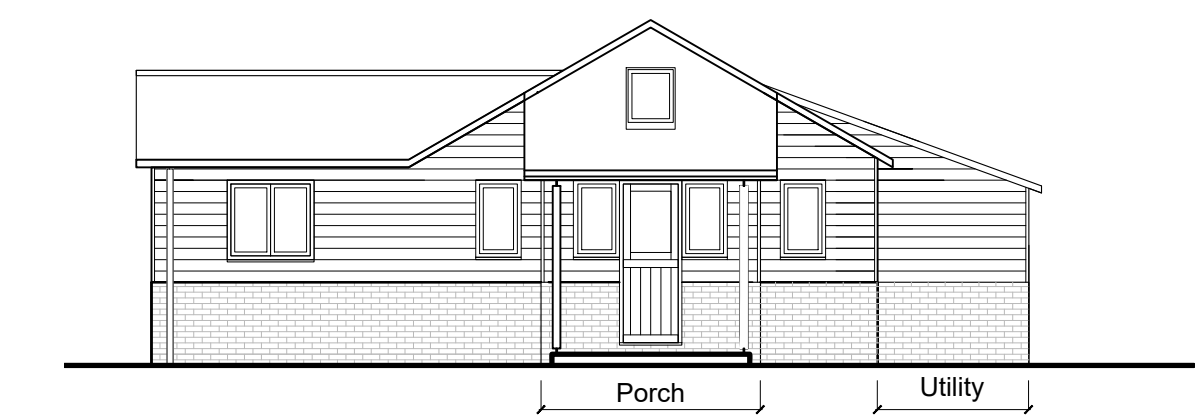

South East Elevation

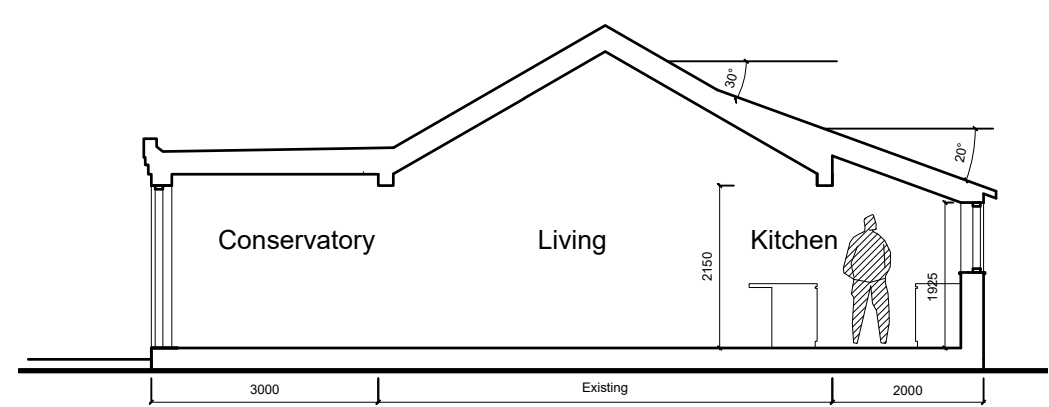

Section

0m 1m 2m 3m 4m 5m
Scale 1:100

Colin Eades and Amy Moss

Rose Cottage, High Street, Gosmore,
Hitchin, SG4 7QQ
colinwkeades@gmail.com
amy@mosspropertydevelopment.co.uk

Client: **Mr Wainright - Lee**

Project: **Lambing Barn
conversion at The White
House, Newnham**

Drawing
Title: **Proposed Elevations
and Section**

Dwg no. **006**

Drawn: **AM** Date: **MAY 2025** Checked: **CE**

Scale: **1:100 @ A3**

Revisions:

The content of this drawing is the property of Colin Eades
& Amy Moss and may not be copied in whole or part
without formal consent.