


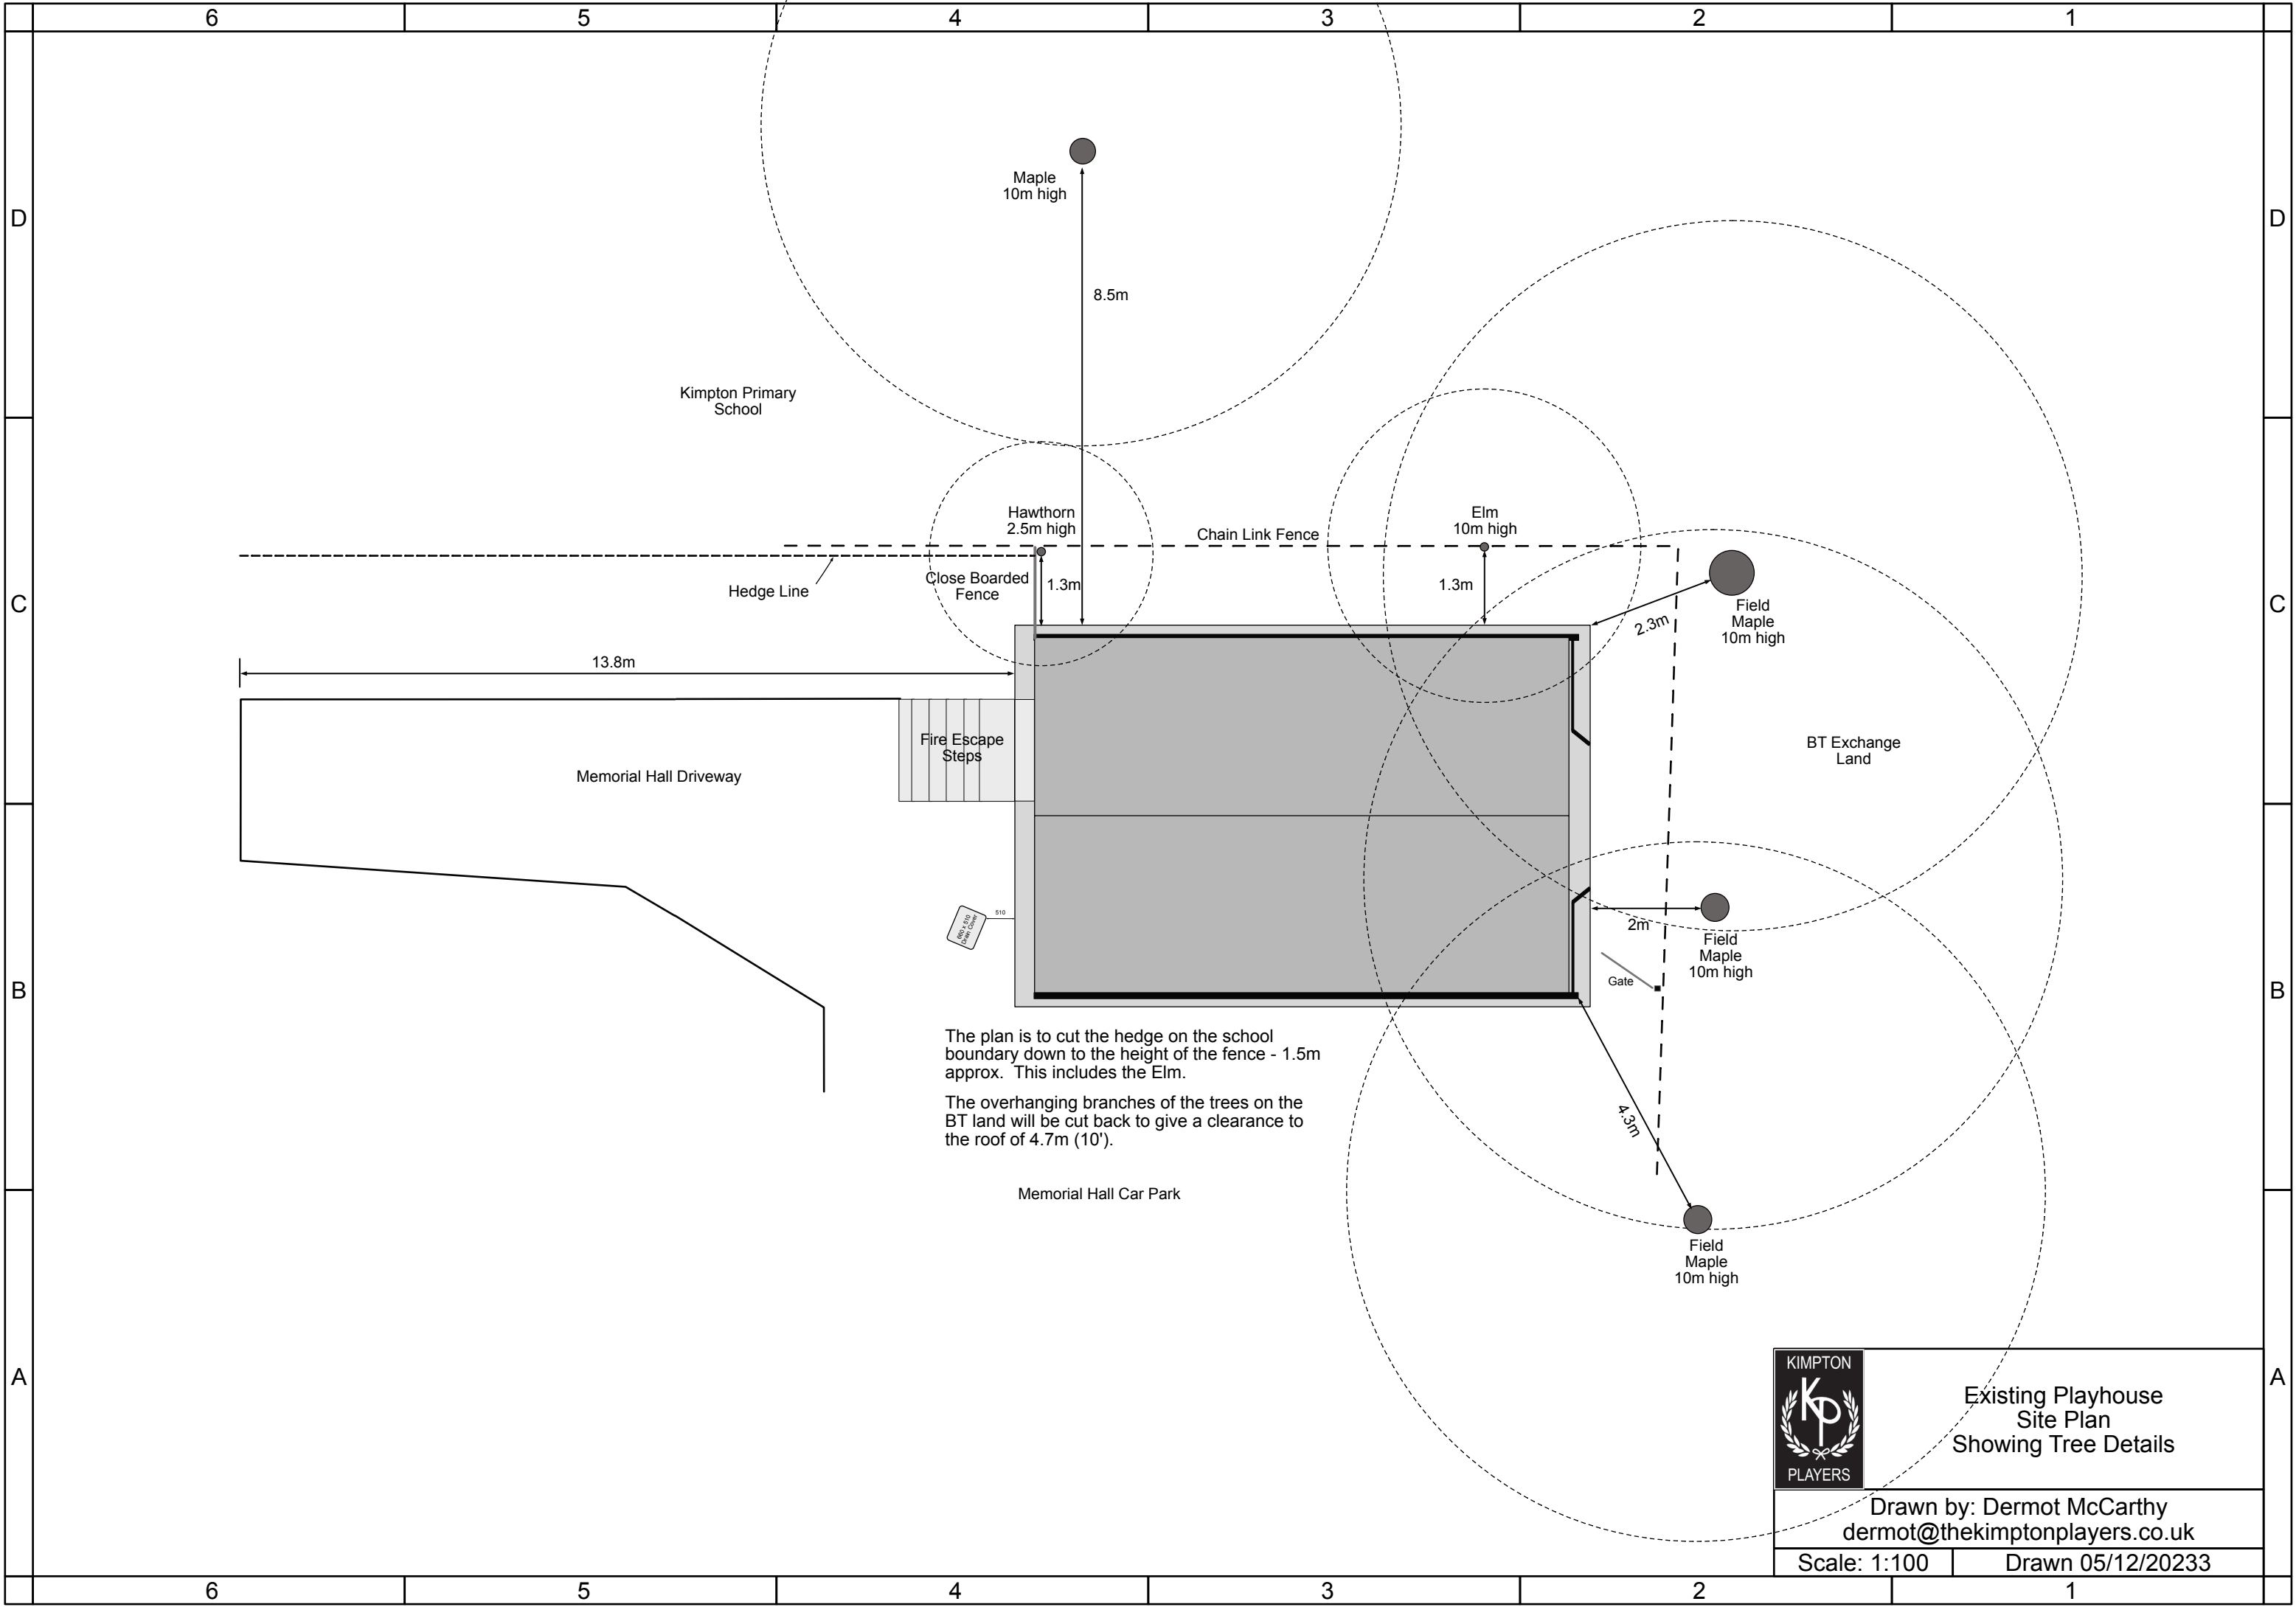

Existing Playhouse
Site Plan
Showing Tree Details

Drawn by: Dermot McCarthy
dermot@thekimptonplayers.co.uk

Scale: 1:100 | Drawn 05/12/20233