




Existing West Elevation 1:100



Existing South Elevation 1:100



Existing East Elevation 1:100

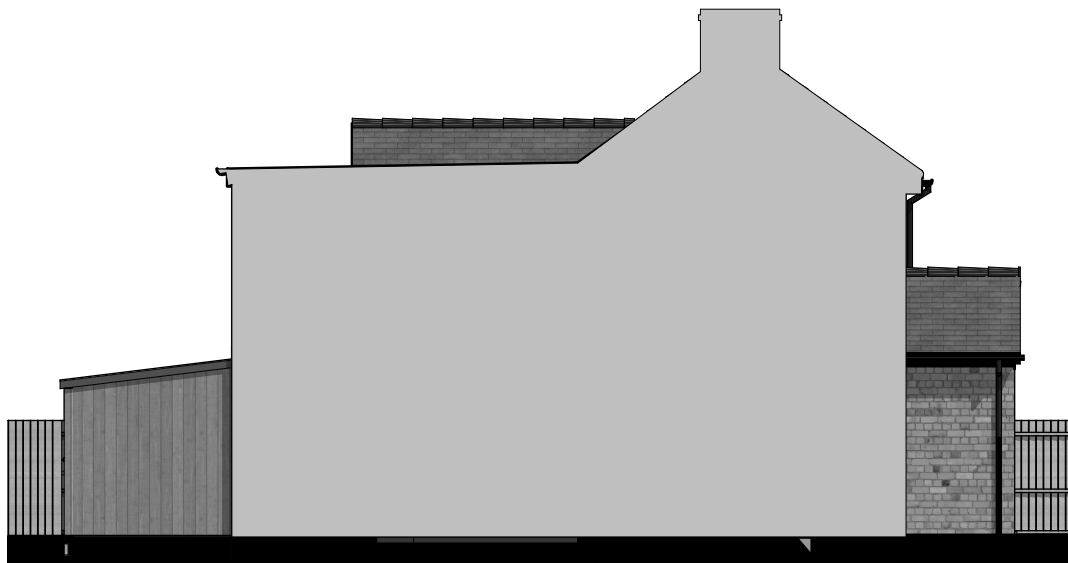

Existing North Elevation 1:100

 Cameron Bosque Brookes Architects Cambridge Huntingdon Stamford 01480 301 554 0208 050 6206 info@cbb-architects.co.uk 	Status Planning	Title Existing Elevations	Rev Date Drawn by Change description P1 06/01/2025 GC Issued for Planning	0m 2m 4m 6m 8m 10m 0ft 20ft General Notes Work to figure dimensions only. All dimensions are shown in 'mm' unless otherwise stated. The contractor, sub-contractors and suppliers must verify all dimensions on site prior to the commencement of any work. This drawing is the property of Cameron Bosque Brookes Architects Limited and copyright is reserved by them. This drawing is issued on the basis that it is not copied, used or disclosed by or to any unauthorised person without the prior written consent of Cameron Bosque Brookes Architects Limited. This drawing is to be read in conjunction with all relevant engineers and specialist sub-contractors drawings and specifications. Contractors should carry out their own independent site surveys to confirm dimensions. Any discrepancies are to be brought to the designers attention.
	Client Name George Osborne	Scale 1:100@A3 Date 16/01/2025		
	Project Address 1 Fordham Terrace The Causeway Therfield SG8 9PP	Drawing Number 24247-0300 Revision P1		