



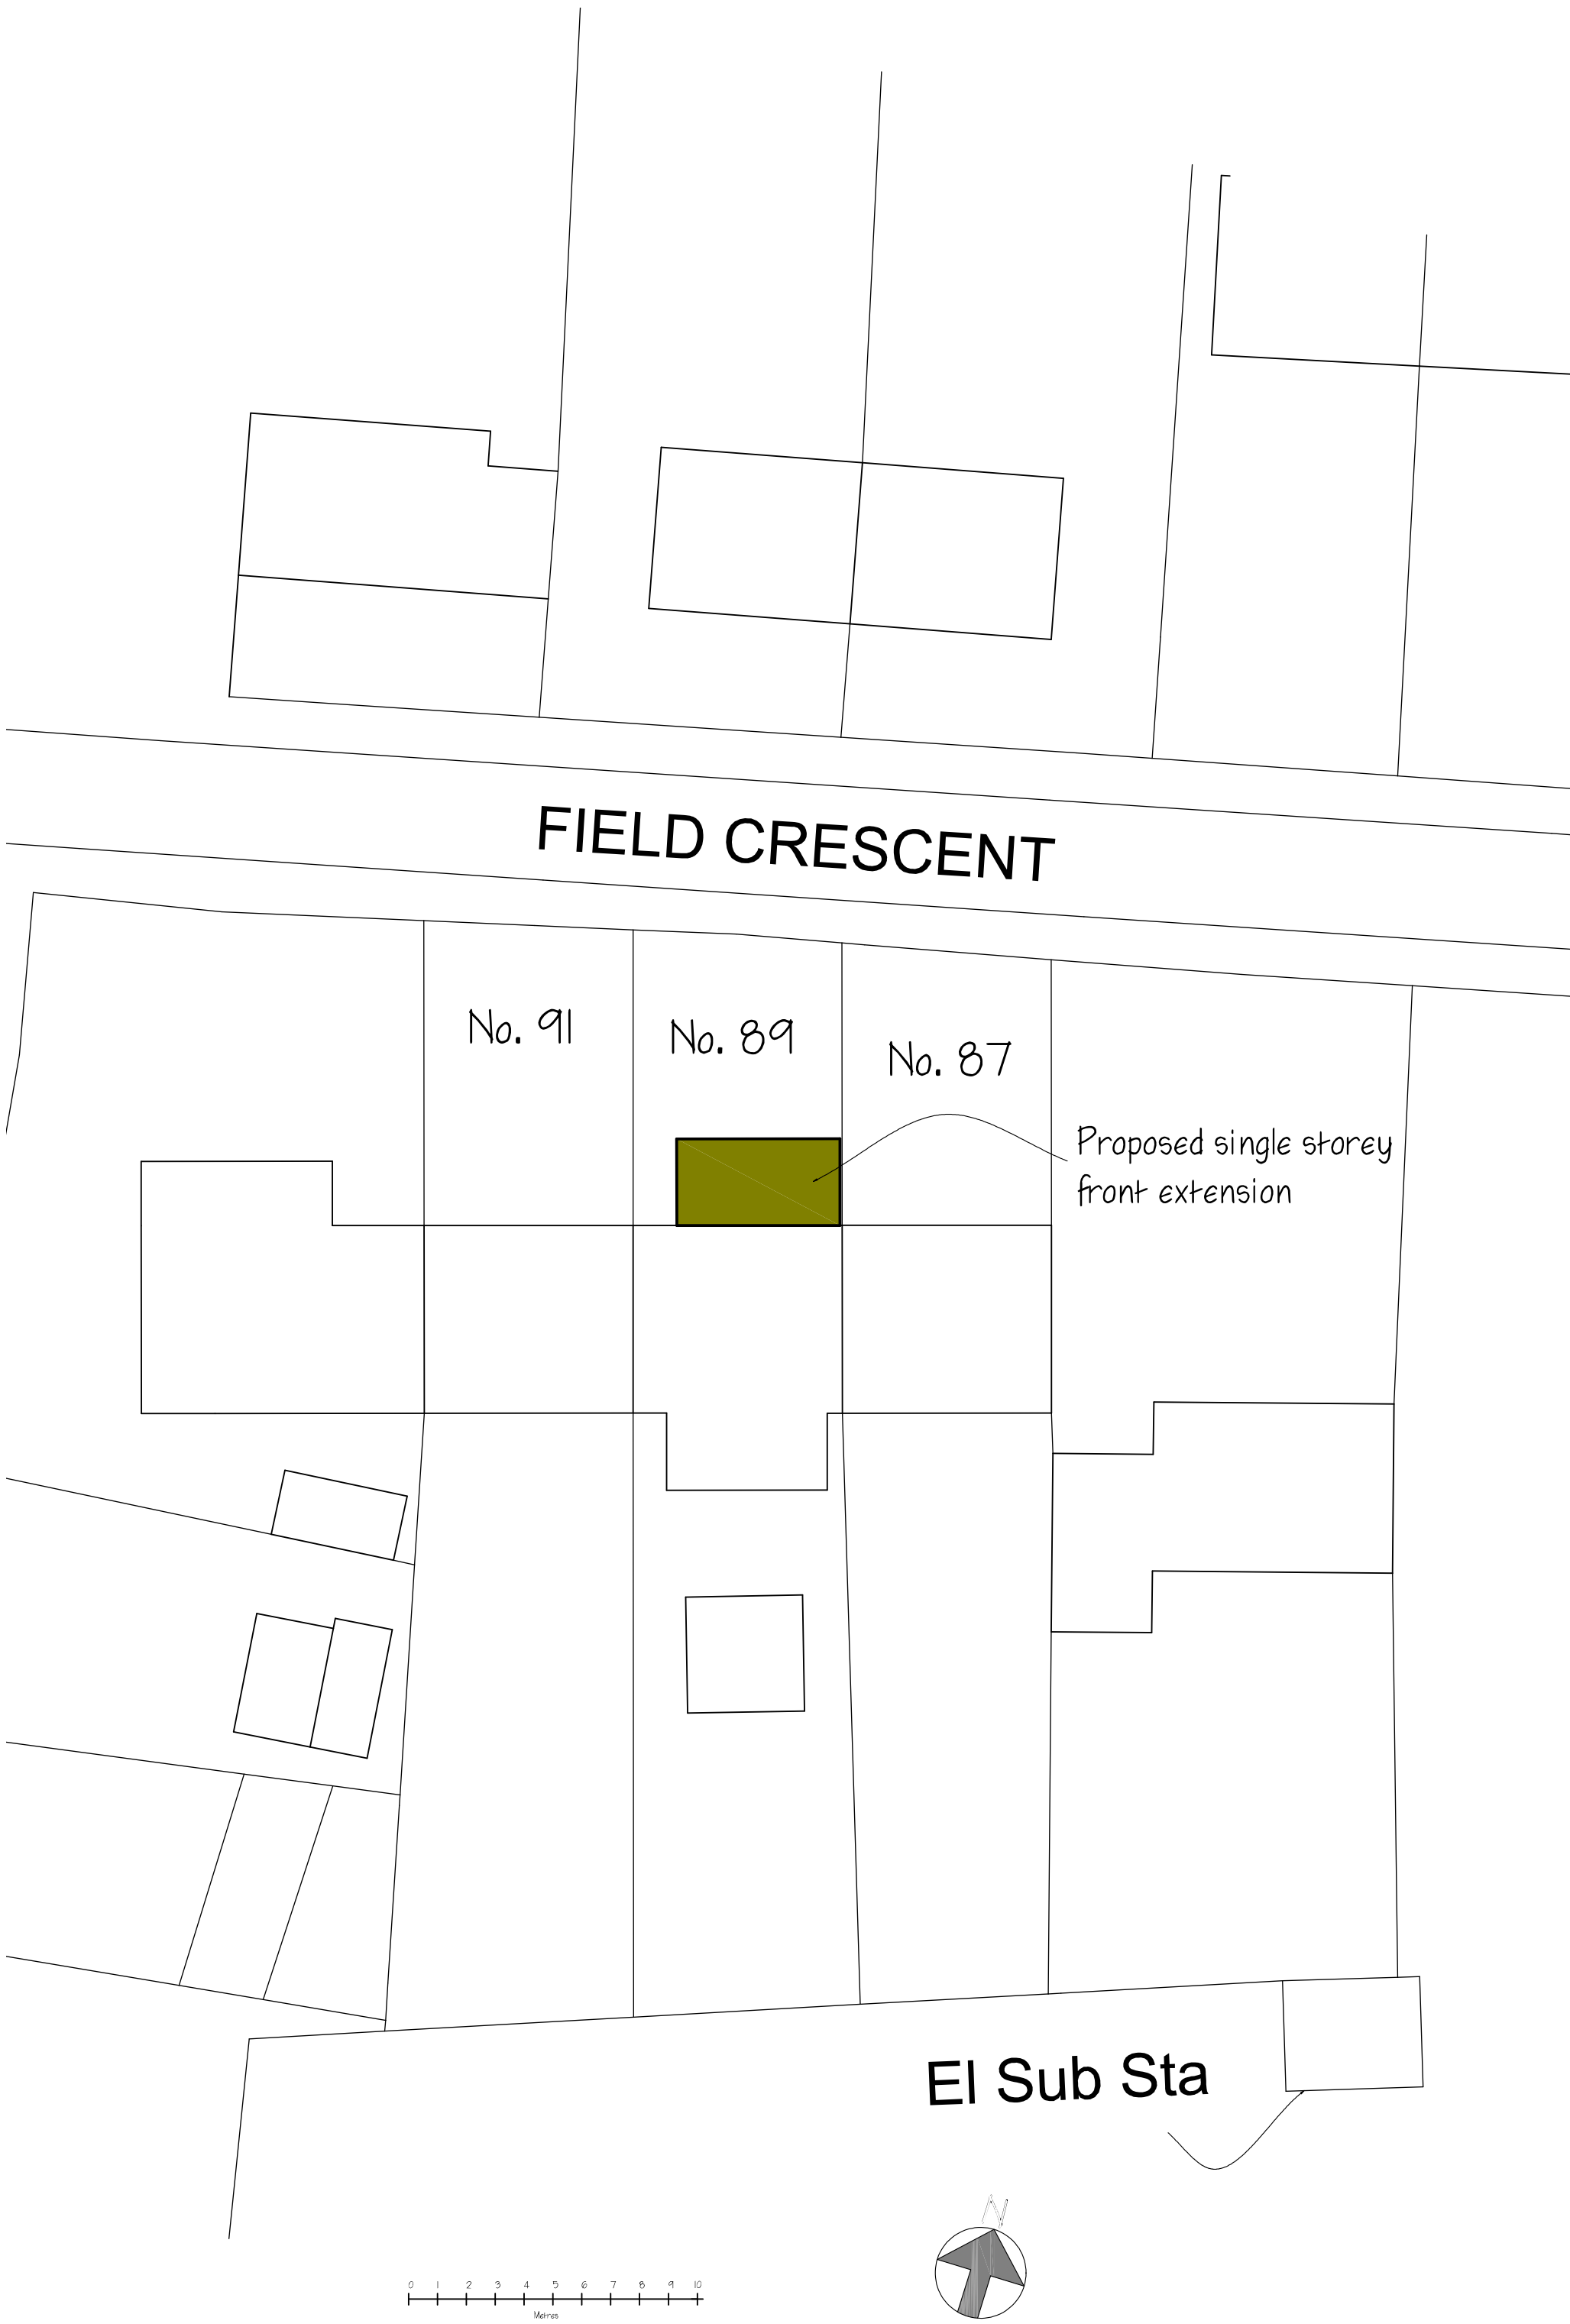


Block Plan 1/200

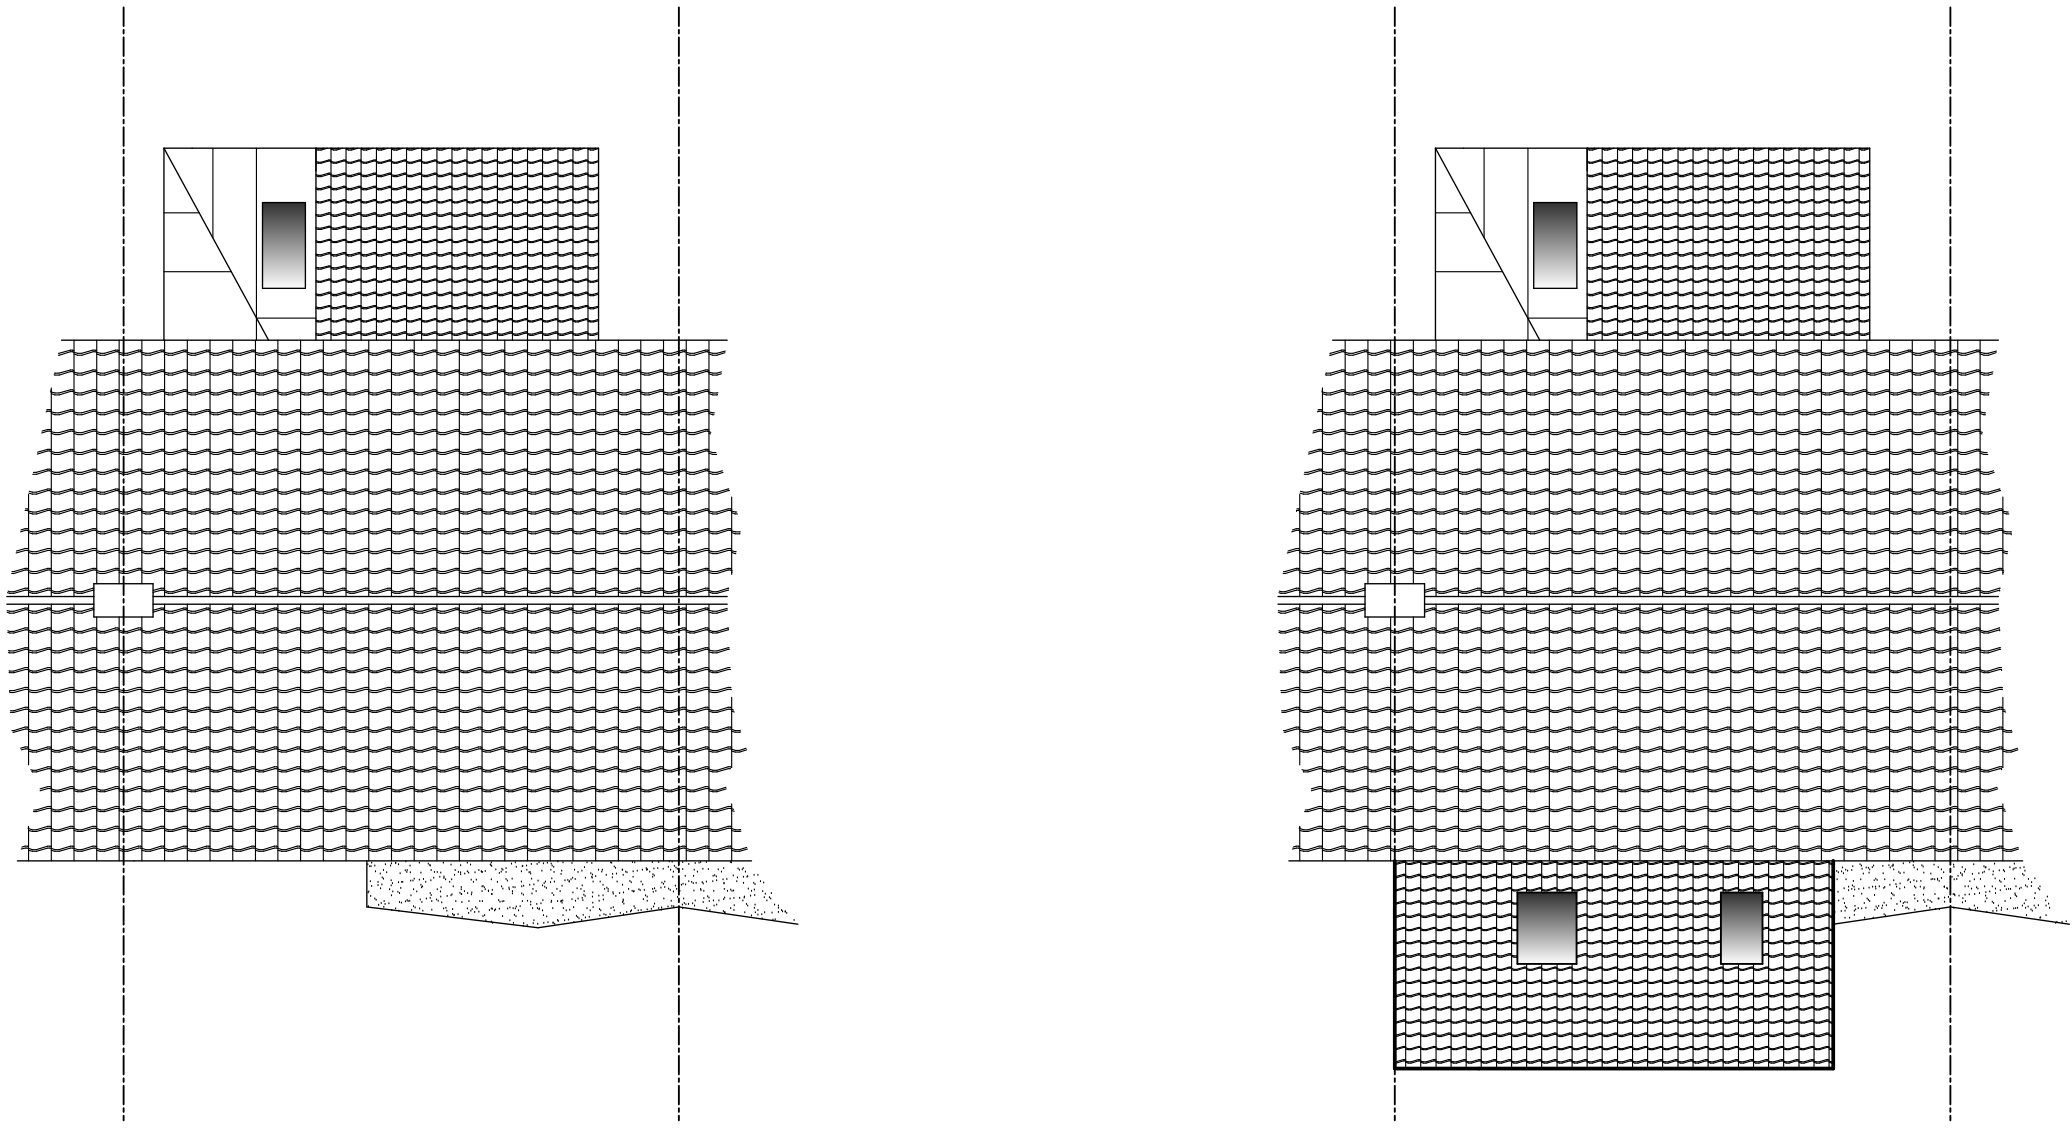

Existing Roof Plan

Proposed Roof Plan

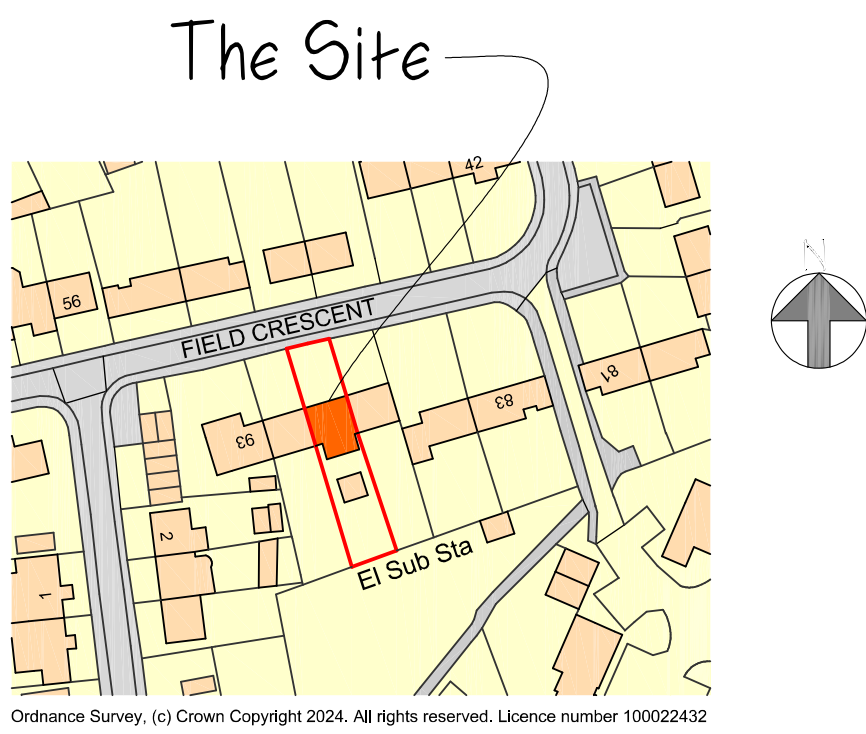

Location Plan 1/1250

MONARCH

Design and Build Ltd

9 Bury Lane
Bramfield
Hertfordshire
SG14 2QL
Tel: 01992 500008
Mobile: 07812 243399
Email: nethankins@hotmail.com

Project
Proposed single storey
front extension
89 Field Crescent
Royston
SG8 7LA

Drawing Title
Block Plan
Roof Plan
Location Plan

Scale 1/100, 1/200, 1/250 @ A1	Date June 2024	Drawn by NH
-----------------------------------	-------------------	----------------

Drawing No. NH/1045/04	Rev.
---------------------------	------