




Front Elevation

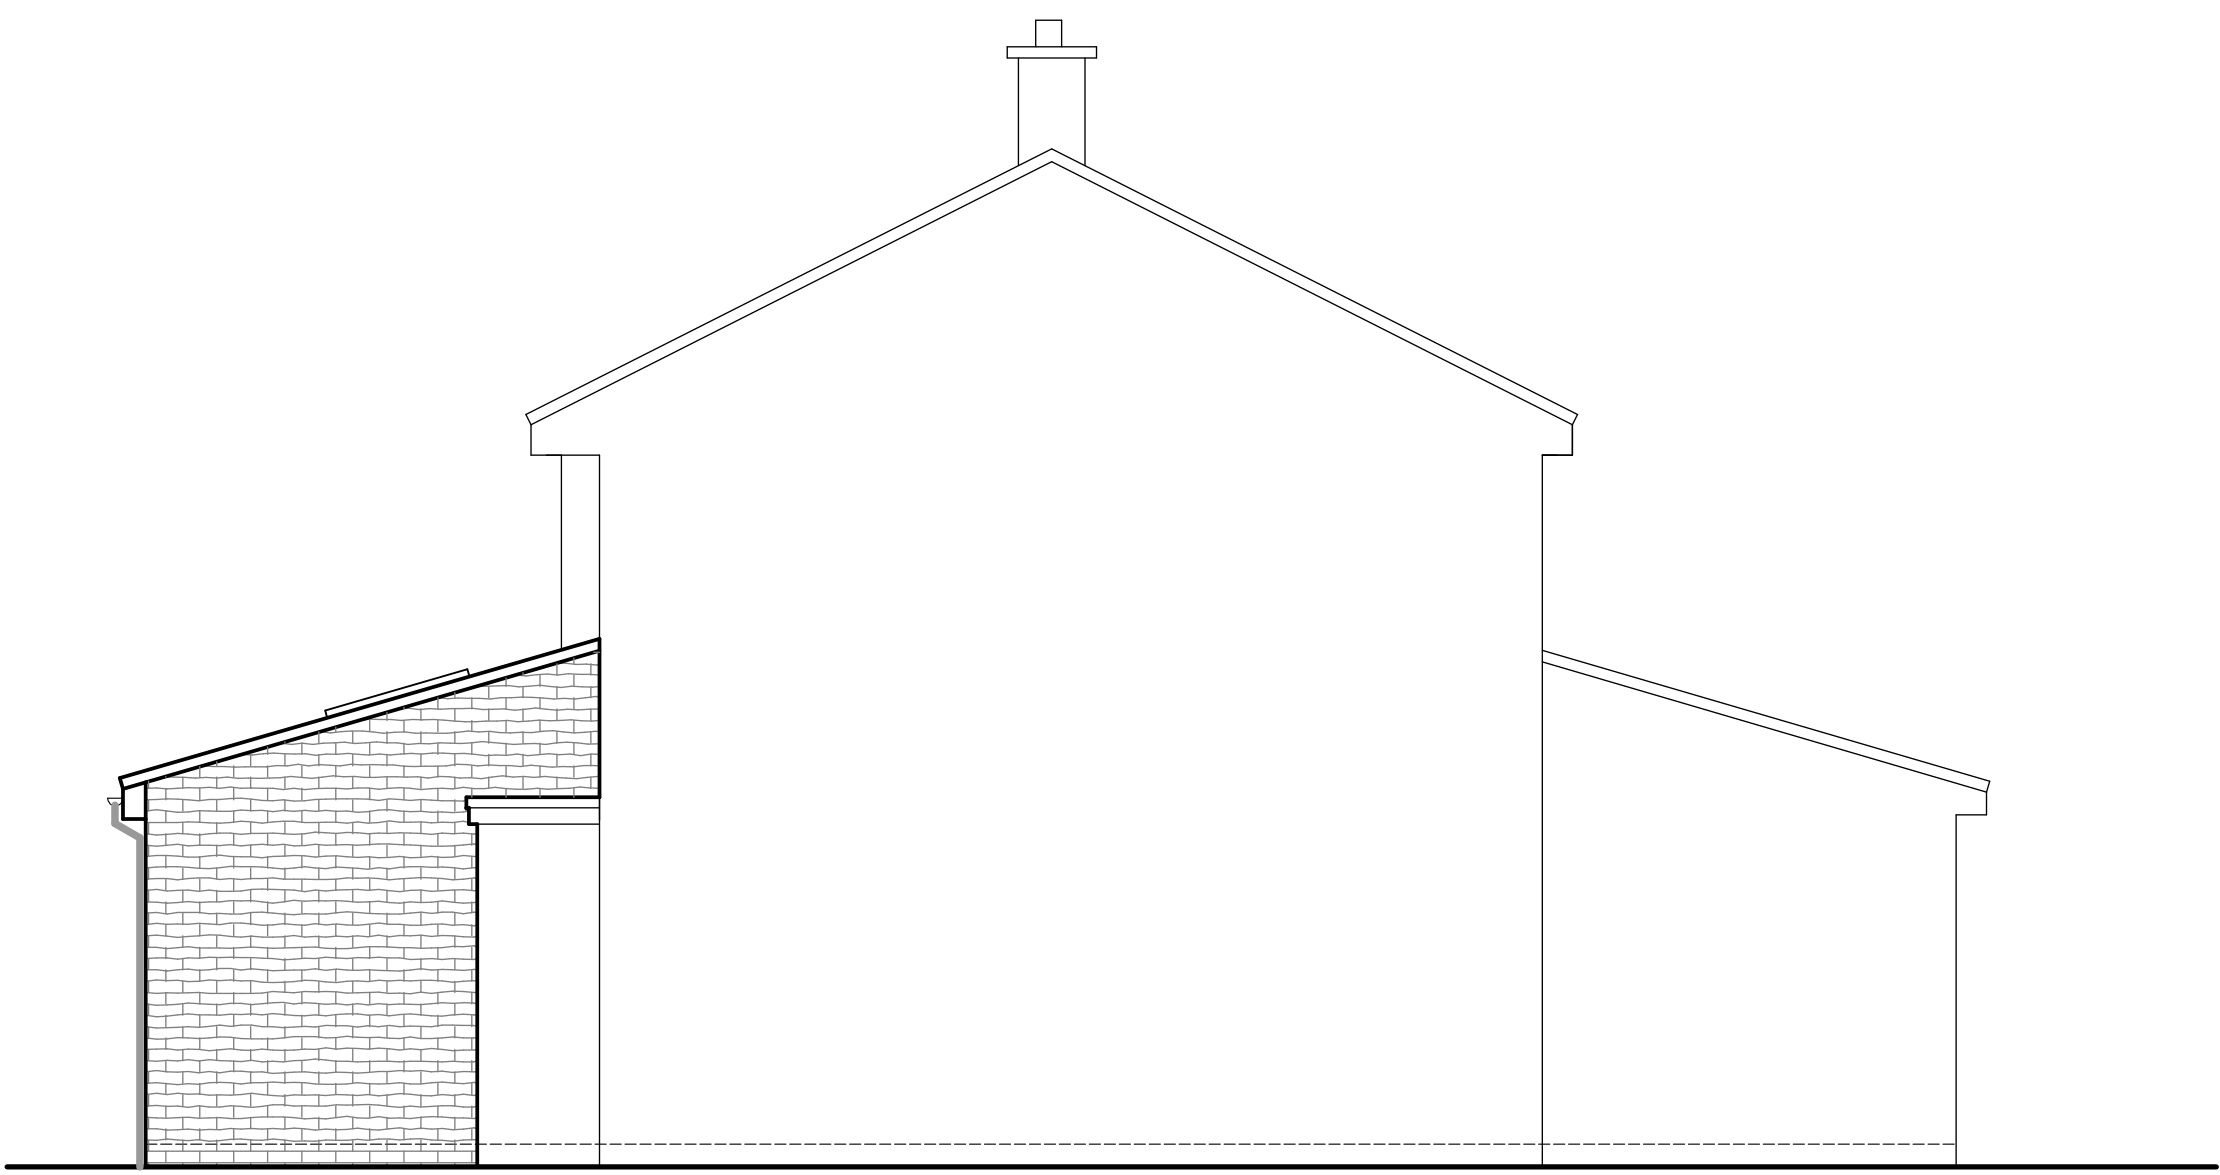


Side Elevation


Elevational Materials
Walls :- Facing bricks to match existing
Roof :- Tiles to match existing



Rear Elevation

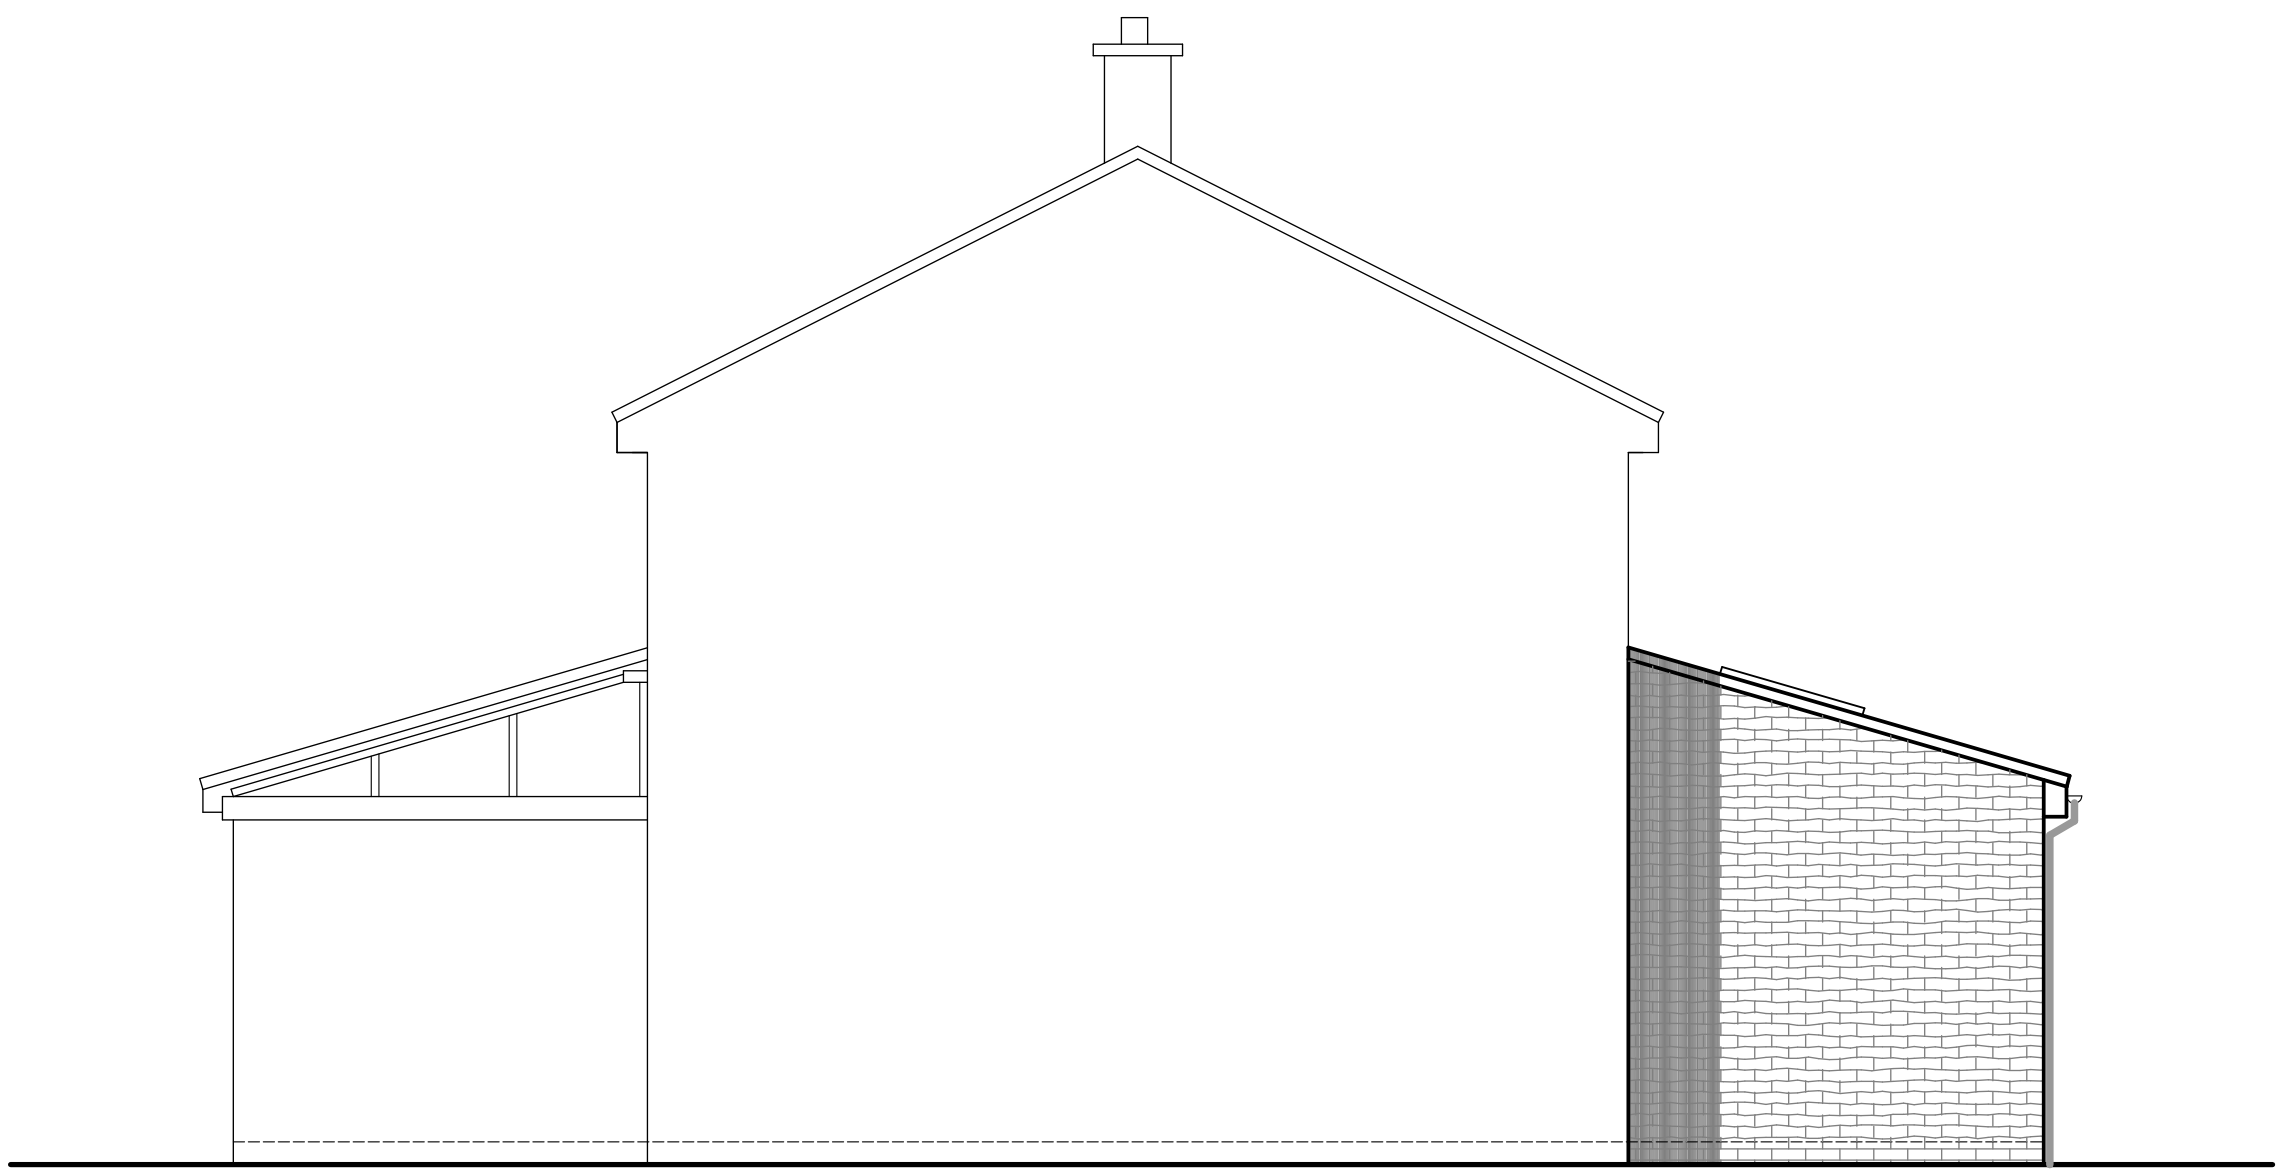

Side Elevation

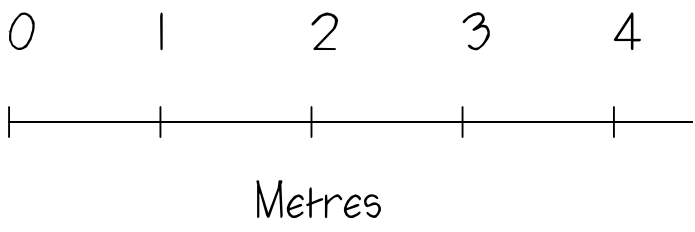

MONARCH
Design and Build Ltd

9 Bury Lane
Bramfield
Hertfordshire
SG14 2QL
Tel: 01992 500008
Mobile: 07812 243399
Email: nethankins@hotmail.com

Project

Proposed single storey
front extension
89 Field Crescent
Royston
SG8 7LA

Drawing Title

Proposed Elevations

Scale
1/50 @ A1

Date
June 2024

Drawn by
NH

Drawing No.

NH/1045/03

Rev.